


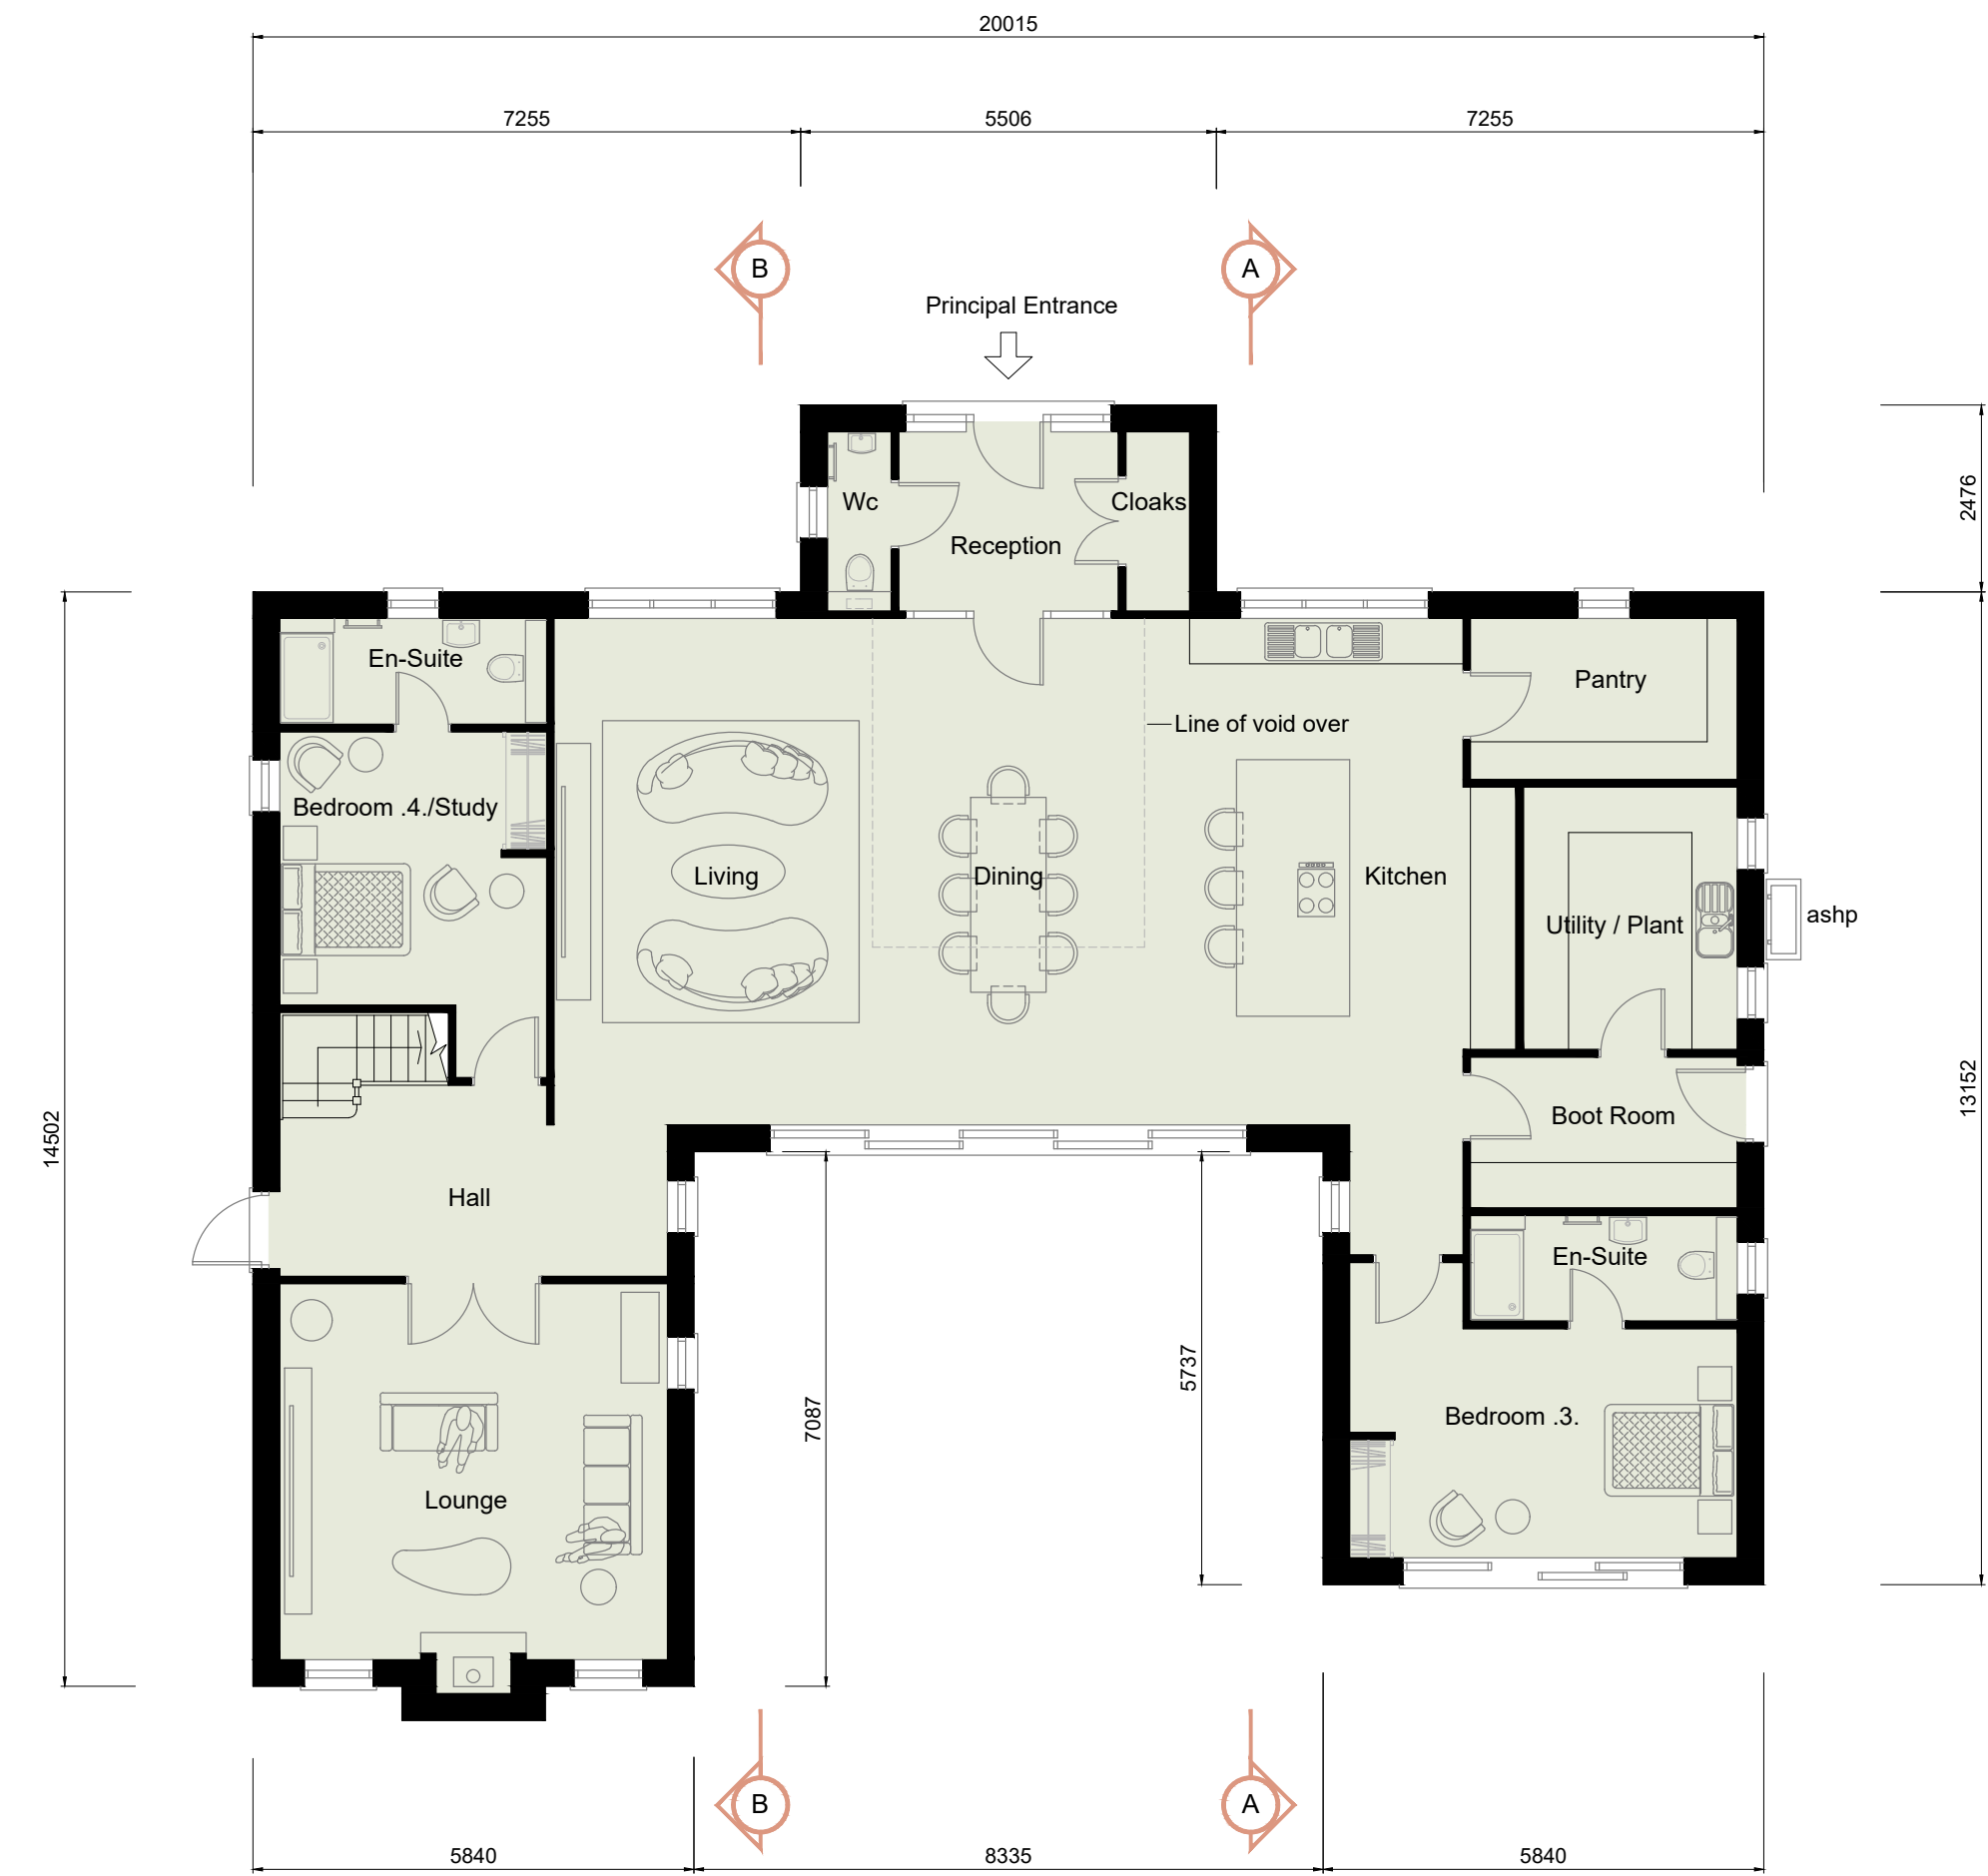
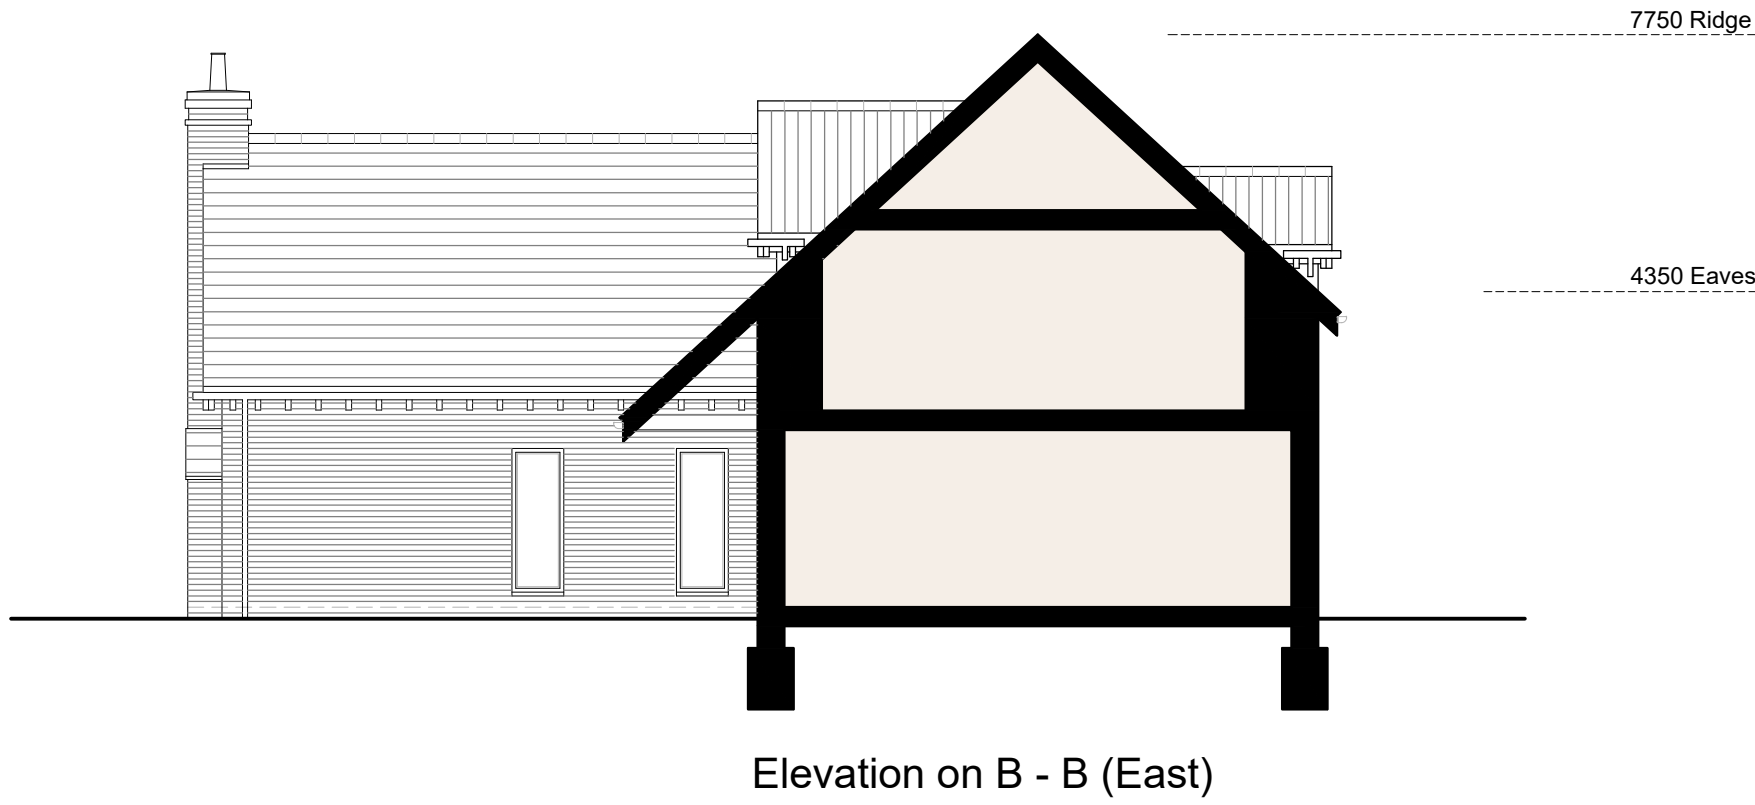
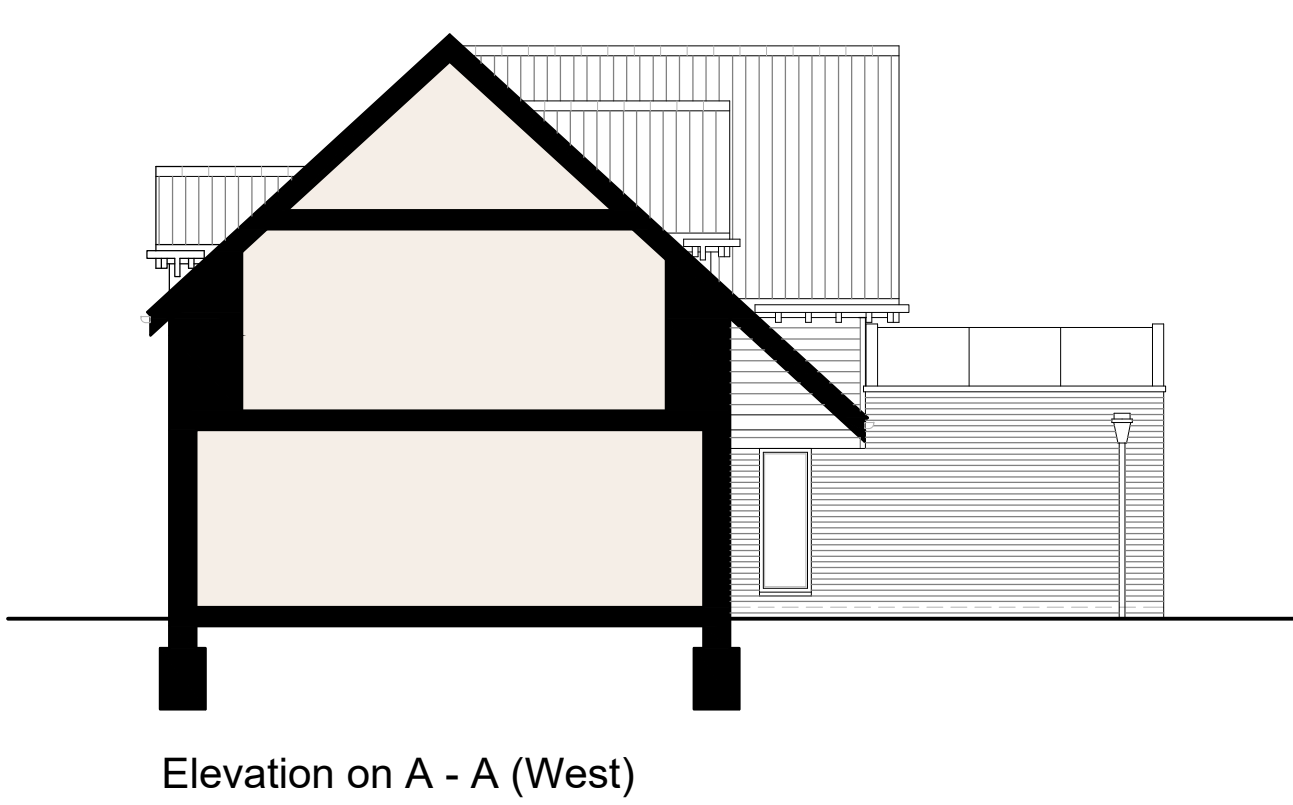
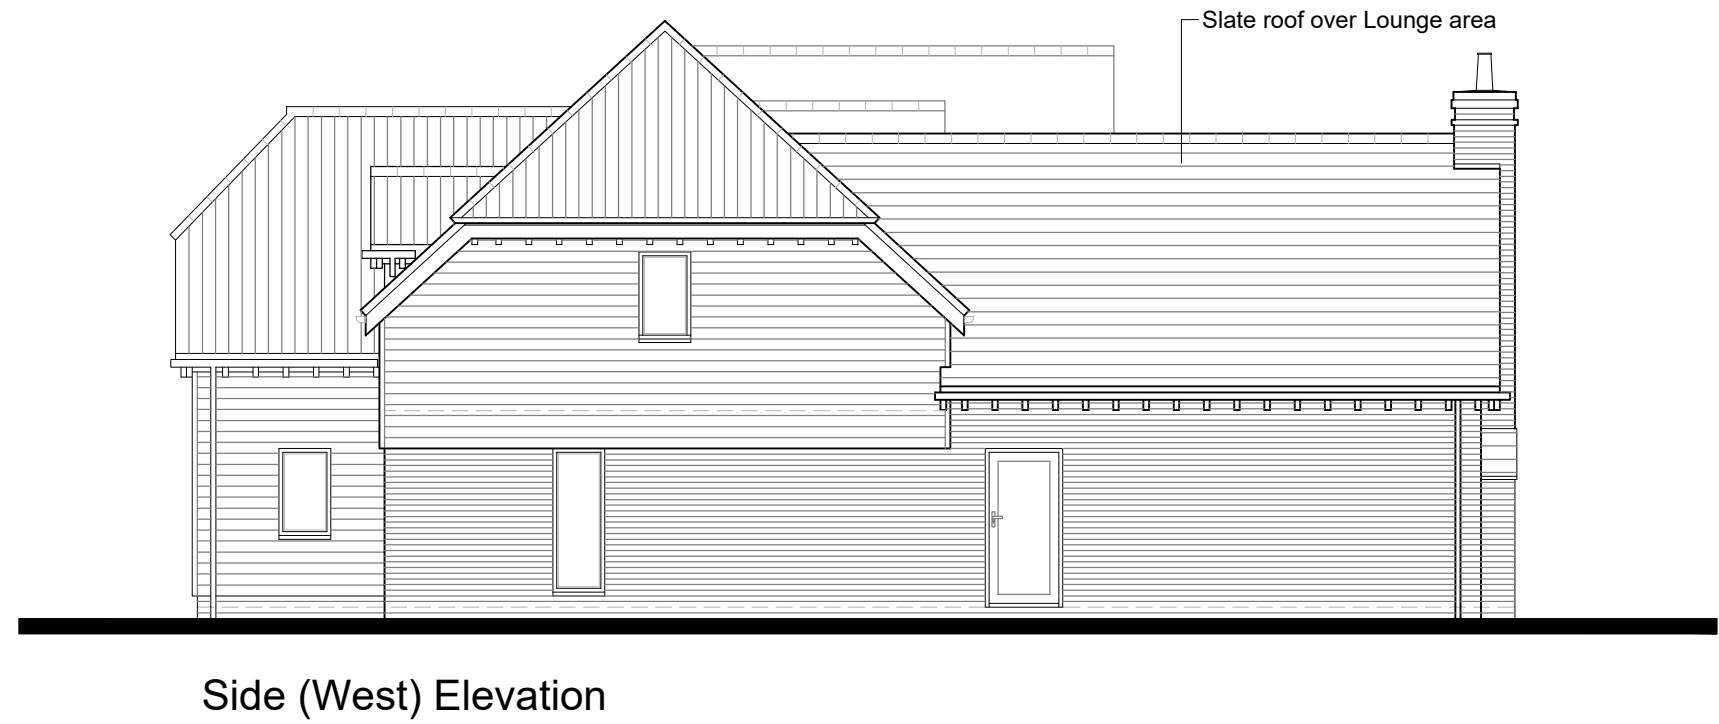
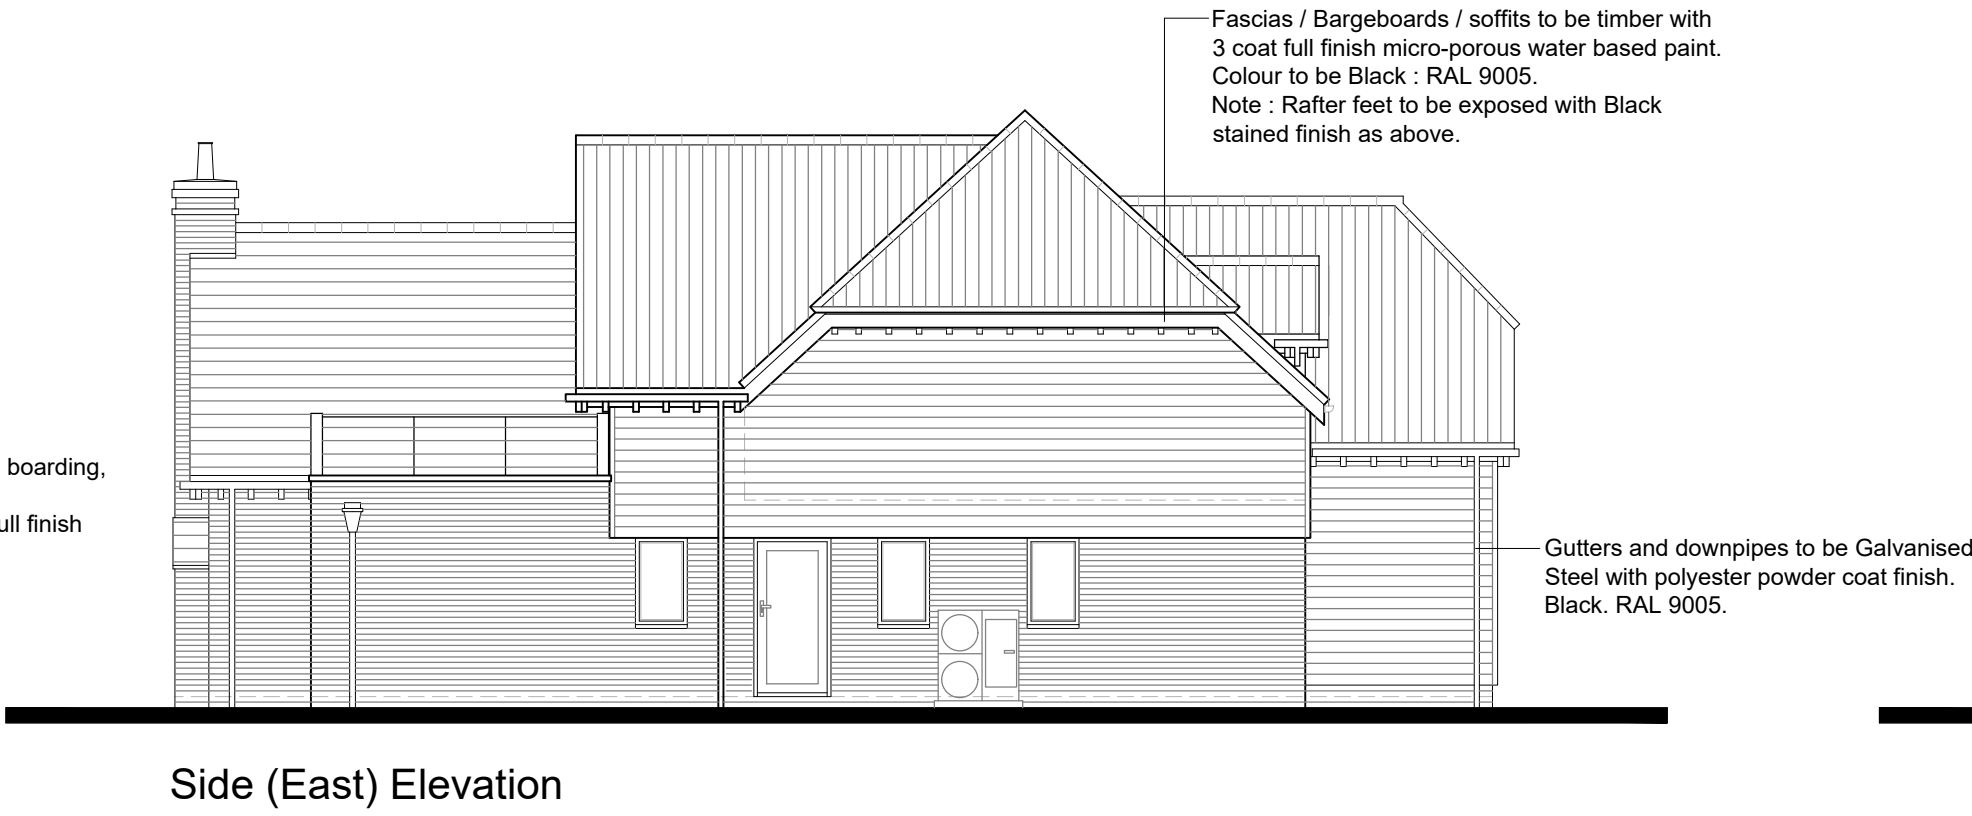
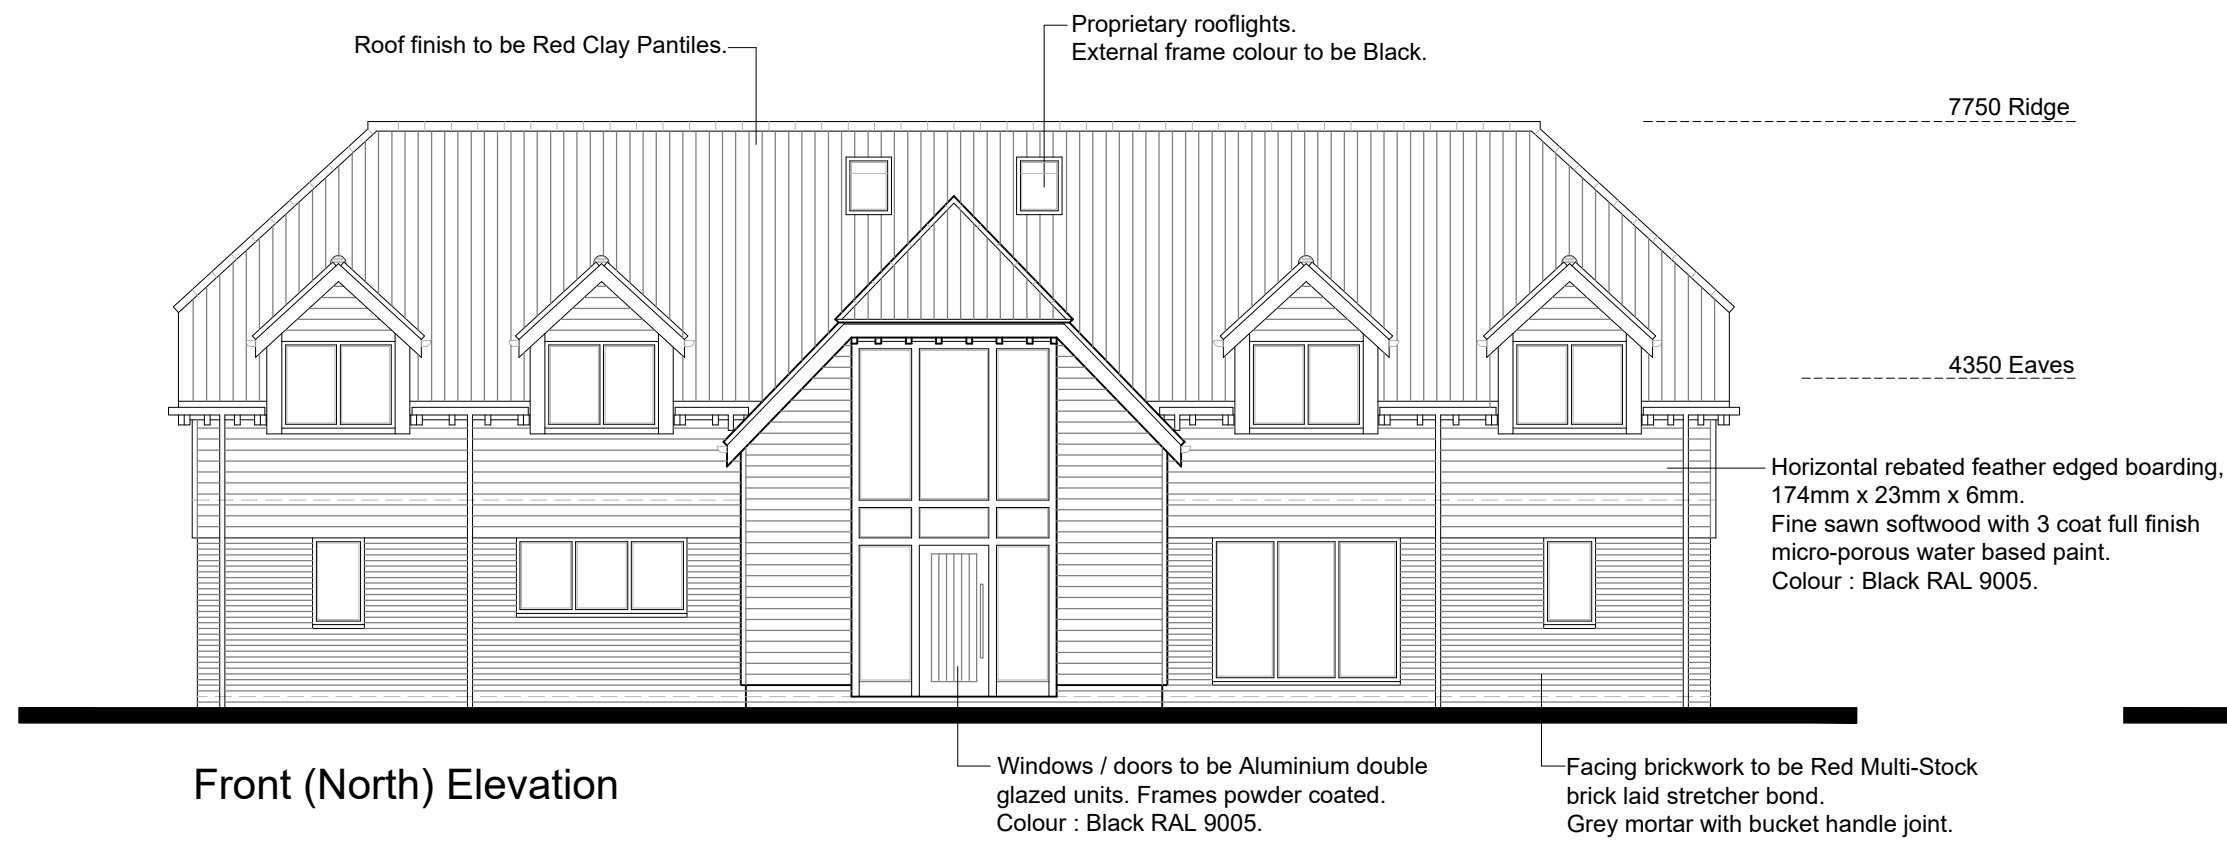


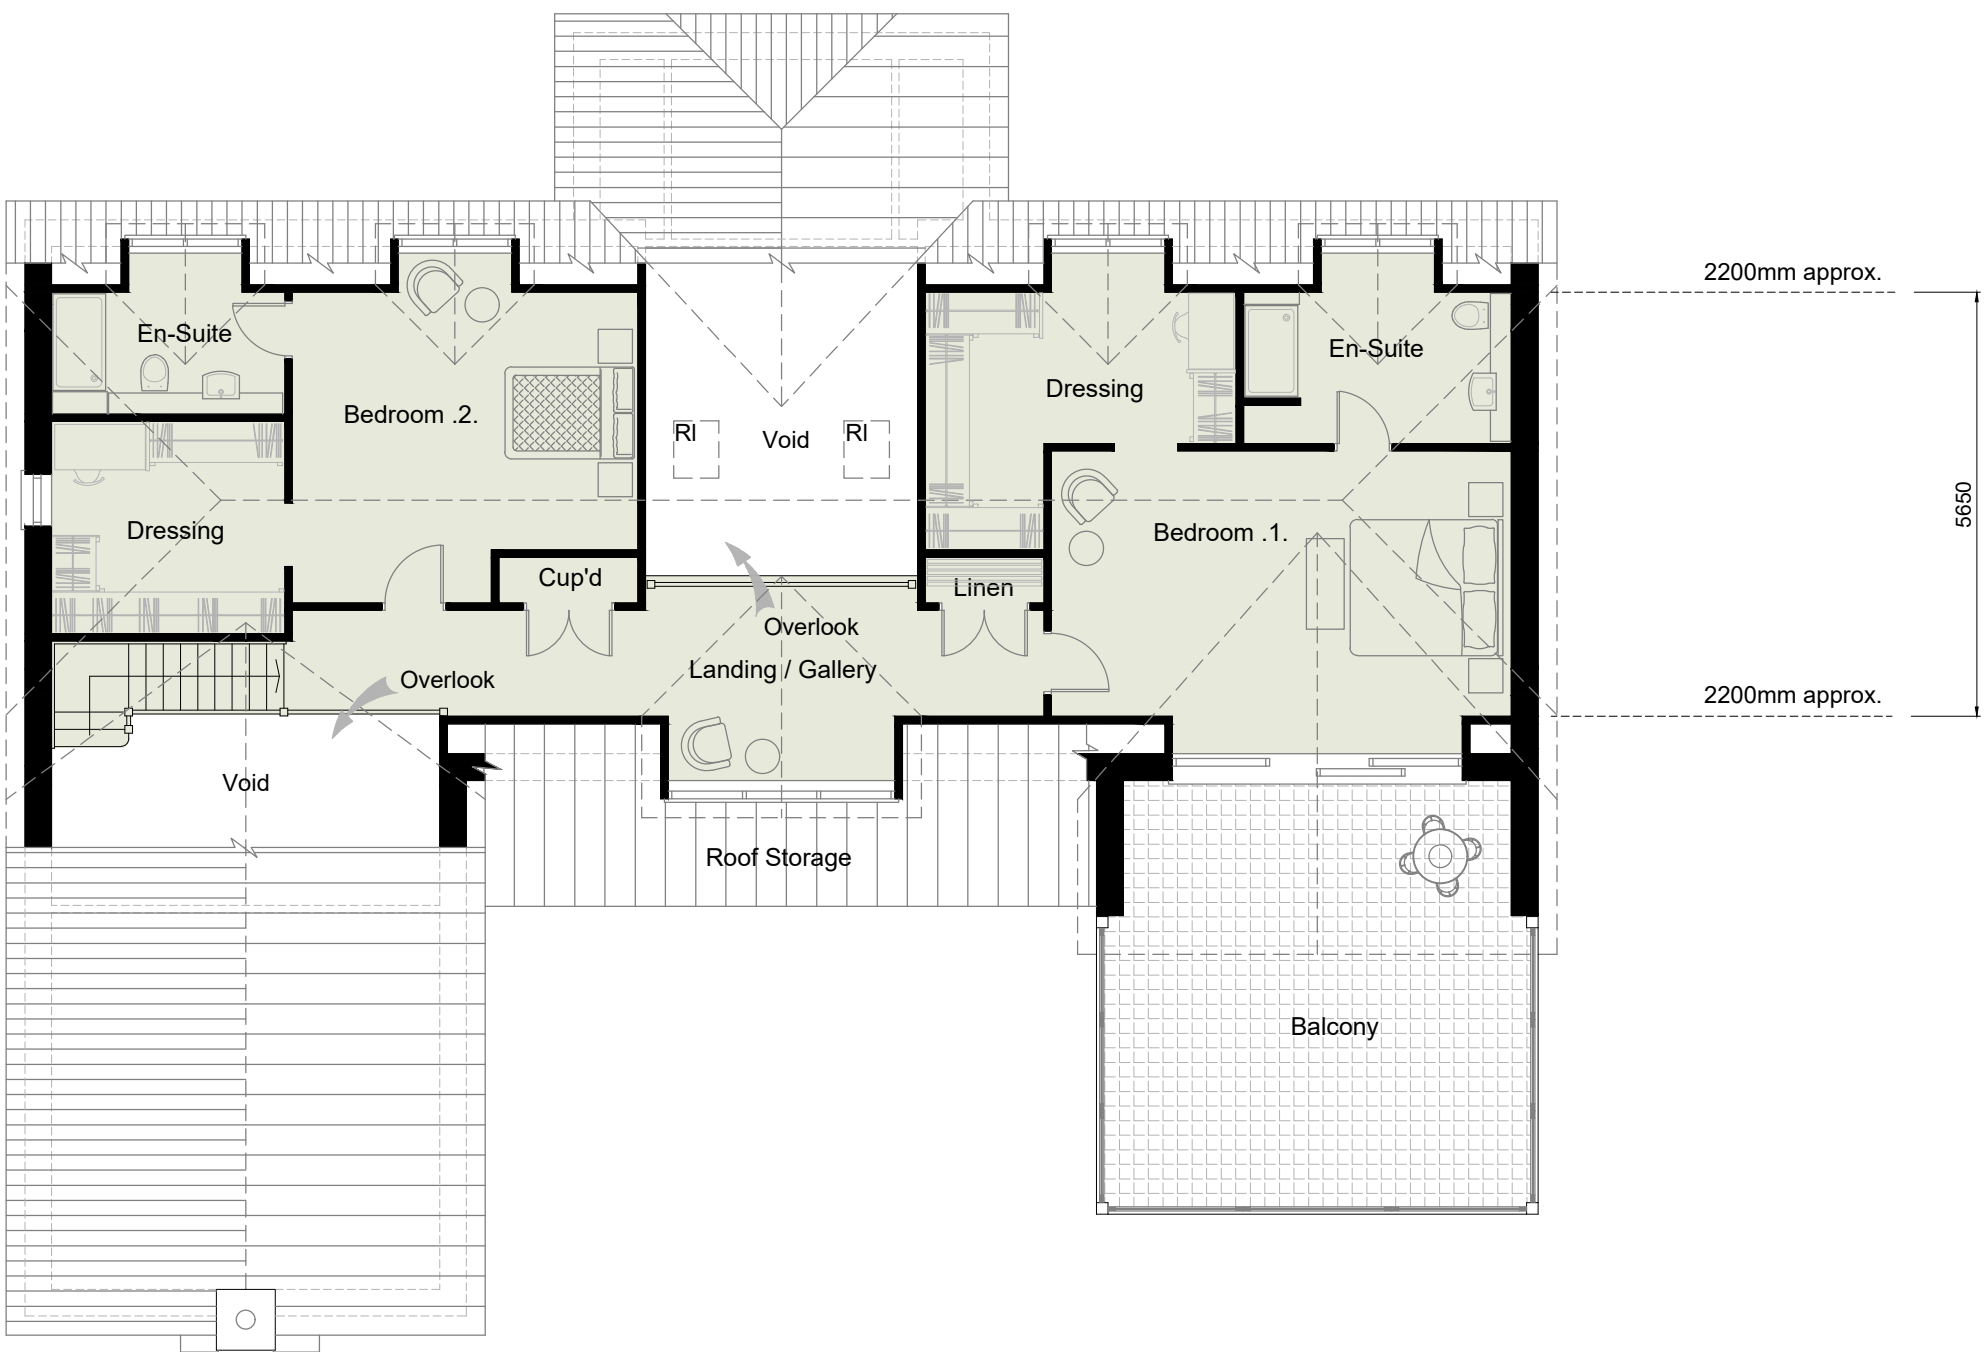

Gifa : 207 m sq. (2,228 sq ft)
Total Gifa Dwelling : 297 m sq. (3,197 sq ft)

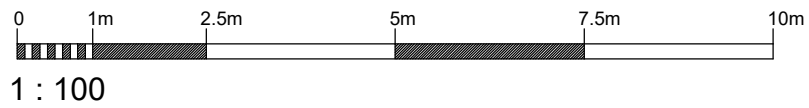

Gifa : 90 m sq. (969 sq ft)

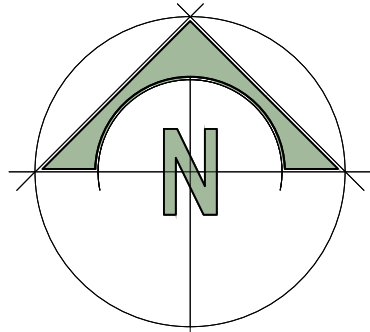

27-07-2026	A	Roof lights amended.	pw
DATE	REV	DESCRIPTION	DRAWN
PatrickAllen&Associates Architects architects@patrickallen.org.uk www.patrickallen.org.uk +44 (0)1473 620660 2 Grange Business Centre Tommy Flowers Drive Grange Farm Kesgrave, Ipswich Suffolk, IP5 2BY			
Project Proposed Self-Build Dwelling at : Stoney Brook Farm, Eastergate Lane, Arundel BN18 0BA.			
Client Tom Reynolds and Sam Byrne			
Drawing Title Plans and elevations as proposed			
Drawing Status Planning			
Scale	Paper Size	Date	Drawn
1 : 100	A1 (1:100)	July 2026	pw
Drawing Number 4470 - 802		Revision .A.	
© 2015 Patrick Allen & Associates Limited Registered No: 4694261			