


Proposed Ground Floor

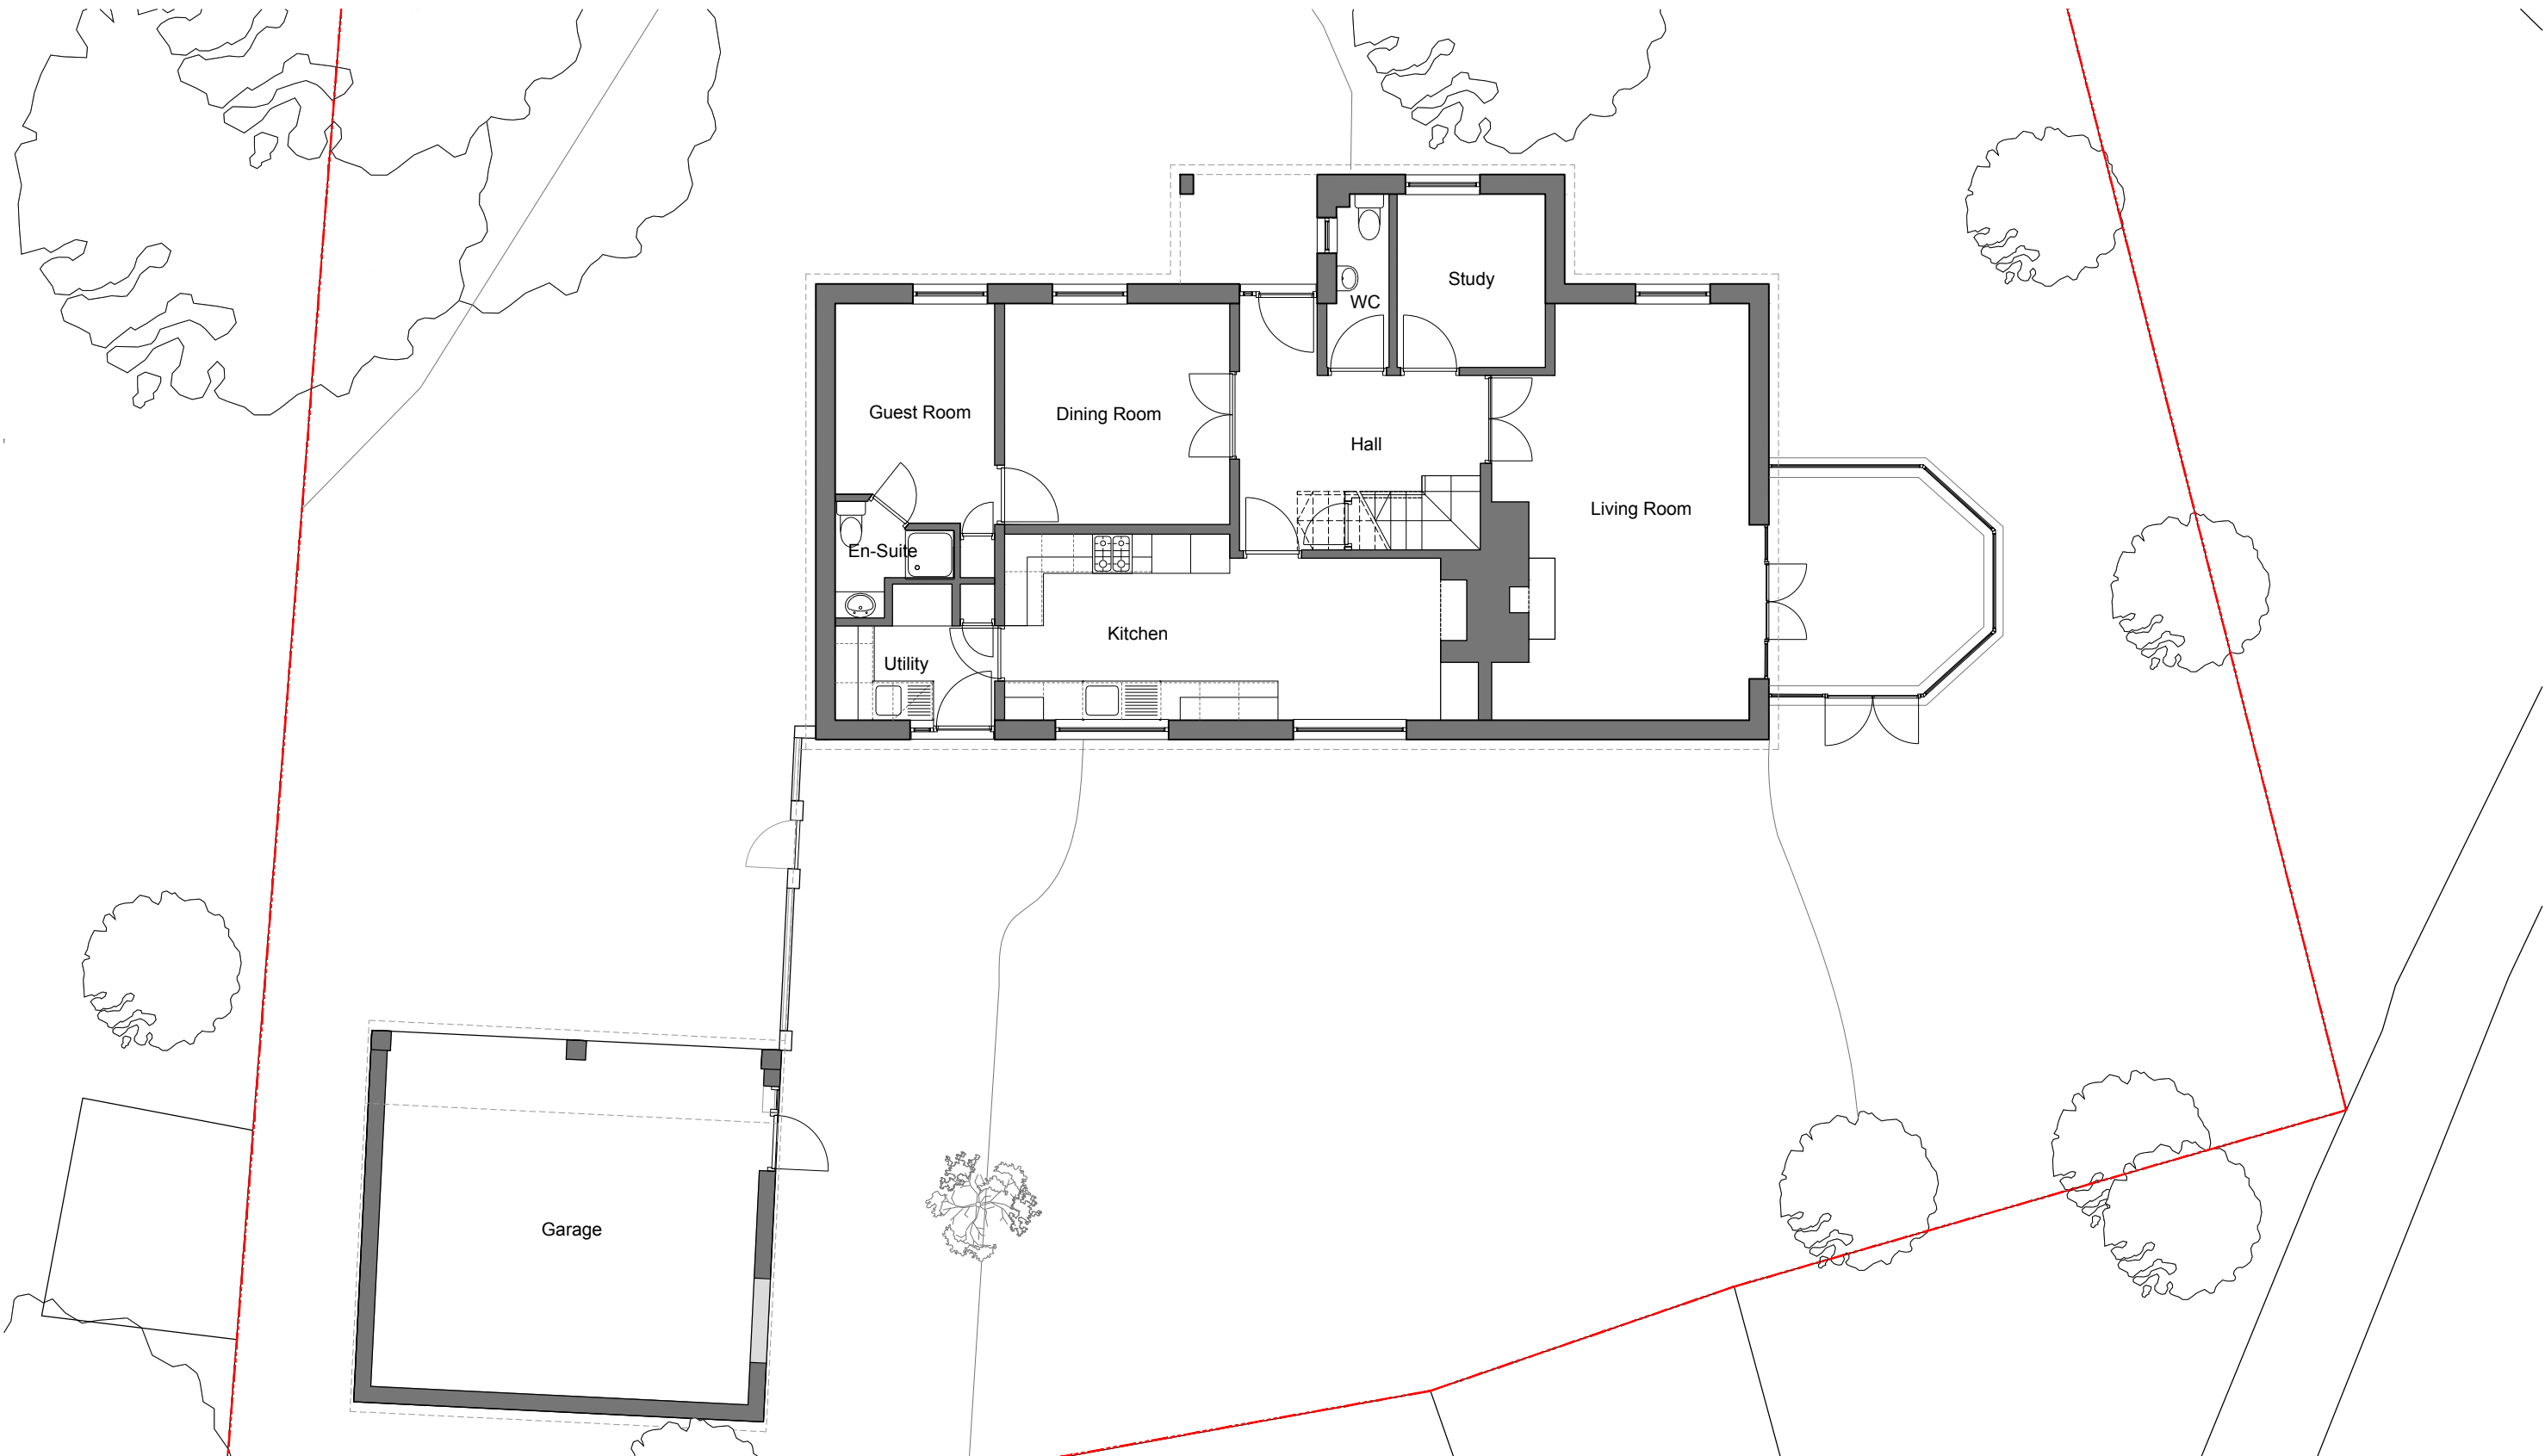

0 1 2 3 4 5m 1:100@A3

Note: no alterations are proposed at ground floor level