


Proposed First Floor

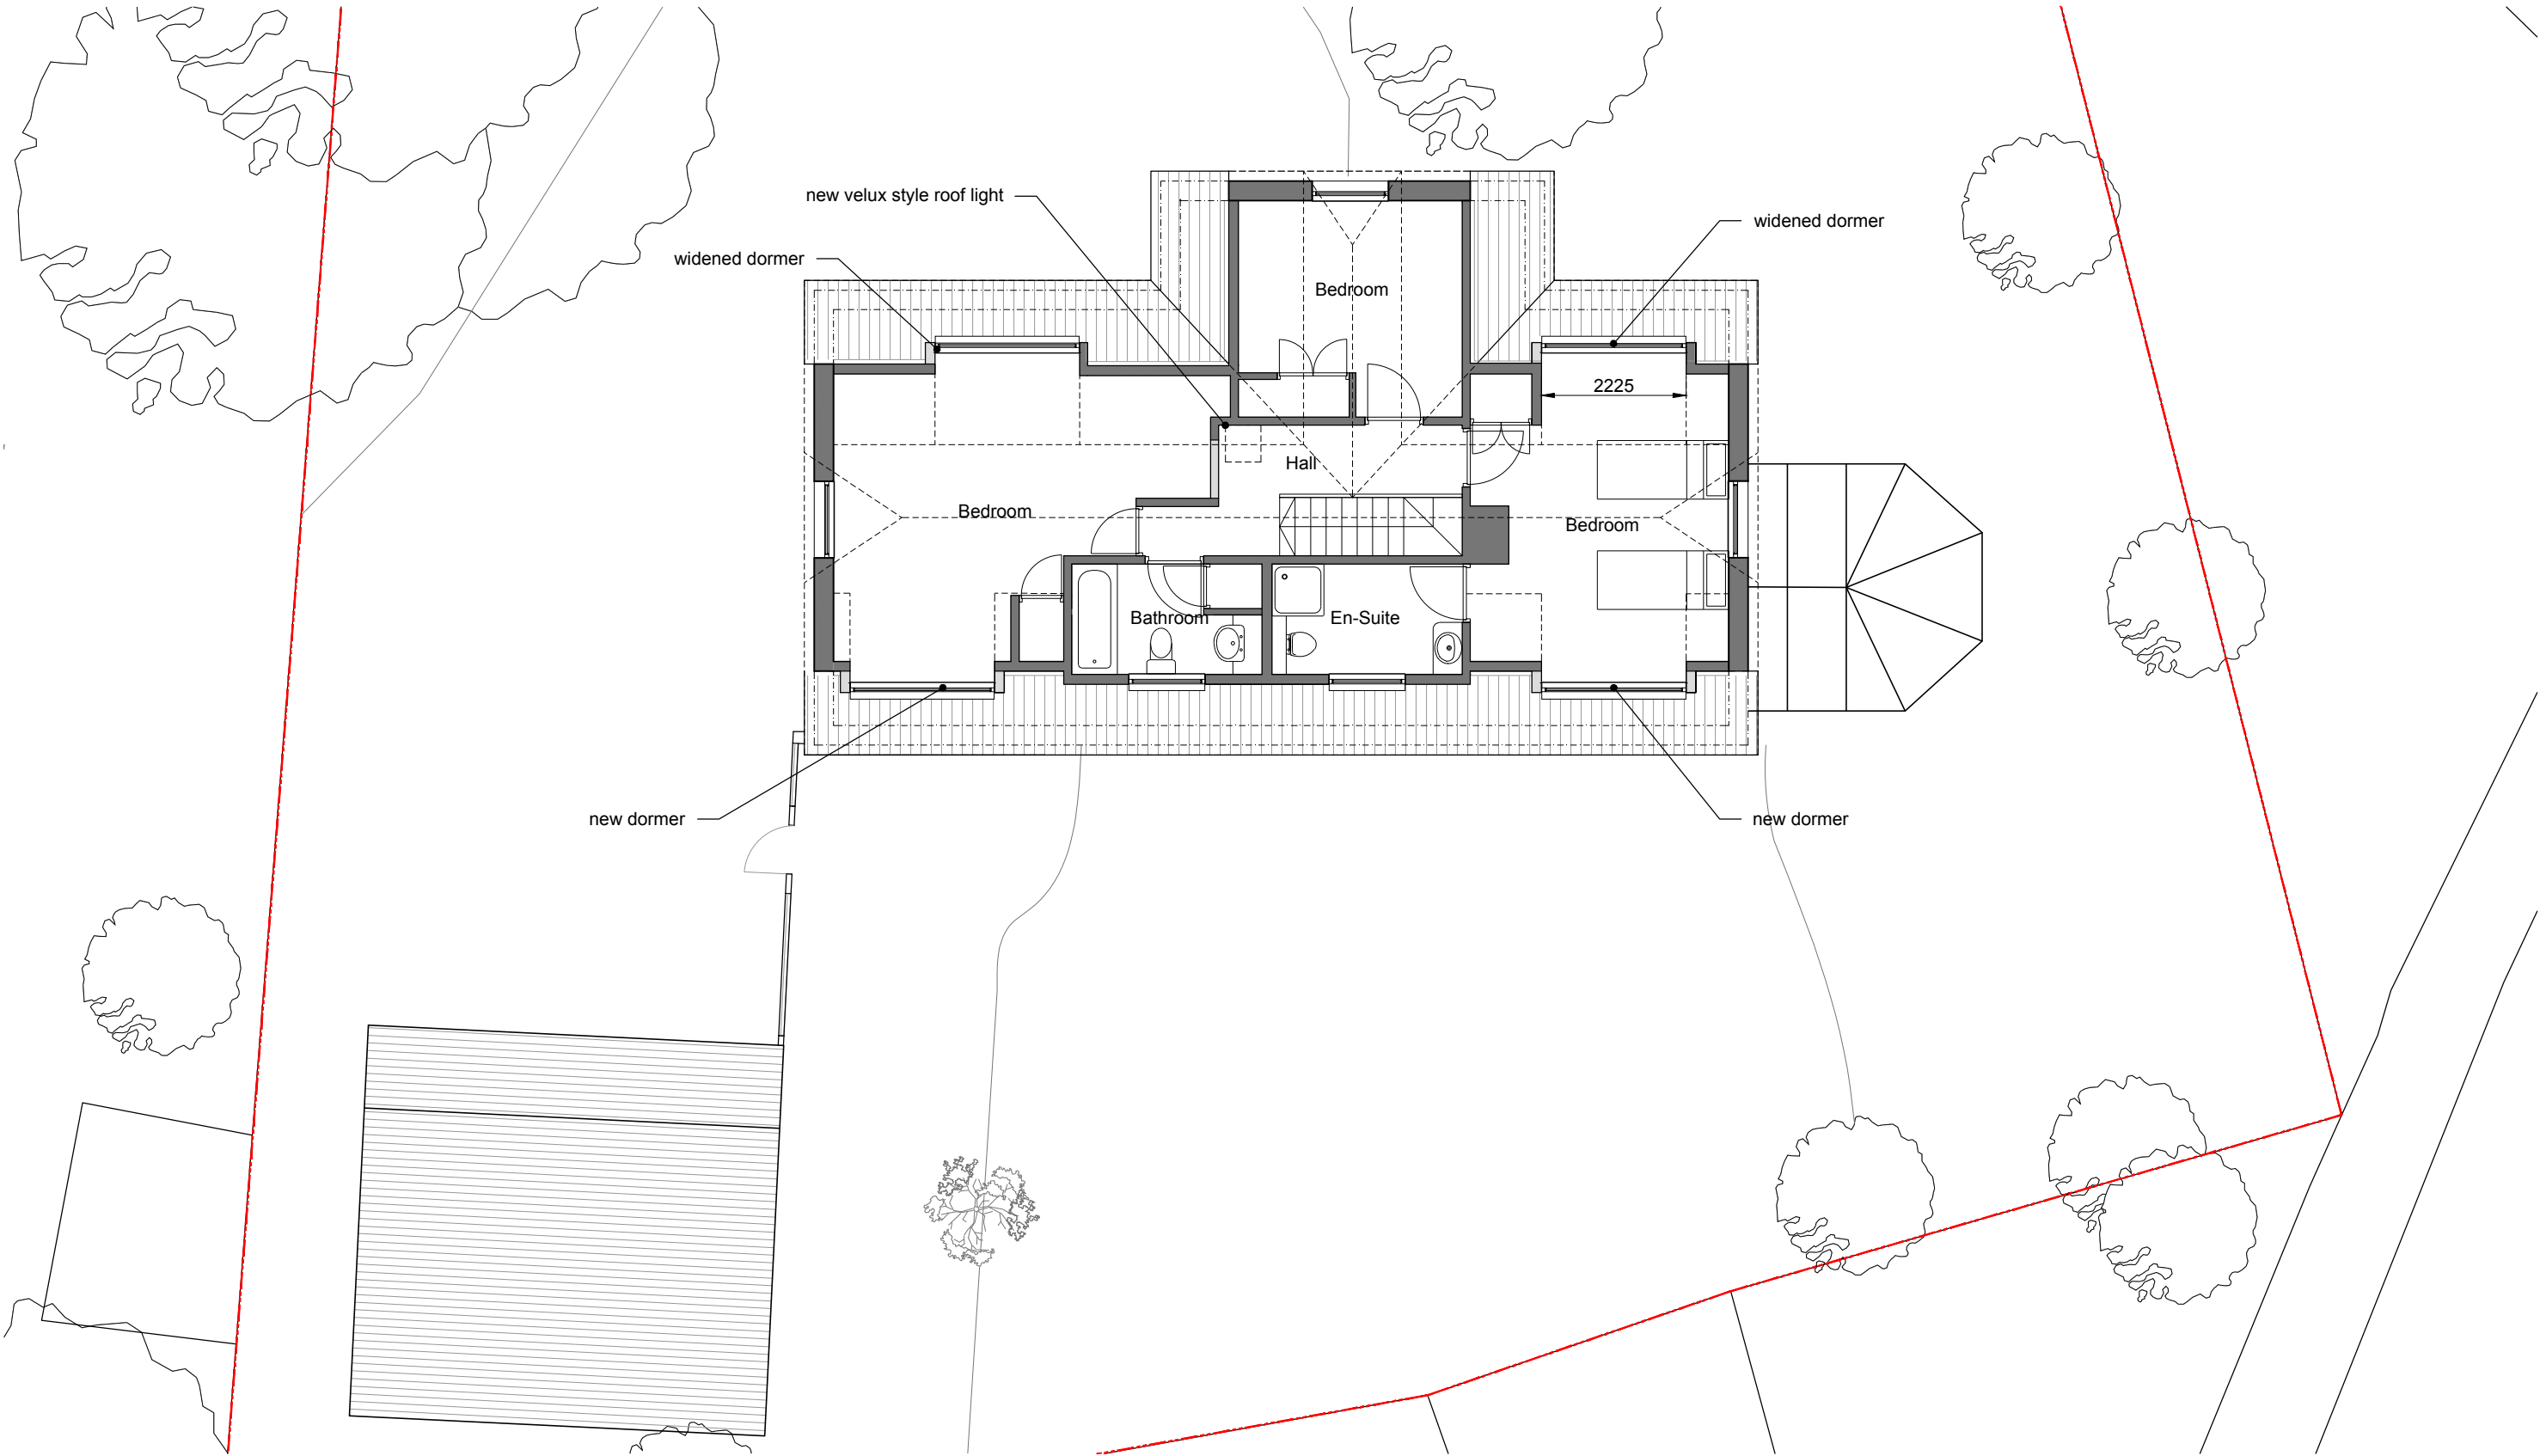

0 1 2 3 4 5m 1:100@A3