




Site Plan, Location Plan & Aerial Photograph

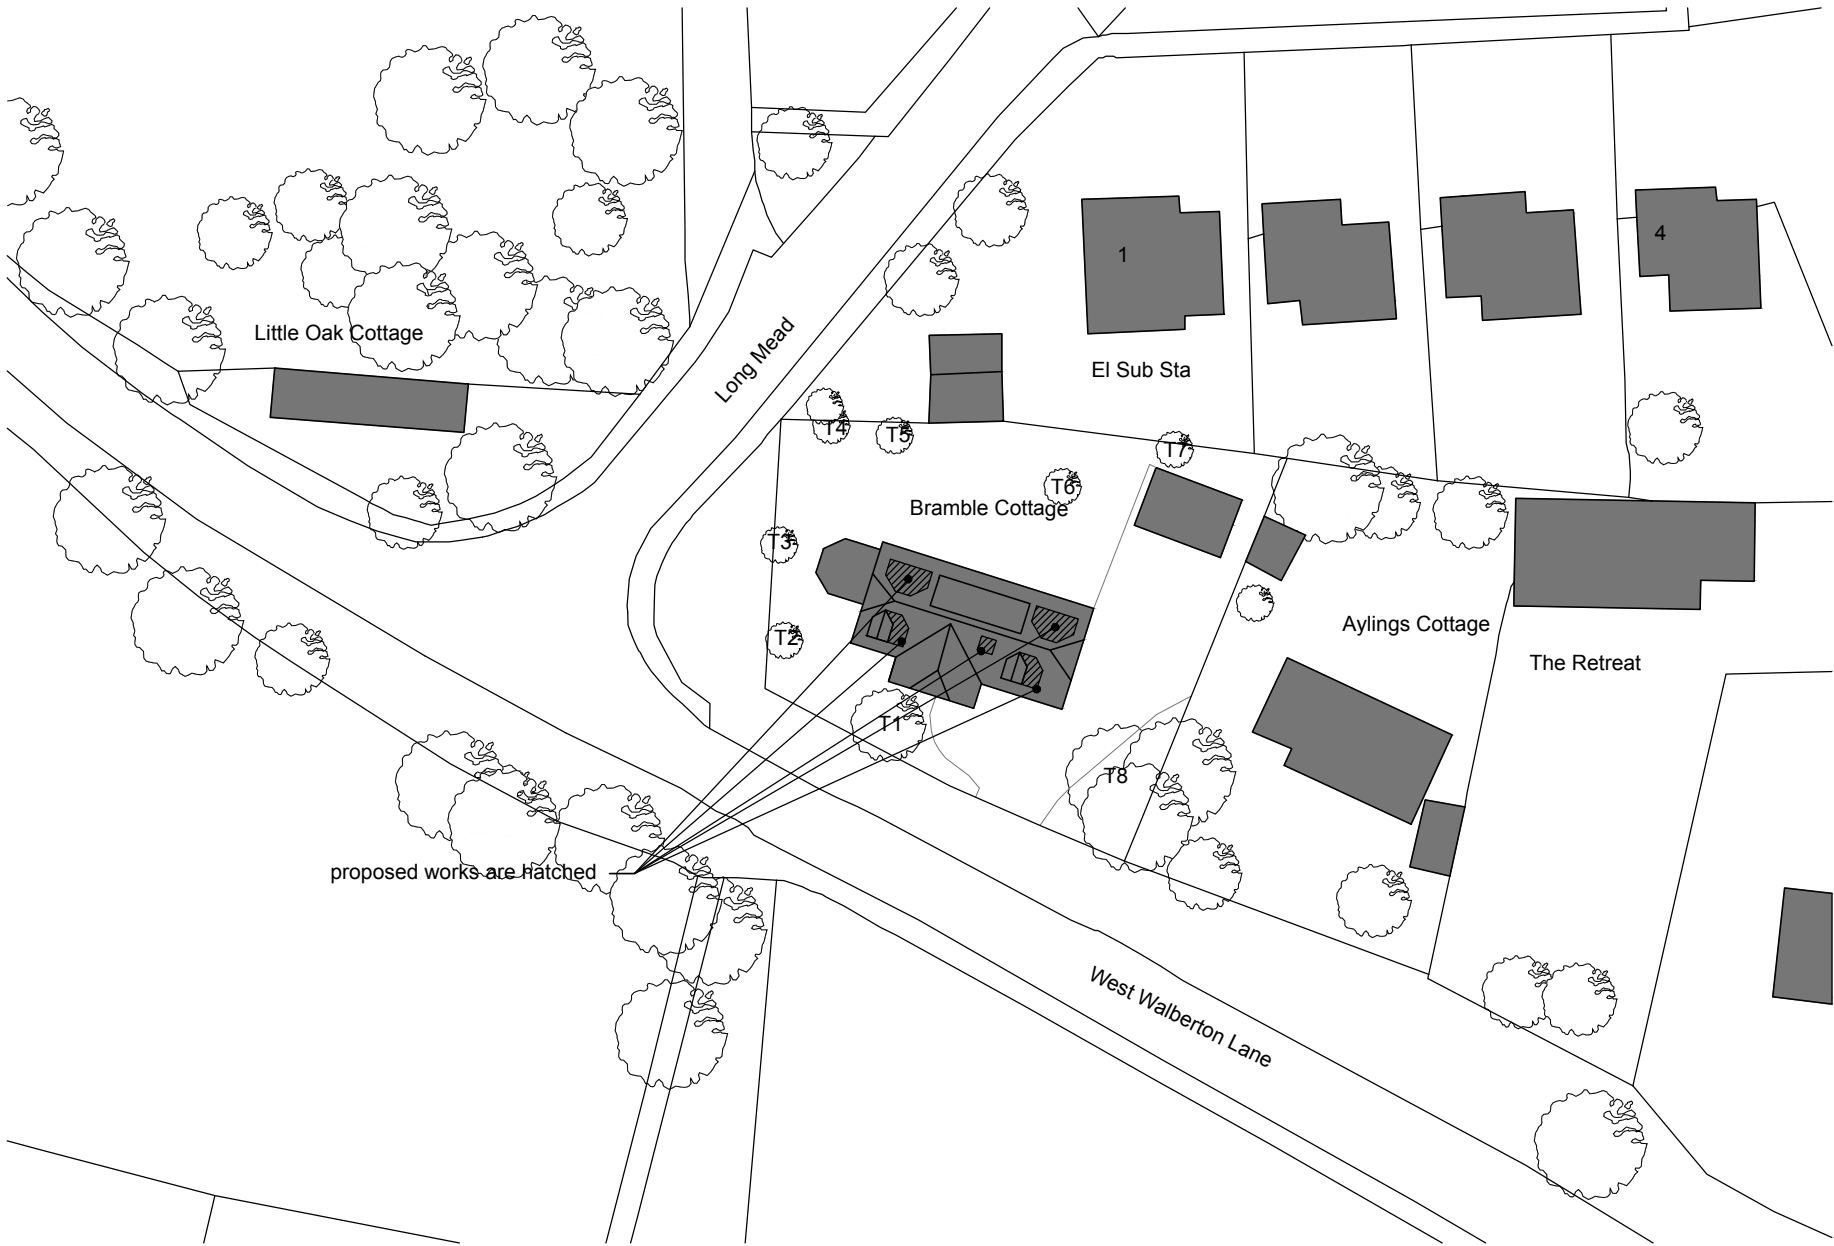

Mapping contents (c) Crown copyright and database rights 2016 Ordnance Survey 100035207

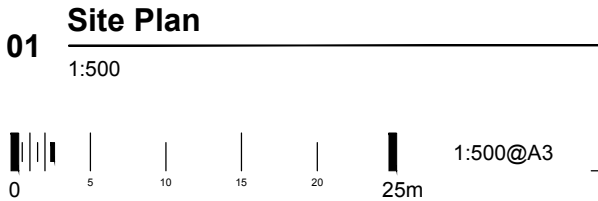

C0071-P001B

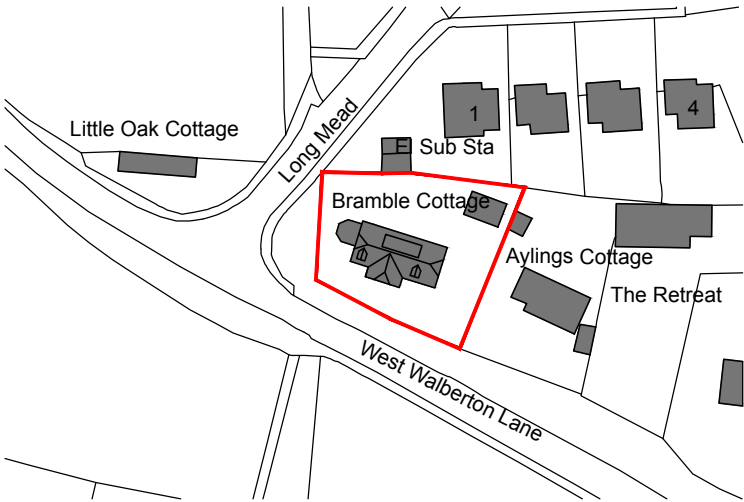

02 Location Plan
1:1250



03 Aerial Photograph
1:1250

