



EXISTING PLANTING AT NORTH SIDE OF PROPERTY FRONTING ARUNDEL ROAD 1/500

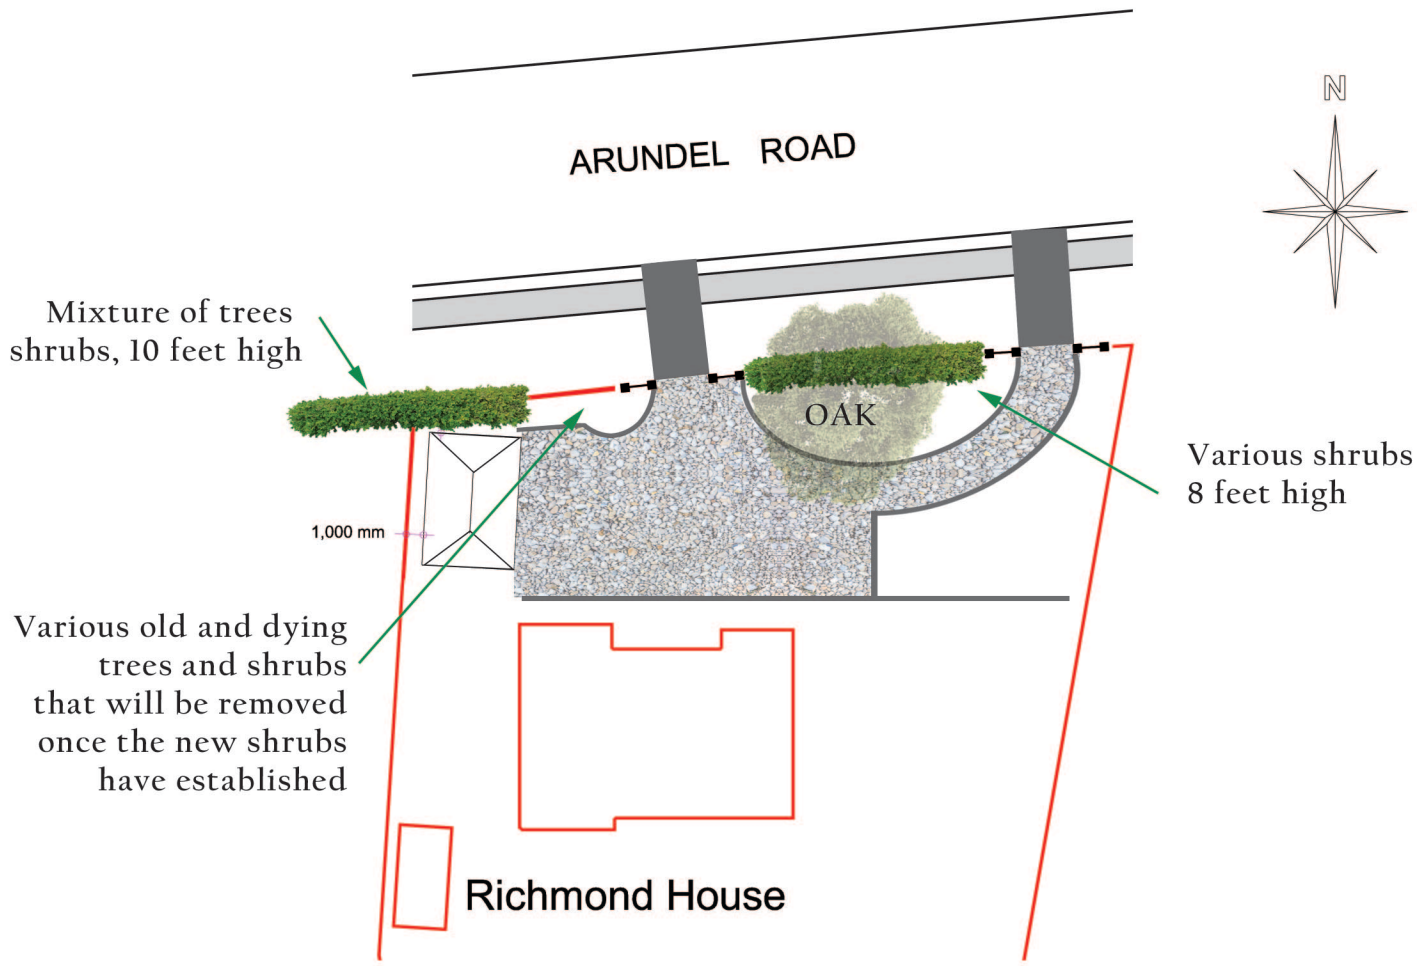

NEW PLANTING AT NORTH SIDE OF PROPERTY FRONTING ARUNDEL ROAD 1/125

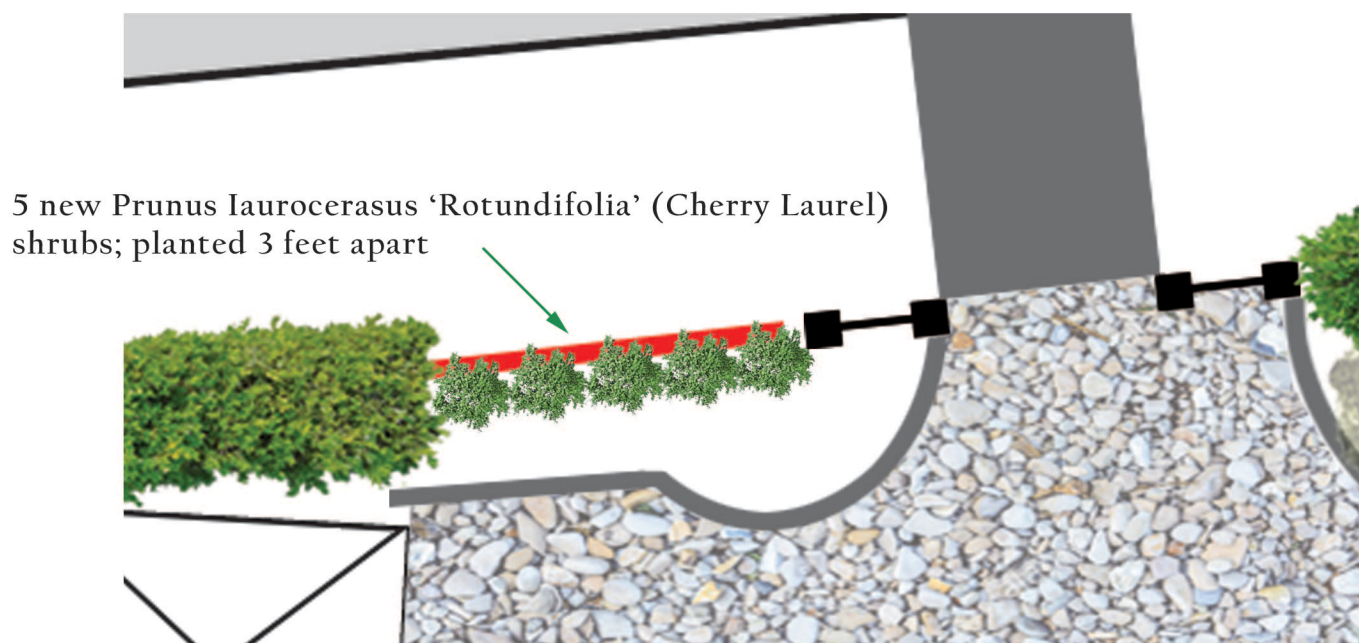

Cherry Laurel hedge plants, also known as Common Laurel, is one of the very best hedging species. The large, glossy green foliage of Prunus laurocerasus 'Rotundifolia' makes it the ideal choice for dense evergreen hedging, perfect to use as a privacy screen.