



- NOTES:
1. Do not scale this drawing. Use figured dimensions only, except for Planning purposes.
 2. All dimensions must be checked on site by the contractor prior to commencement of work.
 3. All construction details are indicative and are to be checked and confirmed on site and any divergence's are to be agreed with the Contract Administrator.

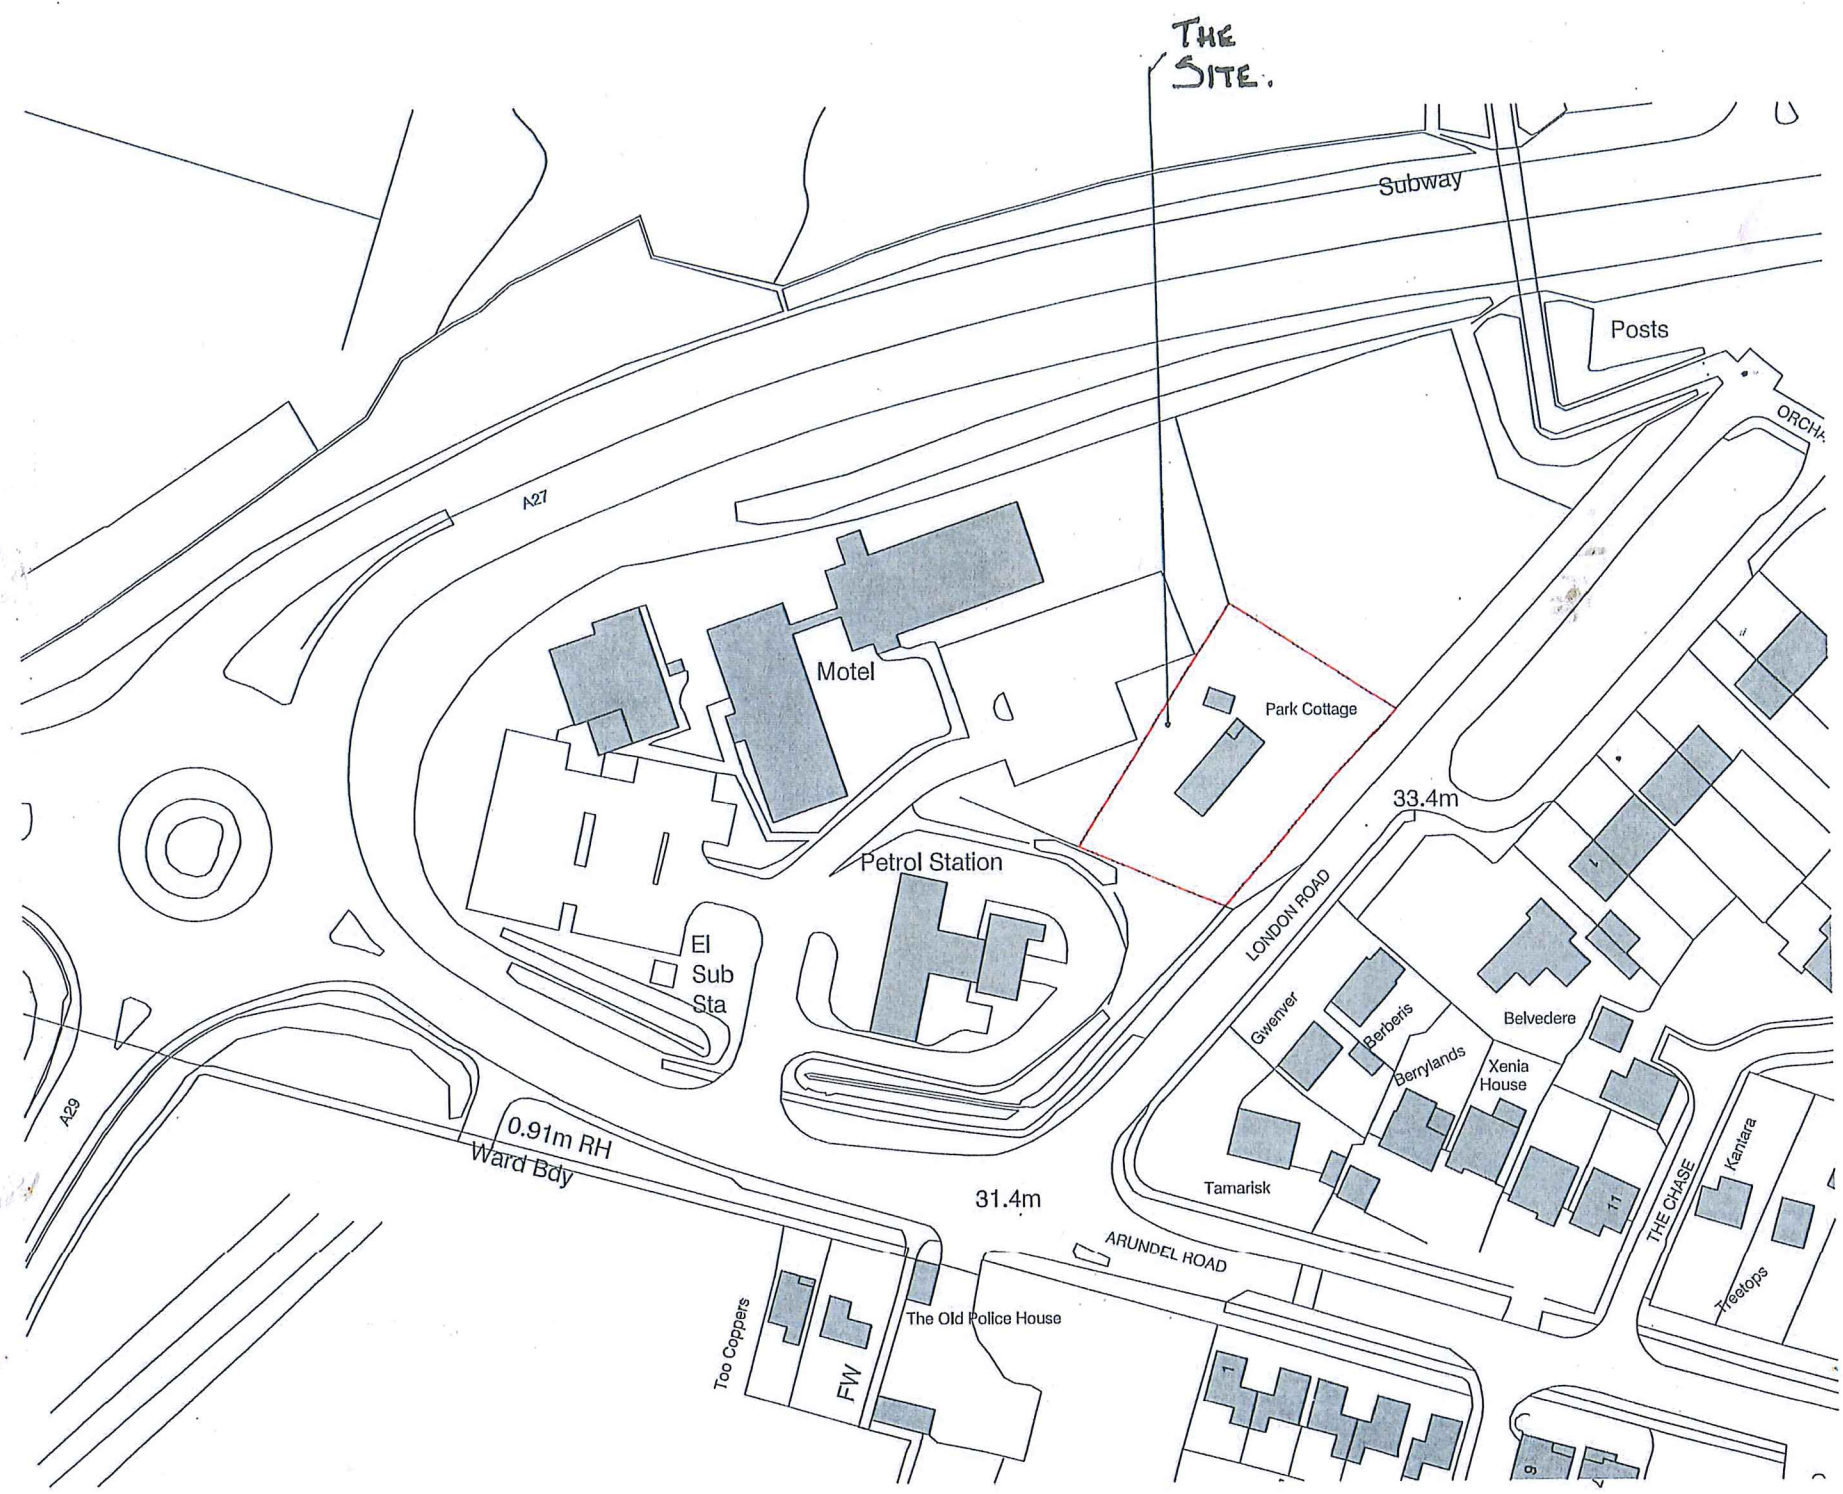

Location Plan Scale 1 : 1250

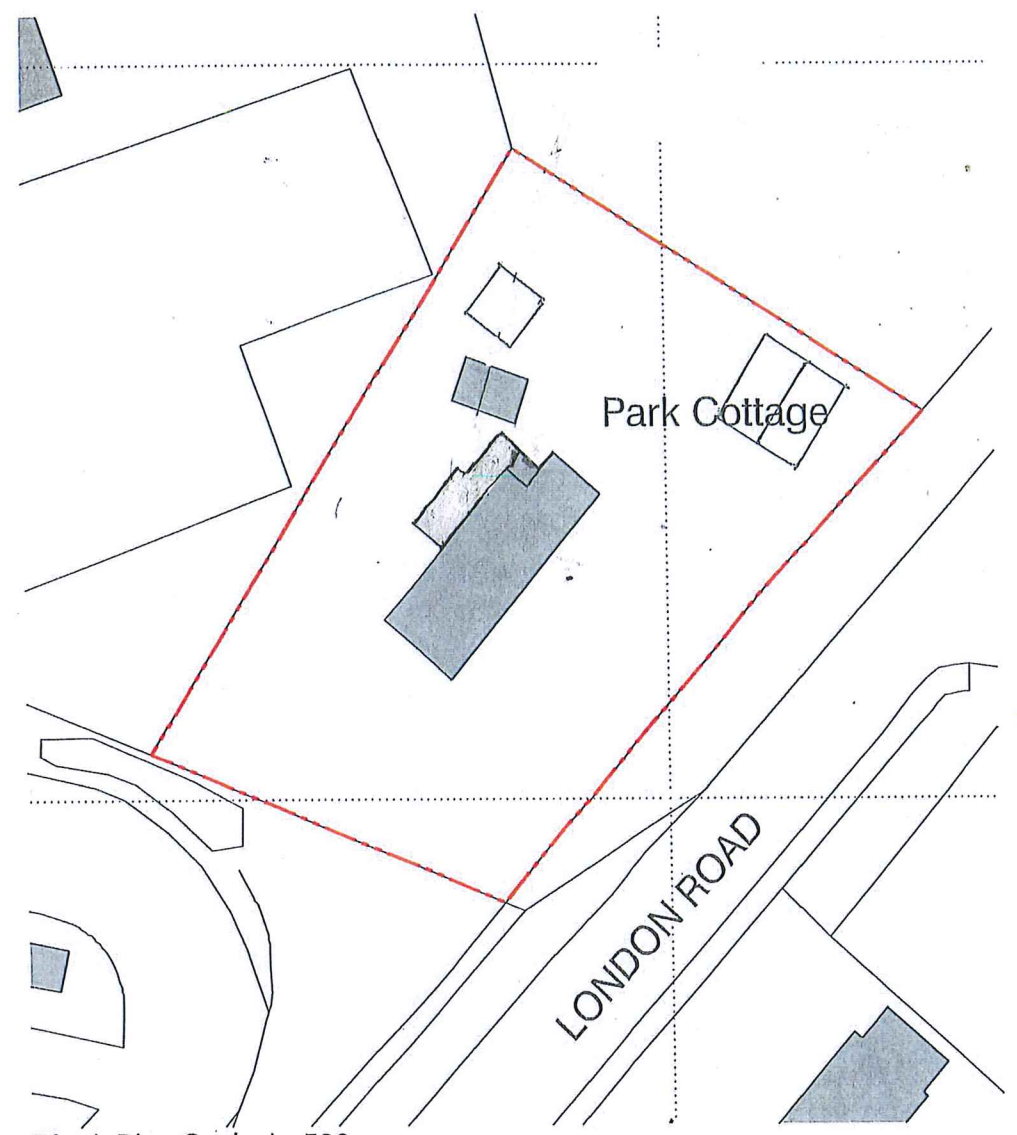

Block Plan Scale 1 : 500

Park Cottage, London Road, Fontwell, Arundel. BN18 0SG

Chartered Structural Engineer
 2 ALBERT CHAMBERS
 SUDLEY ROAD
 BOGNOR REGIS
 WEST SUSSEX
 PO21 1EQ
 Tel: 01243 865500
 Fax: 01243 860489
 Mobile: 07968 333140
 E-Mail: k_e_hilton@yahoo.co.uk

SITE LOCATION AND BLOCK PLANS

Scale: 1:500 - 1:1250 @ A3
 Date: SEP 17
 Drawing Number: 1409/01

Drawn By: ACB
 Checked: KEH