


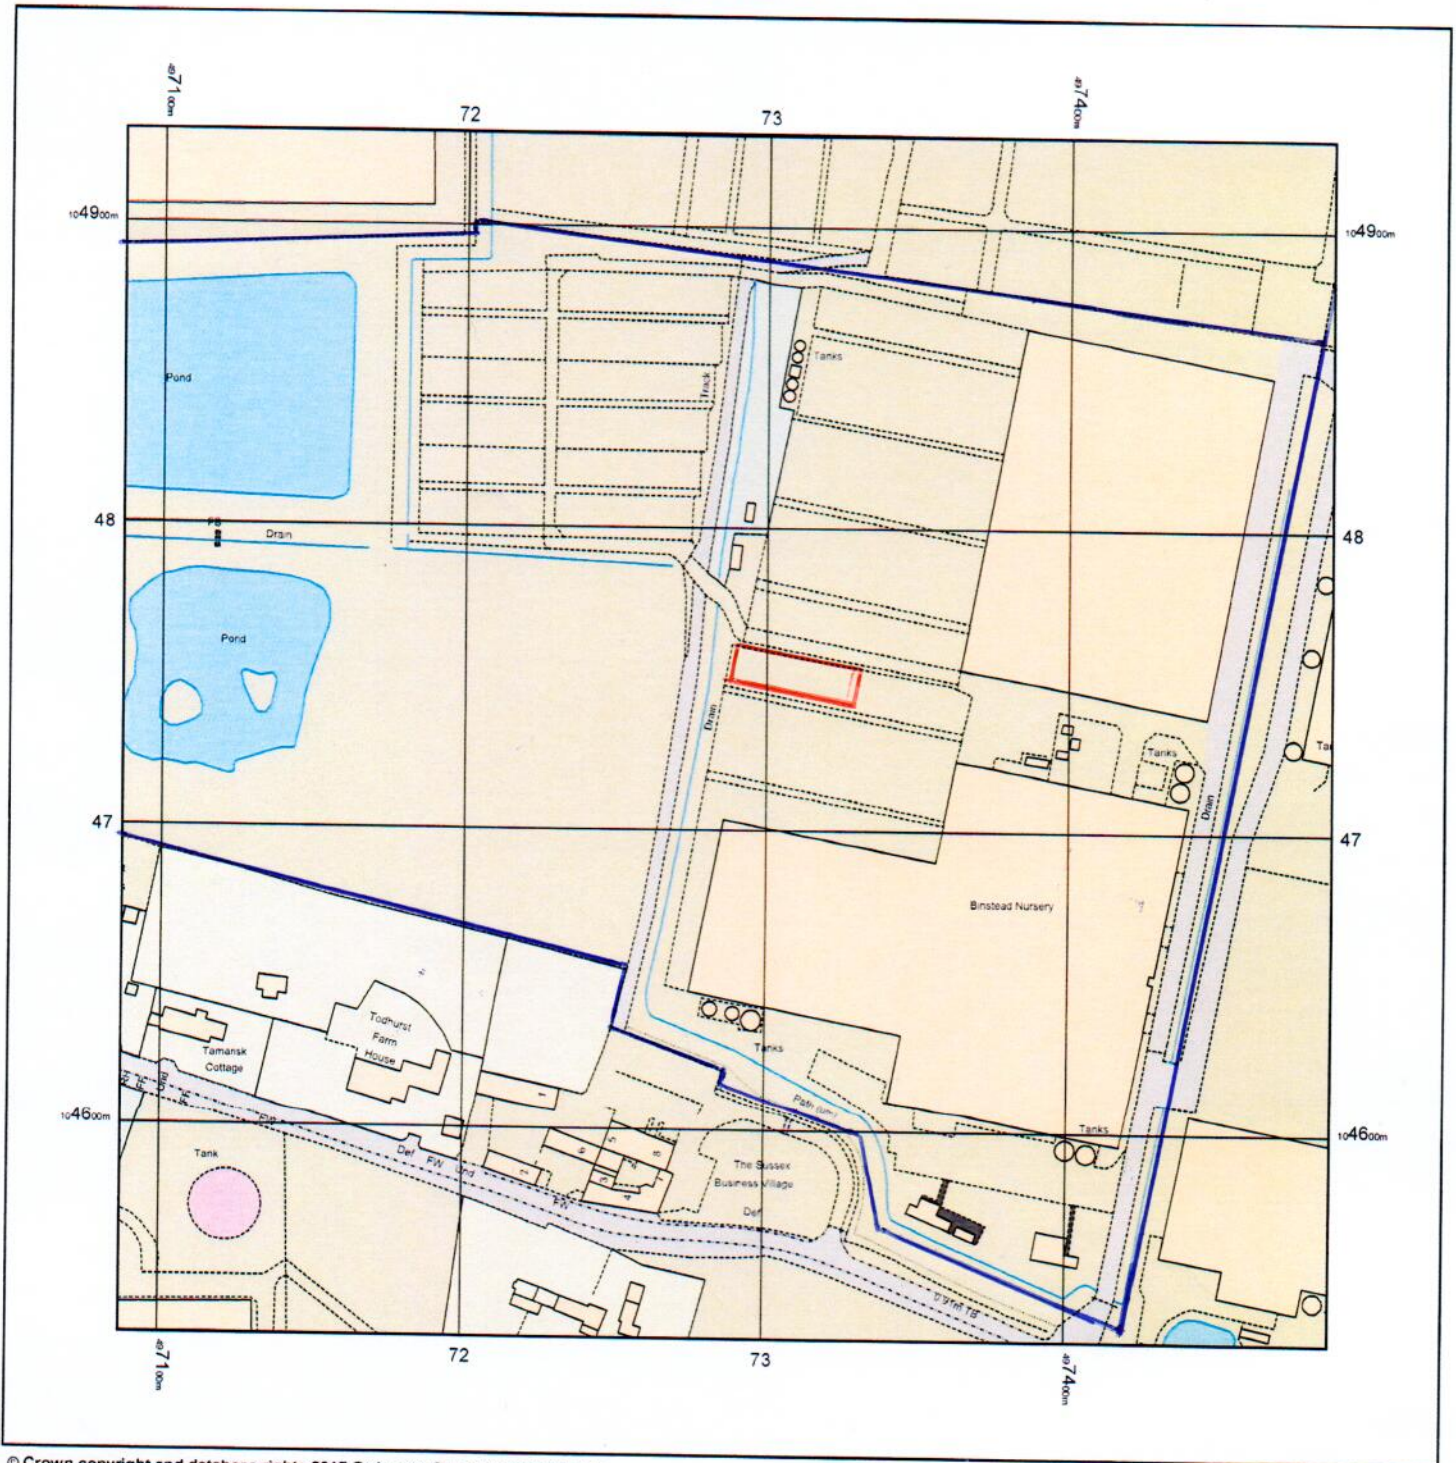

© Crown copyright and database rights 2017 Ordnance Survey 100048957. The representation of road, track or path is no evidence of a boundary or right of way. The representation of features as lines is no evidence of a property boundary.

Supplied by: www.ukmapcentre.com
 Serial No: 123285
 Centre Coordinates: 497287, 104730
 Production Date: 06/09/2017 14:59:27

— **BOUNDARY**
 — **PROPOSED STORE EXTENSION**

BINSTED NURSERY **SITE PLAN**