


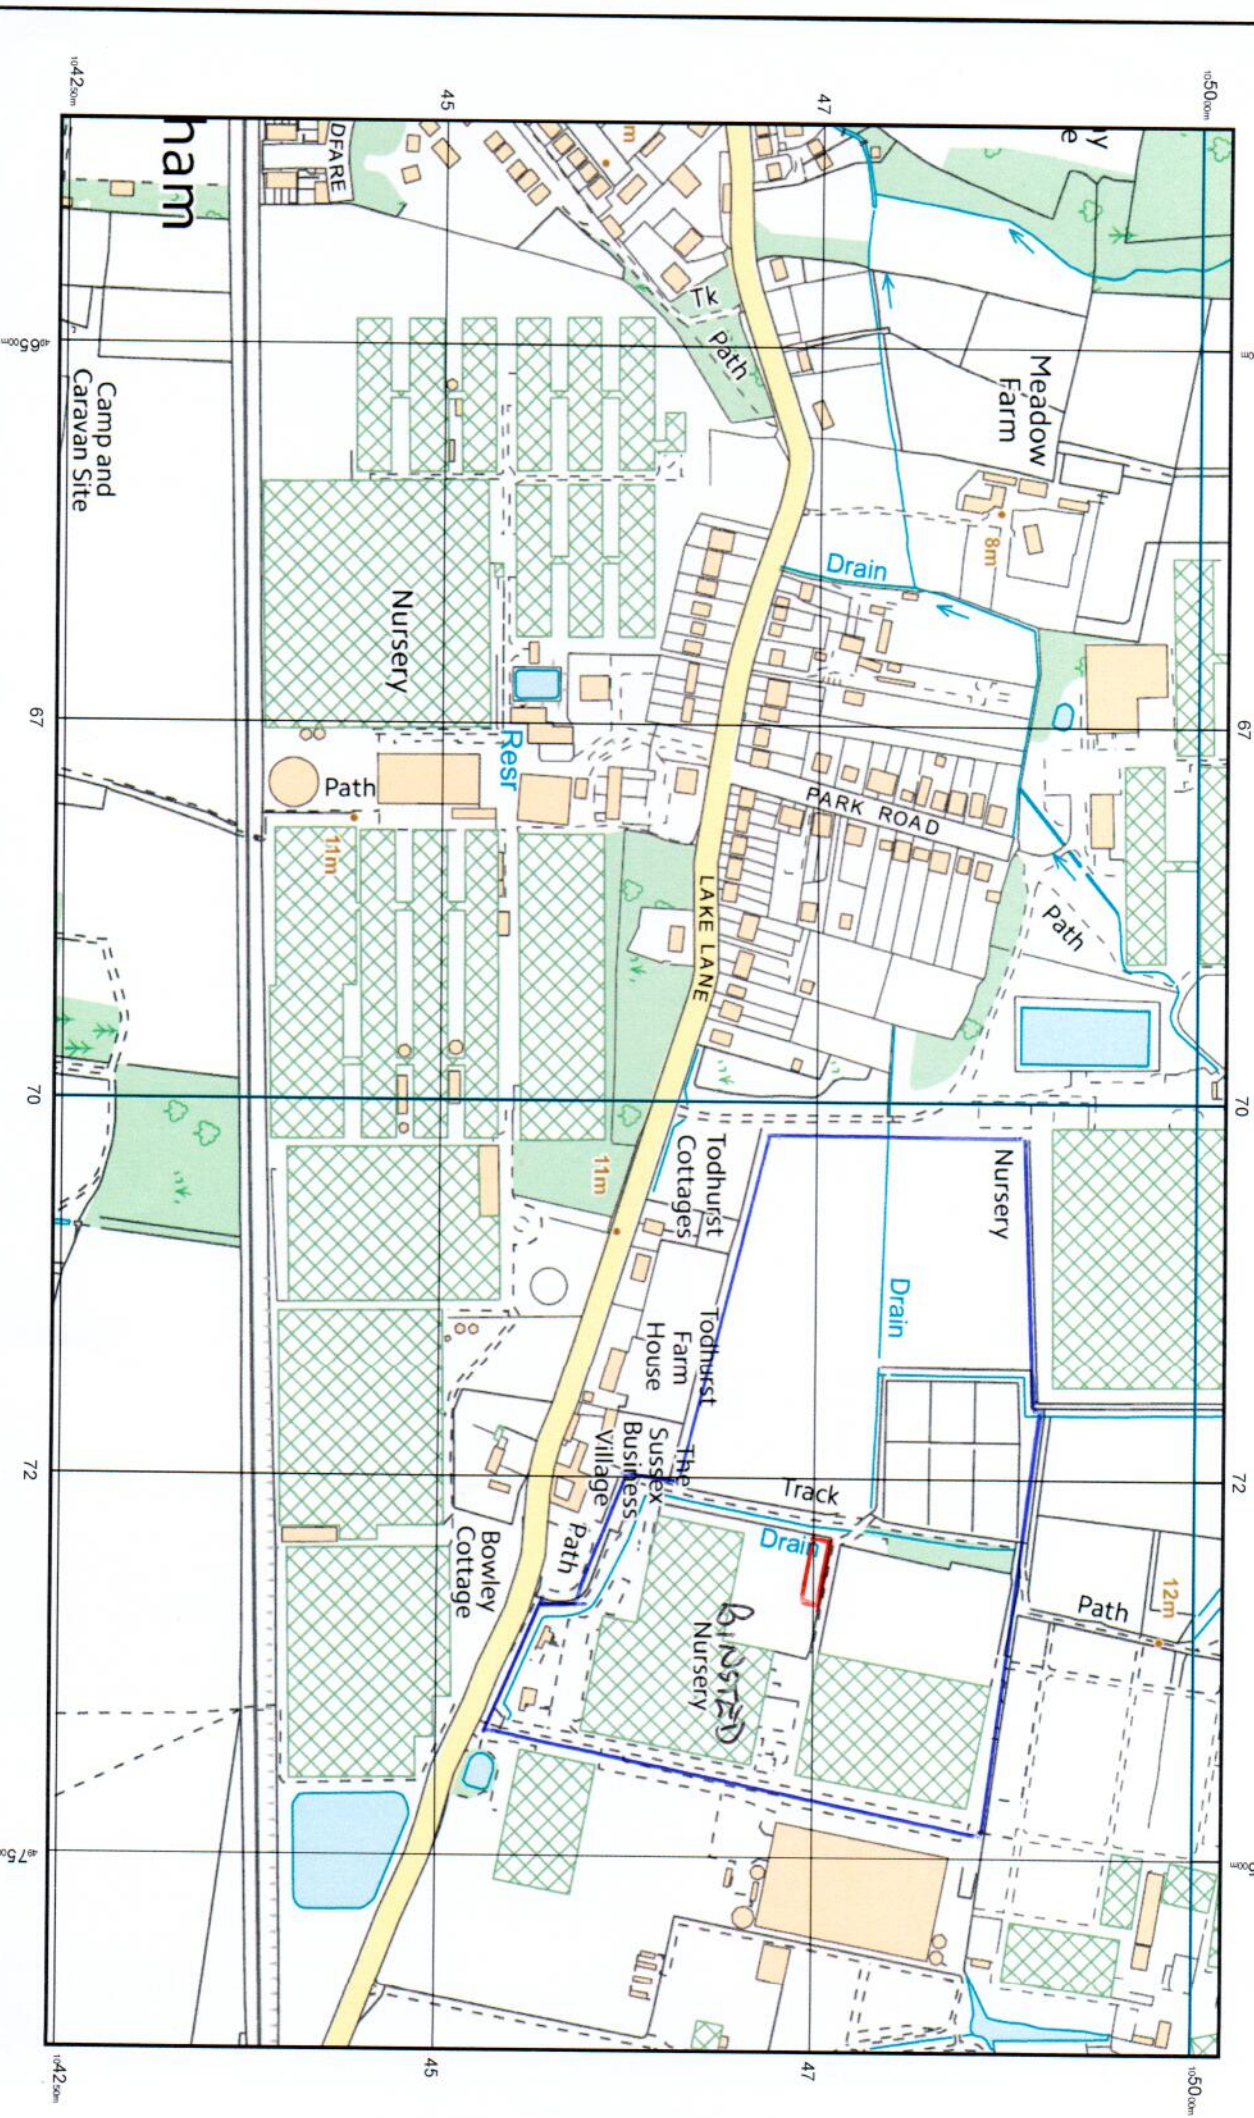

© Crown copyright and database rights 2017 Ordnance Survey 100048957. The representation of road, track or path is no evidence of a boundary or right of way. The representation of features as lines is no evidence of a property boundary.

BOUNDARY

PROPOSED DEVELOPMENT

200m

Scale 1:5000

Supplied by: www.ukmapcentre.com
Serial No: 123418
Centre Coordinates: 498933, 104632
Production Date: 08/09/2017 11:54:47