


BINSTED NURSERY PROPOSED STORE EXTENSION

Ref WA/67/17/PL

Side Elevation

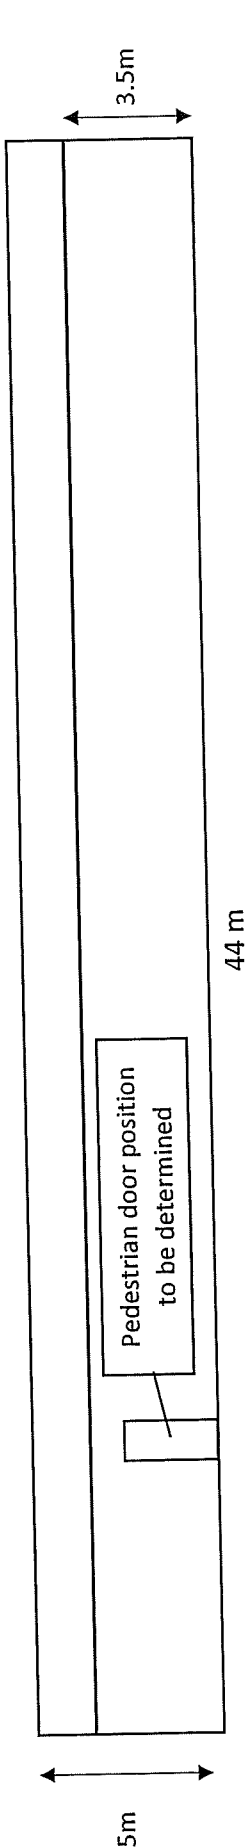

Floor Plan

