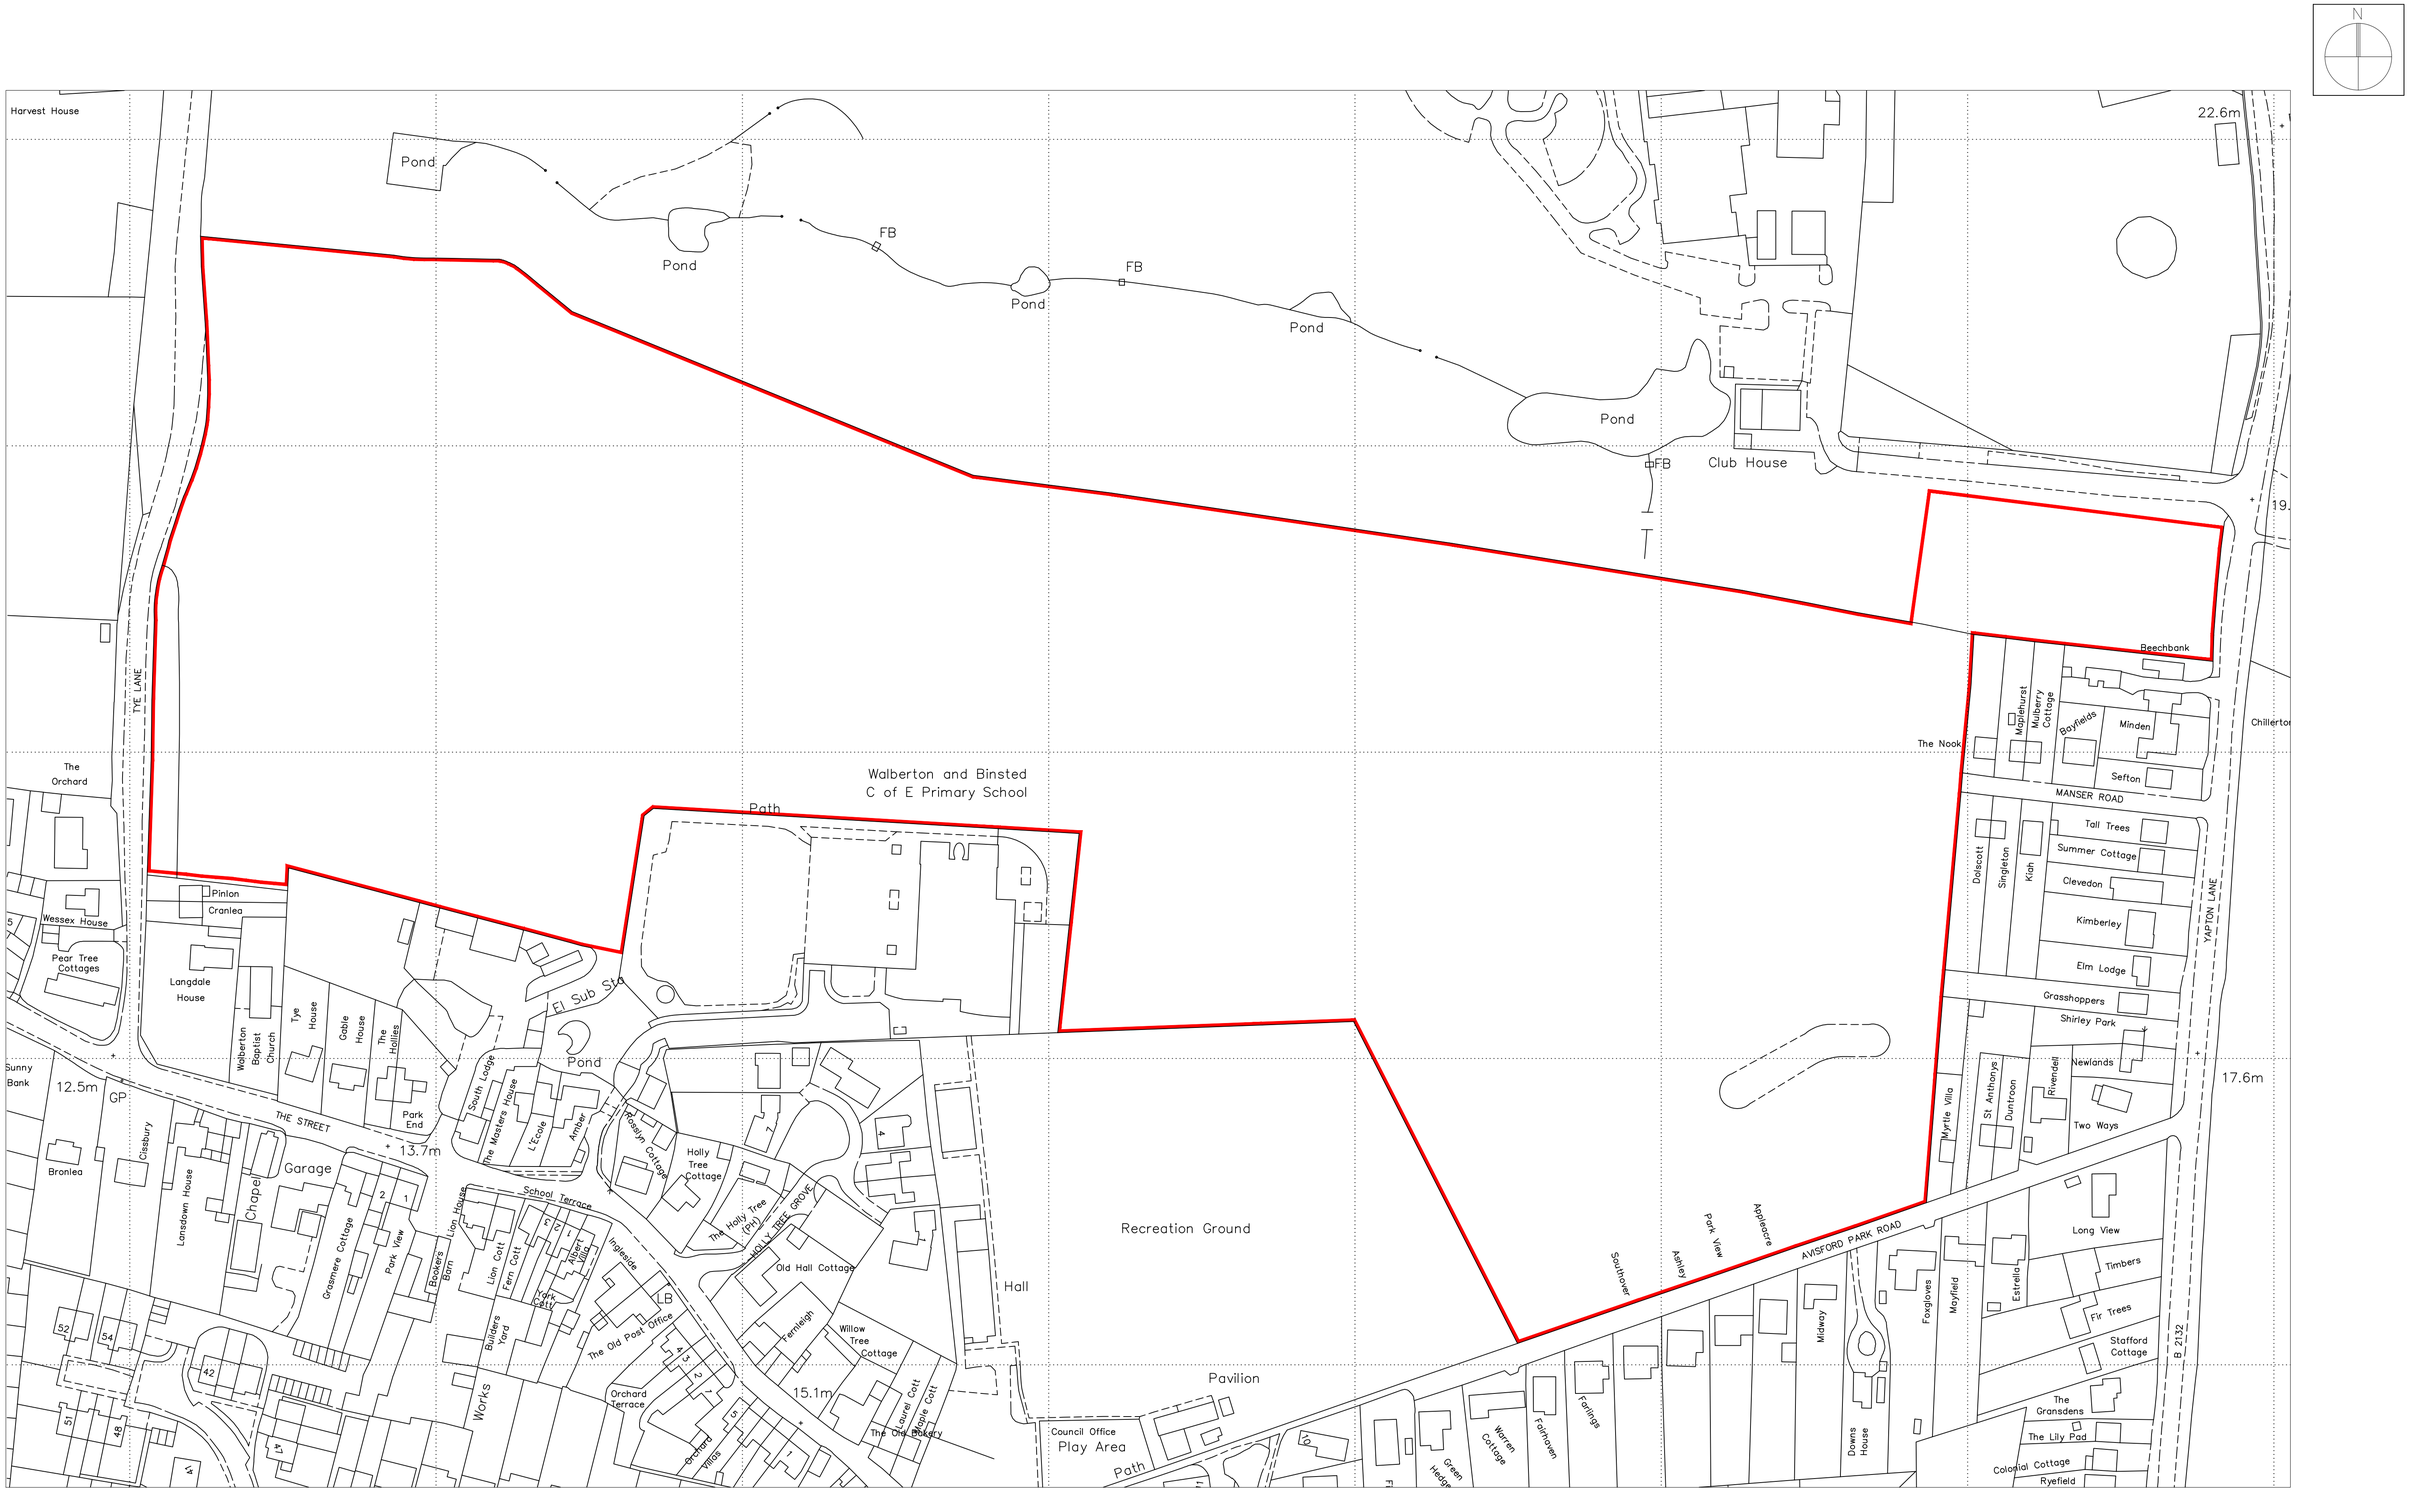

Land off Yapton Lane, Walberton BN18 0LS	Scale 1:1000
CONTRACT PLAN	June 2016

OS detail reproduced under licence 001131056

ARUN DISTRICT COUNCIL WA/46/18/OUT