


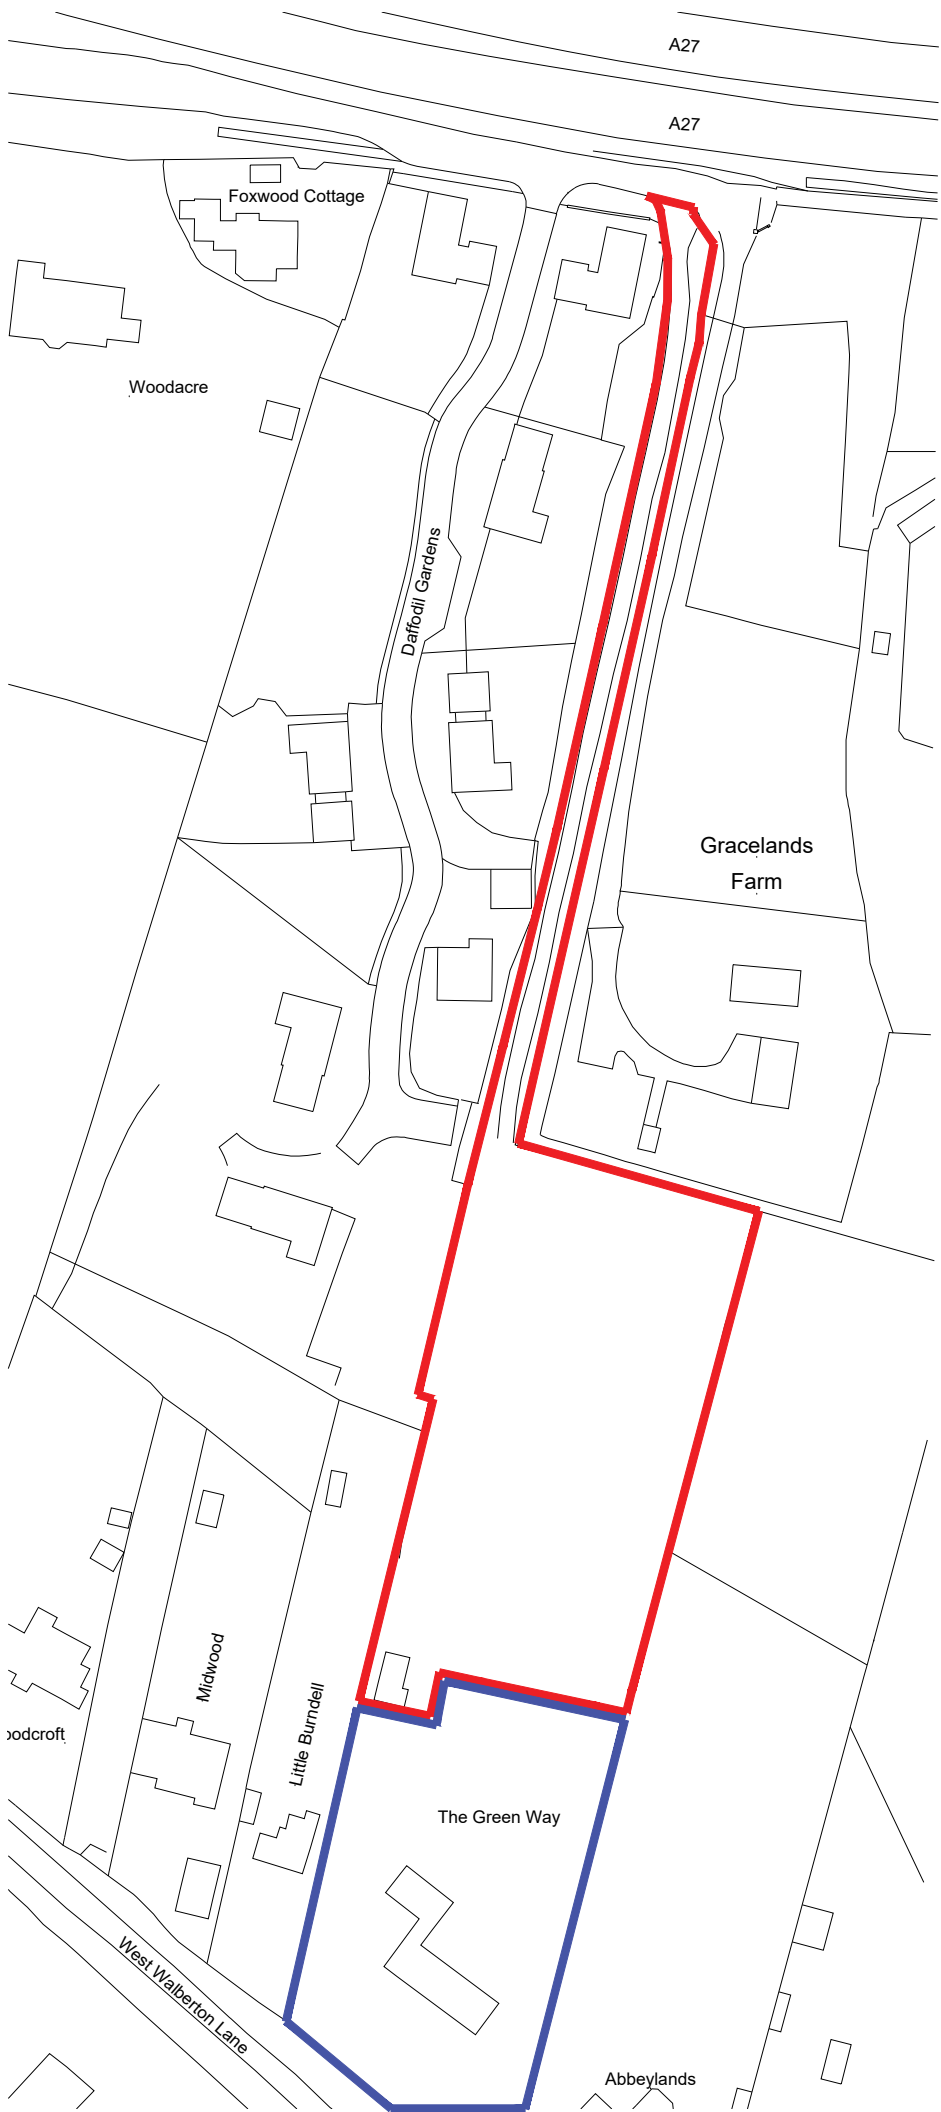

Location Plan



Scale 1:1250 @ A3

- PLANNING -

REV 01

