
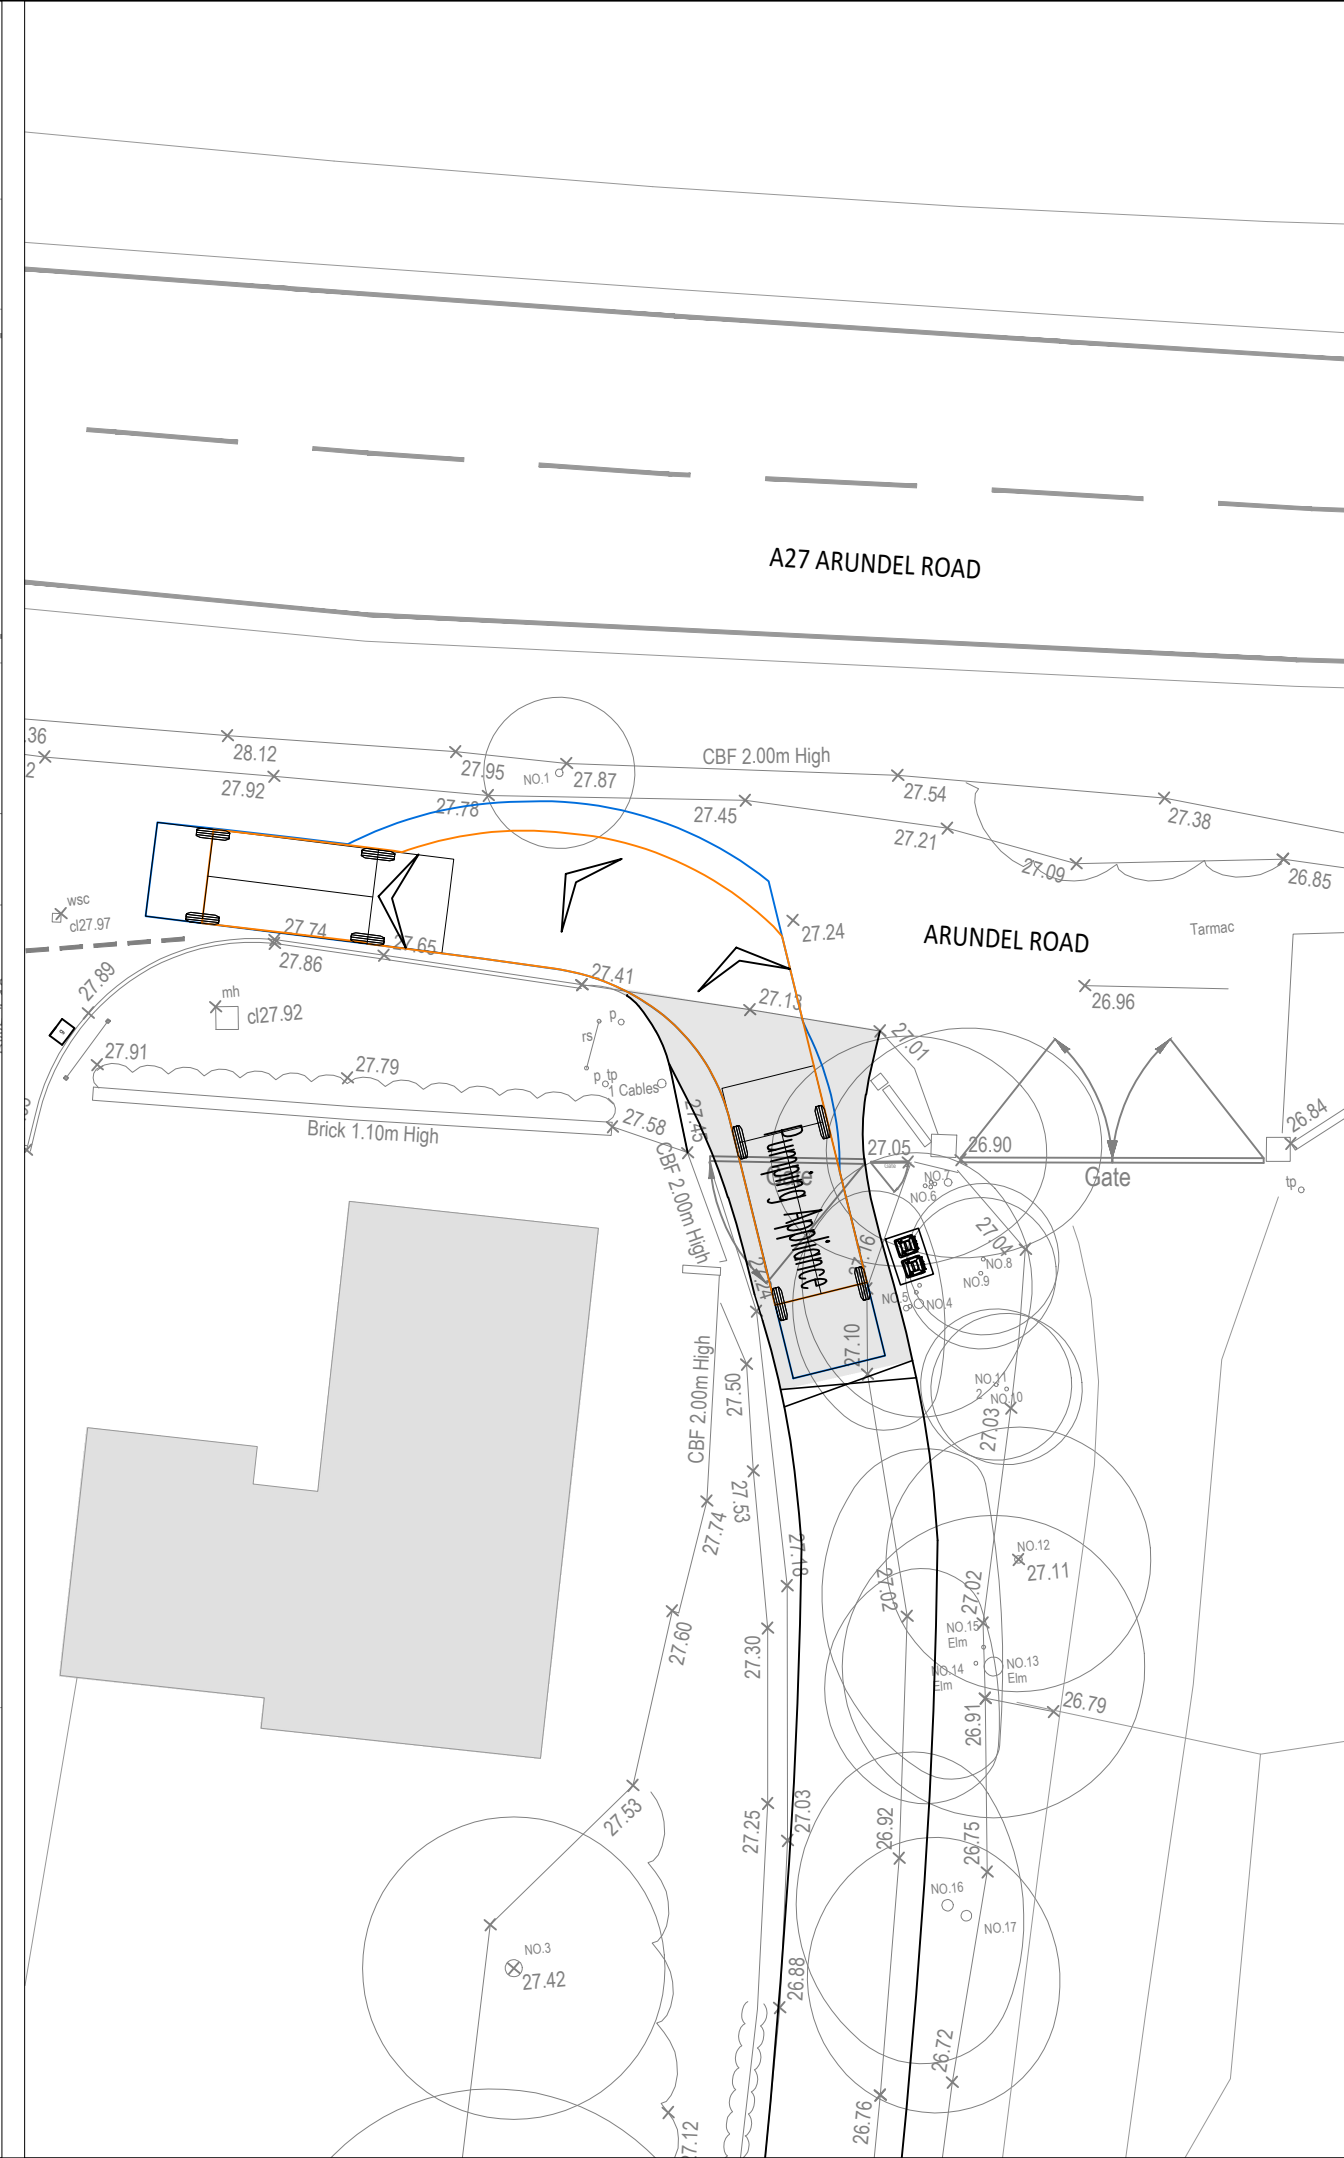


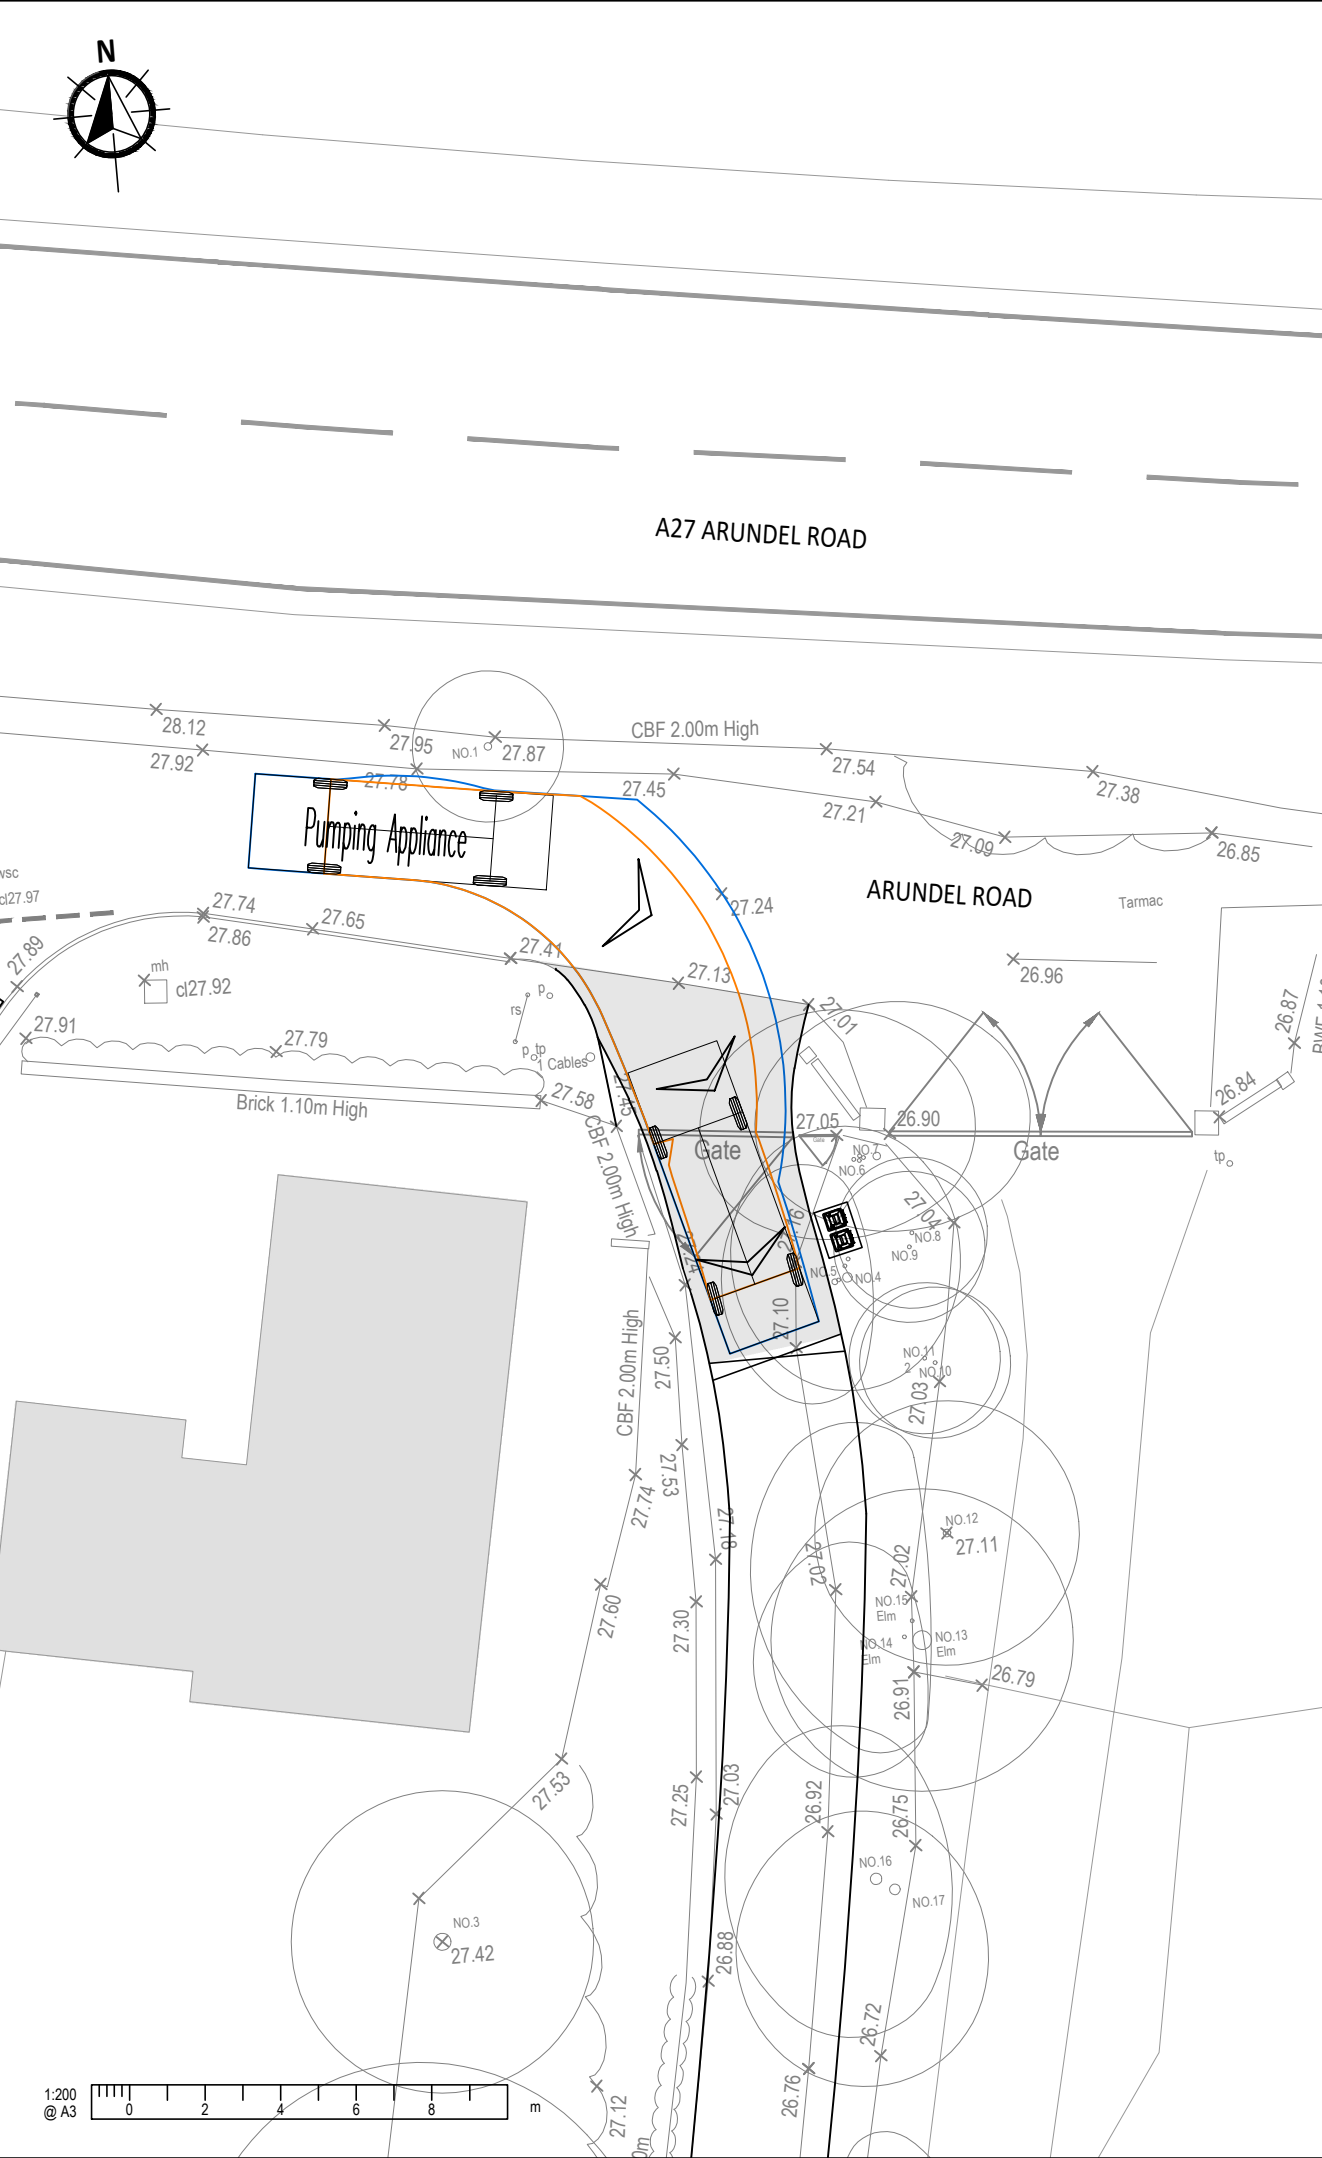

Existing Road Markings

Proposed Hard Standing

-Swept Path-

Wheel Track

Body Overswing

7.9

1.5

4.4

Pumping Appliance

Overall Length

Overall Width

Overall Body Height

Min Body Ground Clearance

Track Width

Lock to lock time

Kerb to Kerb Turning Radius

7.900m

2.500m

3.300m

0.140m

2.500m

4.00s

7.750m

-

Original Issue

14/11/2025

Rev.

Amendments

Date

BRIGHT PLAN

Transport Planning | Civil Engineering | Landscape Design

65 Chichester Enterprise Centre, Terminus Road, Chichester, PO19 8FY

Tel: 0333 358 3270 Email: enquiries@bpcivils.co.uk

www.bpcivils.co.uk

Drawing Status

Planning

Client

Archway Green

Project

Land North of The Green Way

Drawing Title

Fire Tender Access and Egress

Scale

1:200

Date

Nov 25

Drawn by

EMH

Checked by

ALB

Drawing No.

2025-6947-003

Rev.

-