
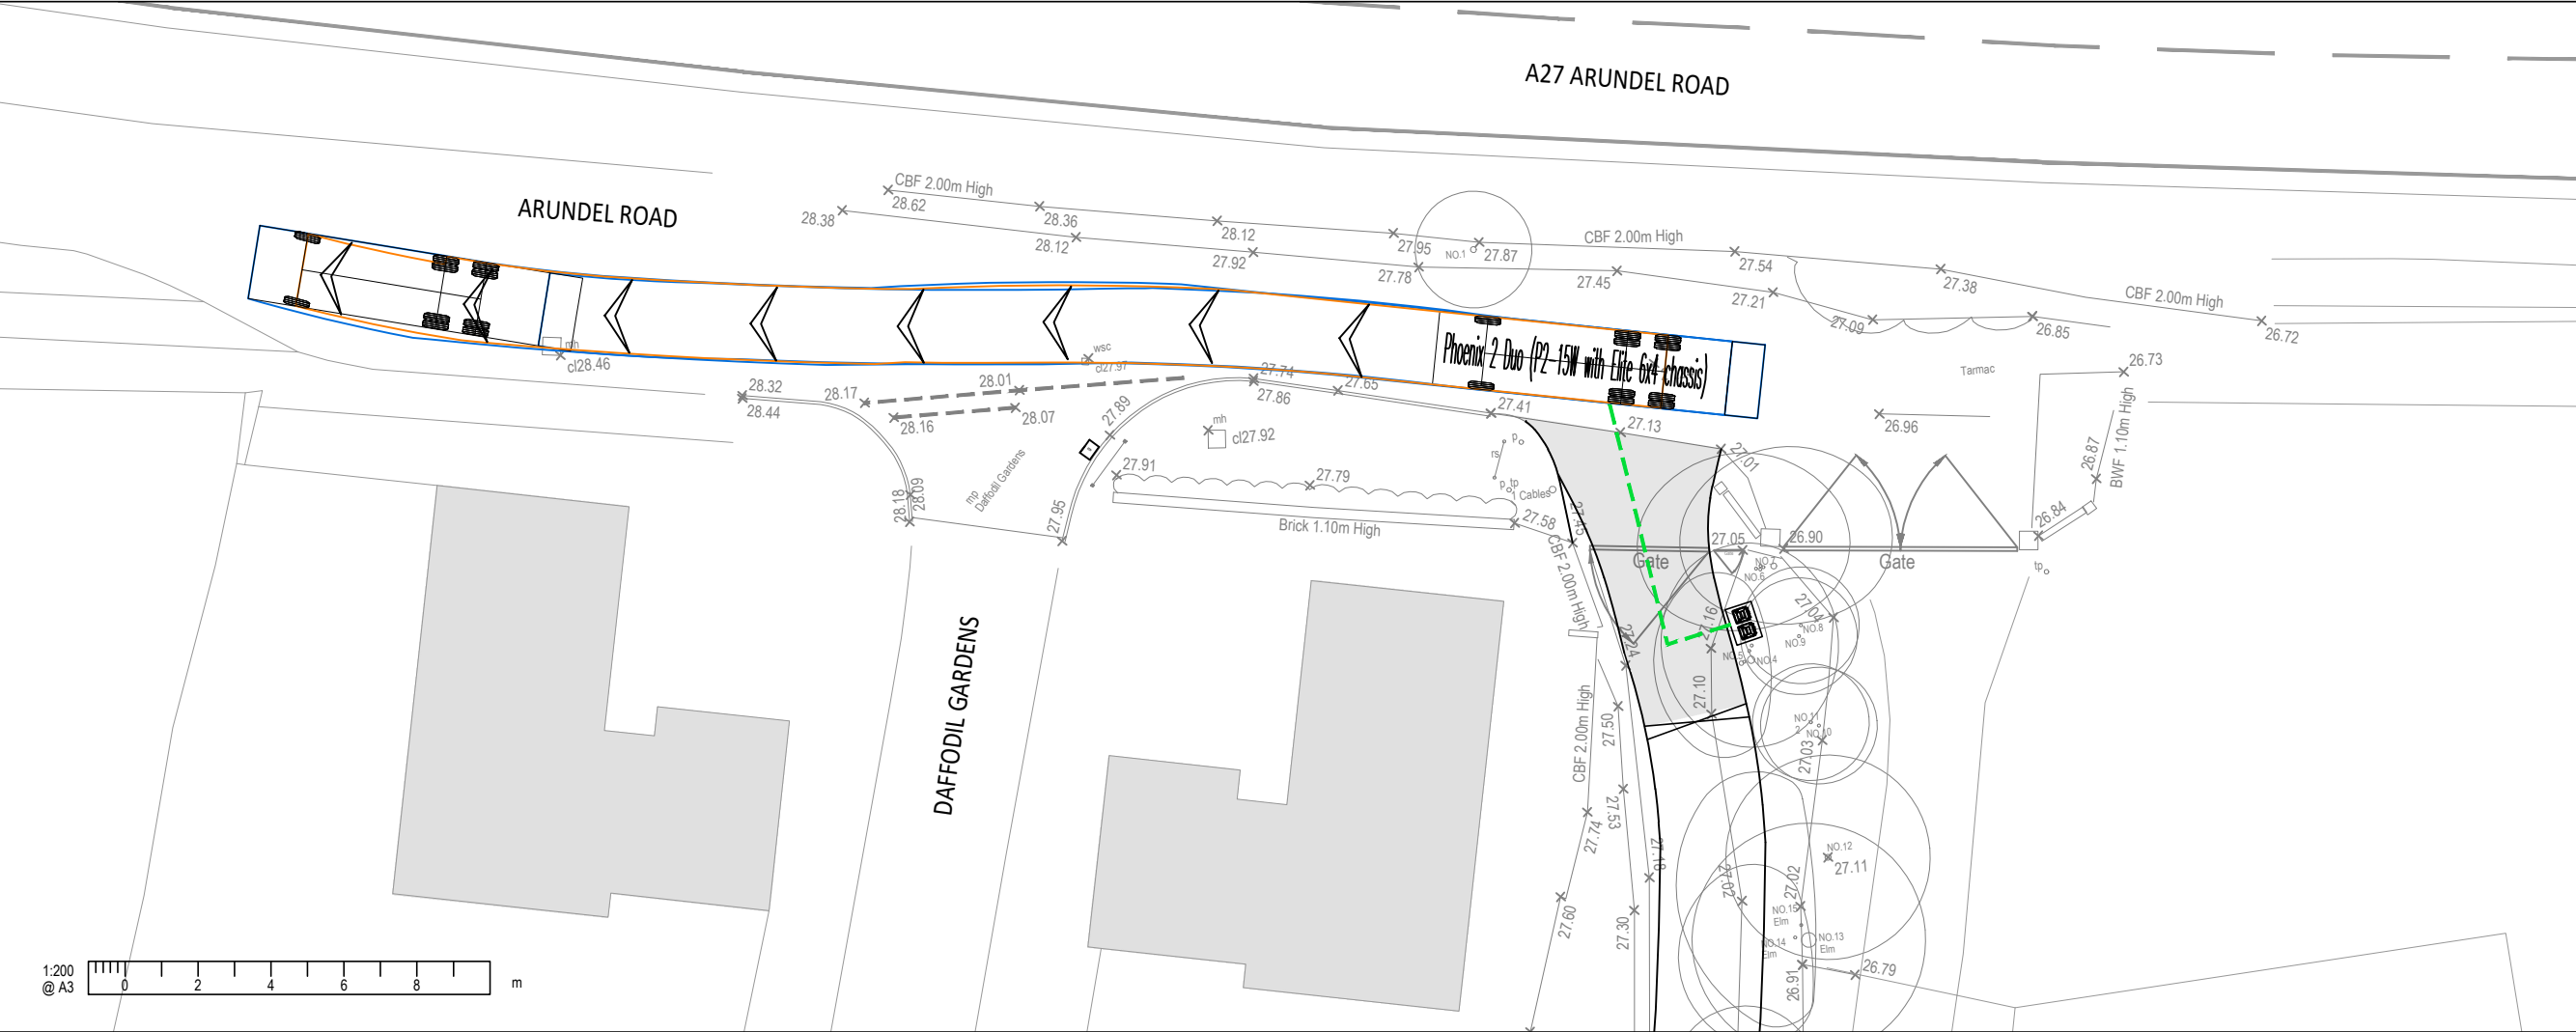


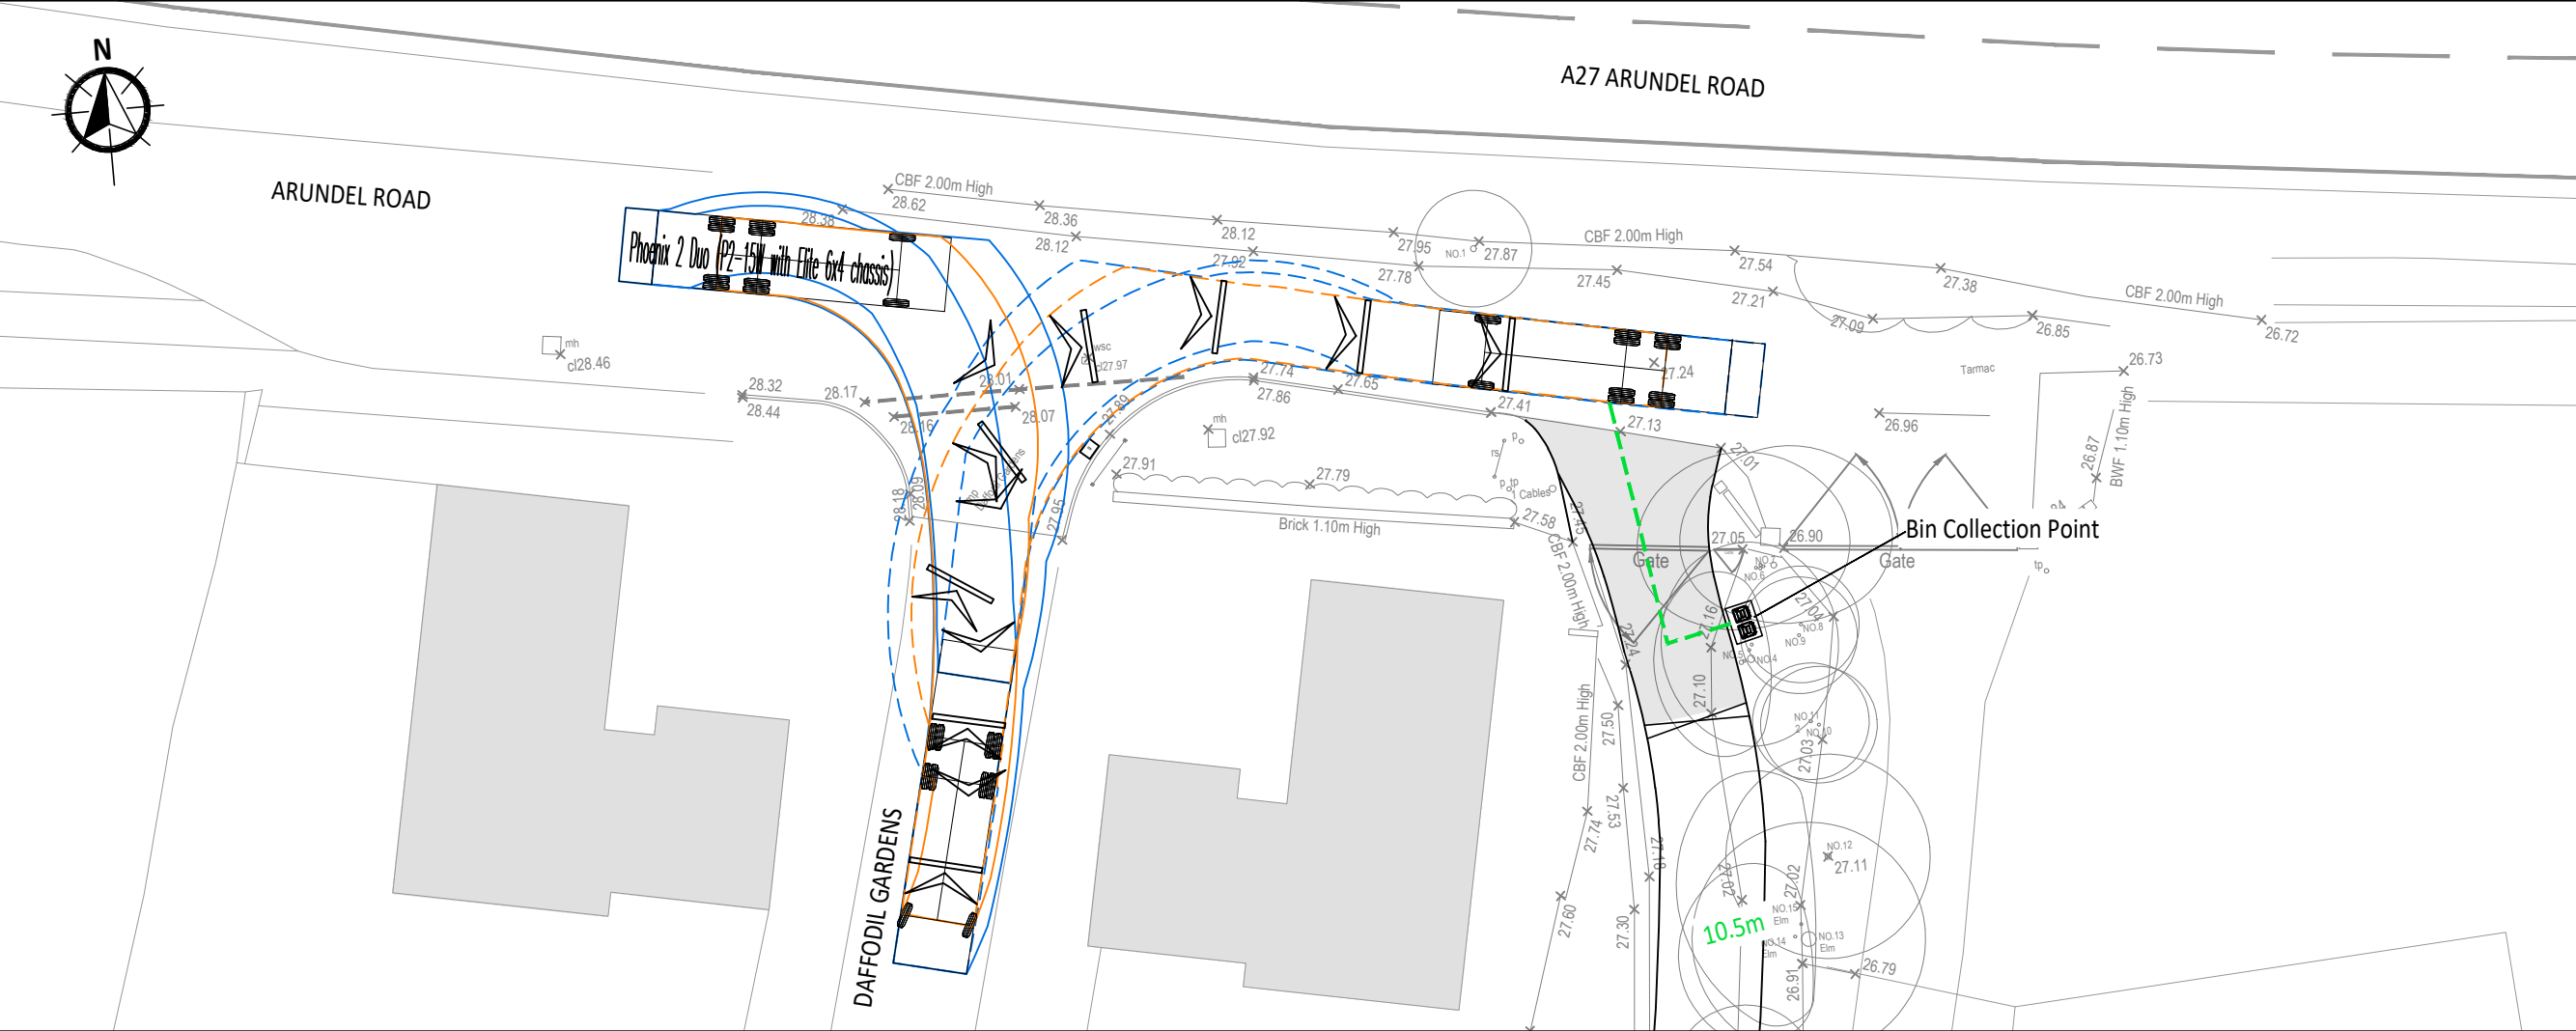

- A3**
1.

This drawing is to be read in conjunction with all other Bright Plan drawings, and with all relevant Architect's and Engineer's drawings and specification. Any discrepancies found are to be reported immediately to the Engineer.
2.

Bright Plan accepts no responsibility for inaccuracies in data provided by third parties such as topographic surveys or Ordnance Survey mapping.
3.

Road markings are indicative, based on aerial imagery when not provided within a topographical survey. Bright Plan accepts no responsibility for discrepancies in aerial imagery.
4.

Do not scale, work to figured dimensions only. All dimensions are in millimeters unless noted otherwise and all levels are in metres from the topographical survey datum.
5.

Any information given regarding existing underground services is given in good faith after consultation with the relevant authority, however accuracy is not certain.

Existing Road Markings

Proposed Hard Standing

-Swept Path-

Wheel Track

Body Overswing

Phoenix 2 Duo (P2-15W with Elite 6x4 chassis)

Overall Length11.200m

Overall Width2.530m

Overall Body Height3.751m

Min Body Ground Clearance0.304m

Track Width2.500m

Lock to lock time4.00s

Kerb to Kerb Turning Radius9.500m

-	Original Issue	14/11/2025
Rev.	Amendments	Date



BRIGHT PLAN
Transport Planning | Civil Engineering | Landscape Design
65 Chichester Enterprise Centre, Terminus Road, Chichester, PO19 8FY
Tel: 0333 358 3270 Email: enquiries@bpcivils.co.uk
www.bpcivils.co.uk

Drawing Status	Planning		
Client	Archway Green		
Project	Land North of The Green Way		
Drawing Title	Refuse Collection		
Scale	1:200	Date	Nov 25
Drawn by	EMH	Checked by	ALB
Drawing No.	2025-6947-004		Rev.
		-	