
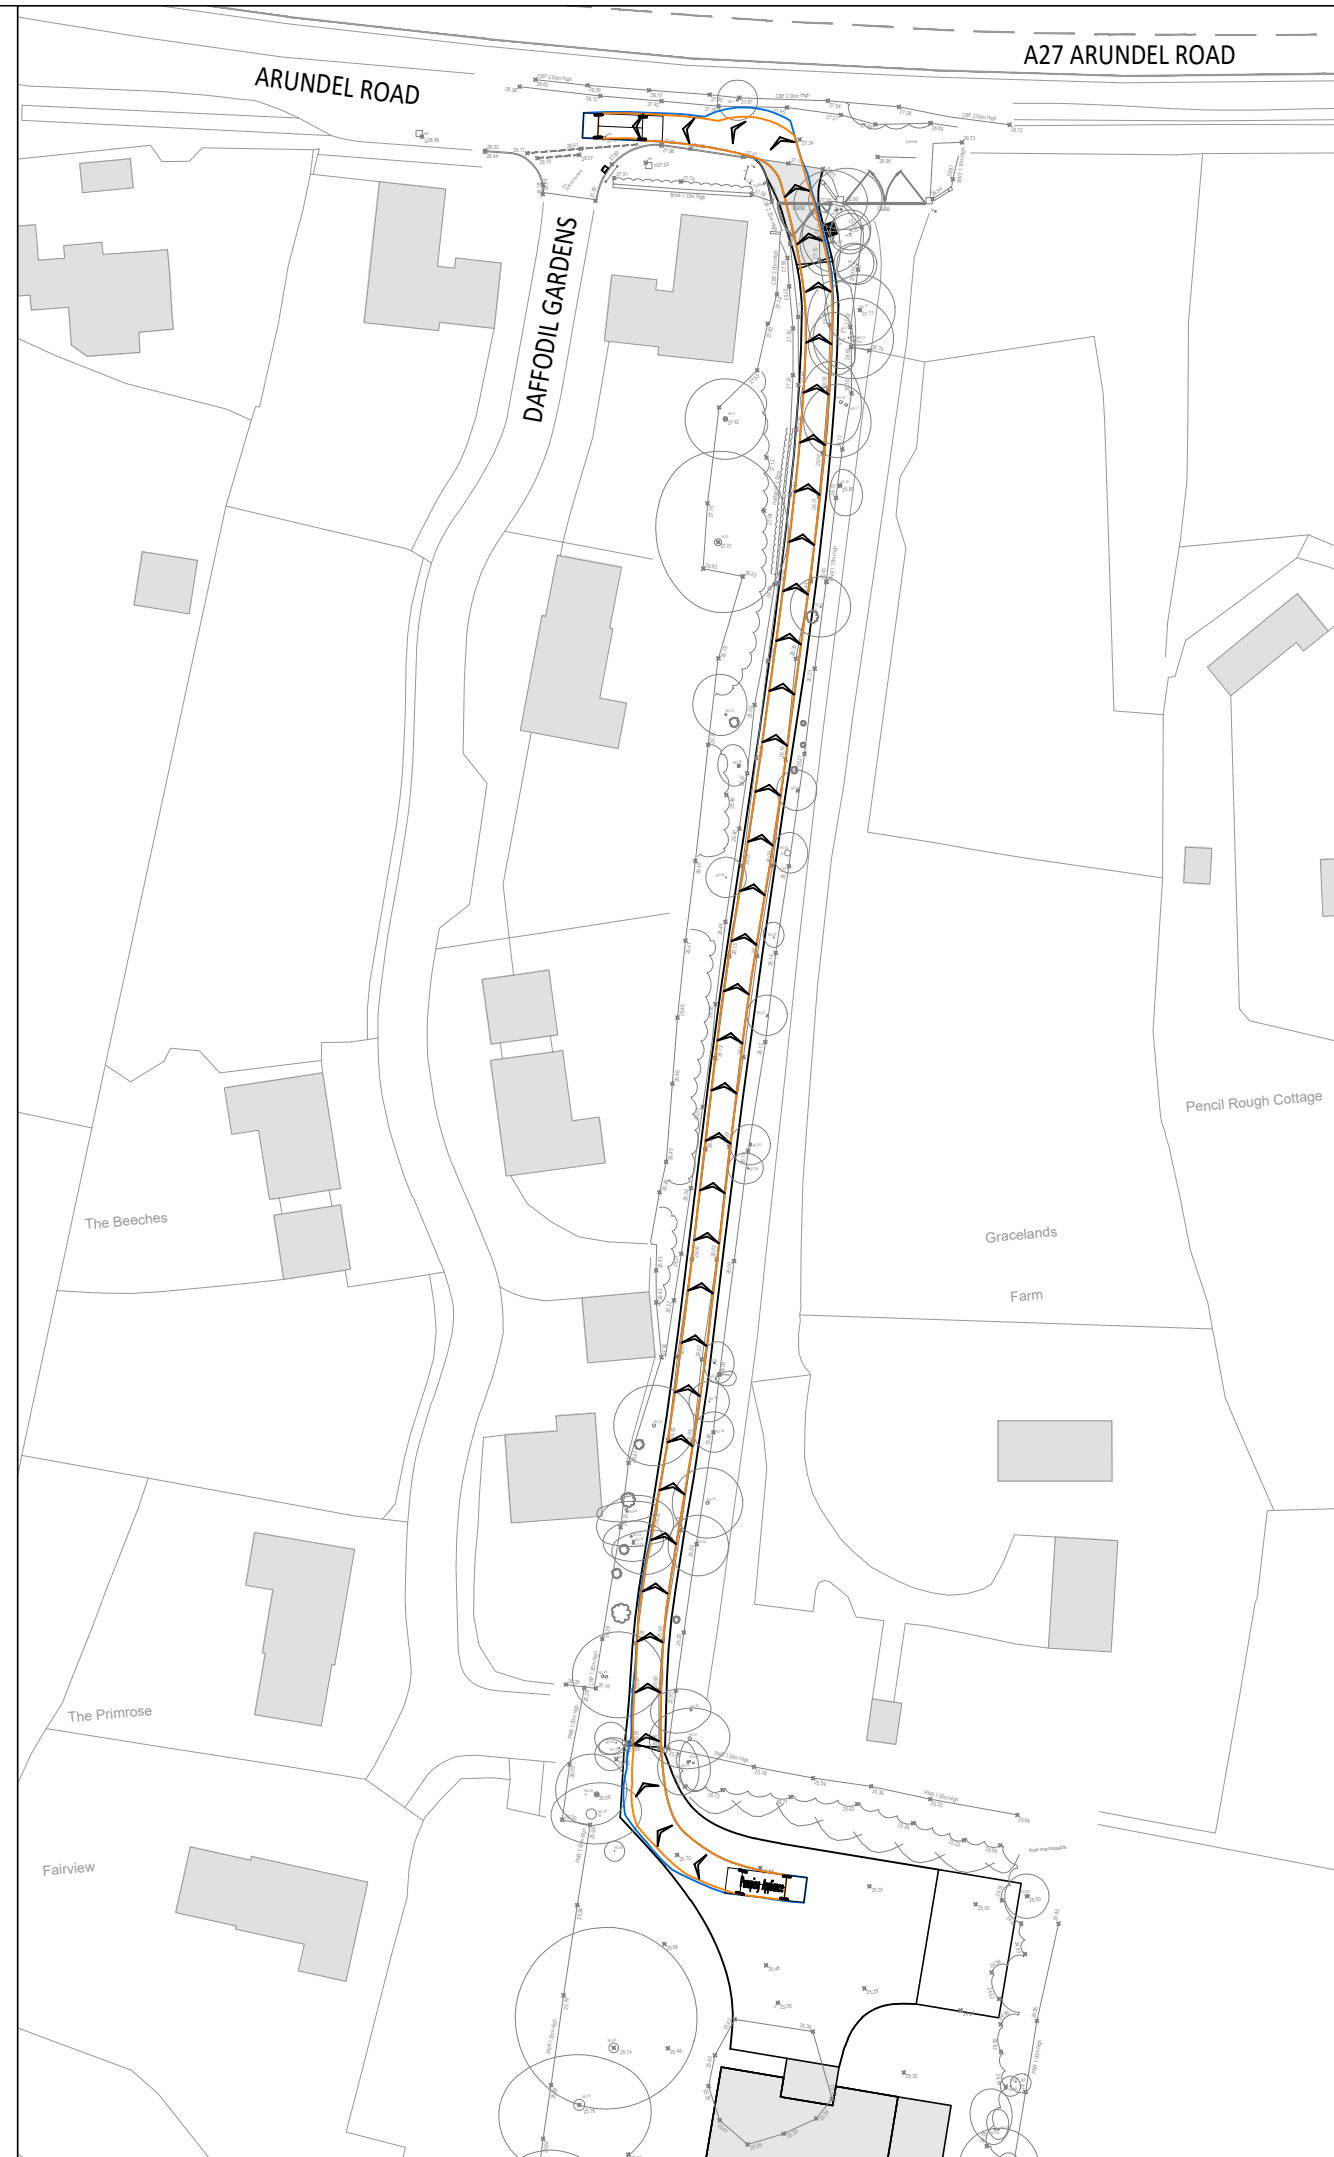


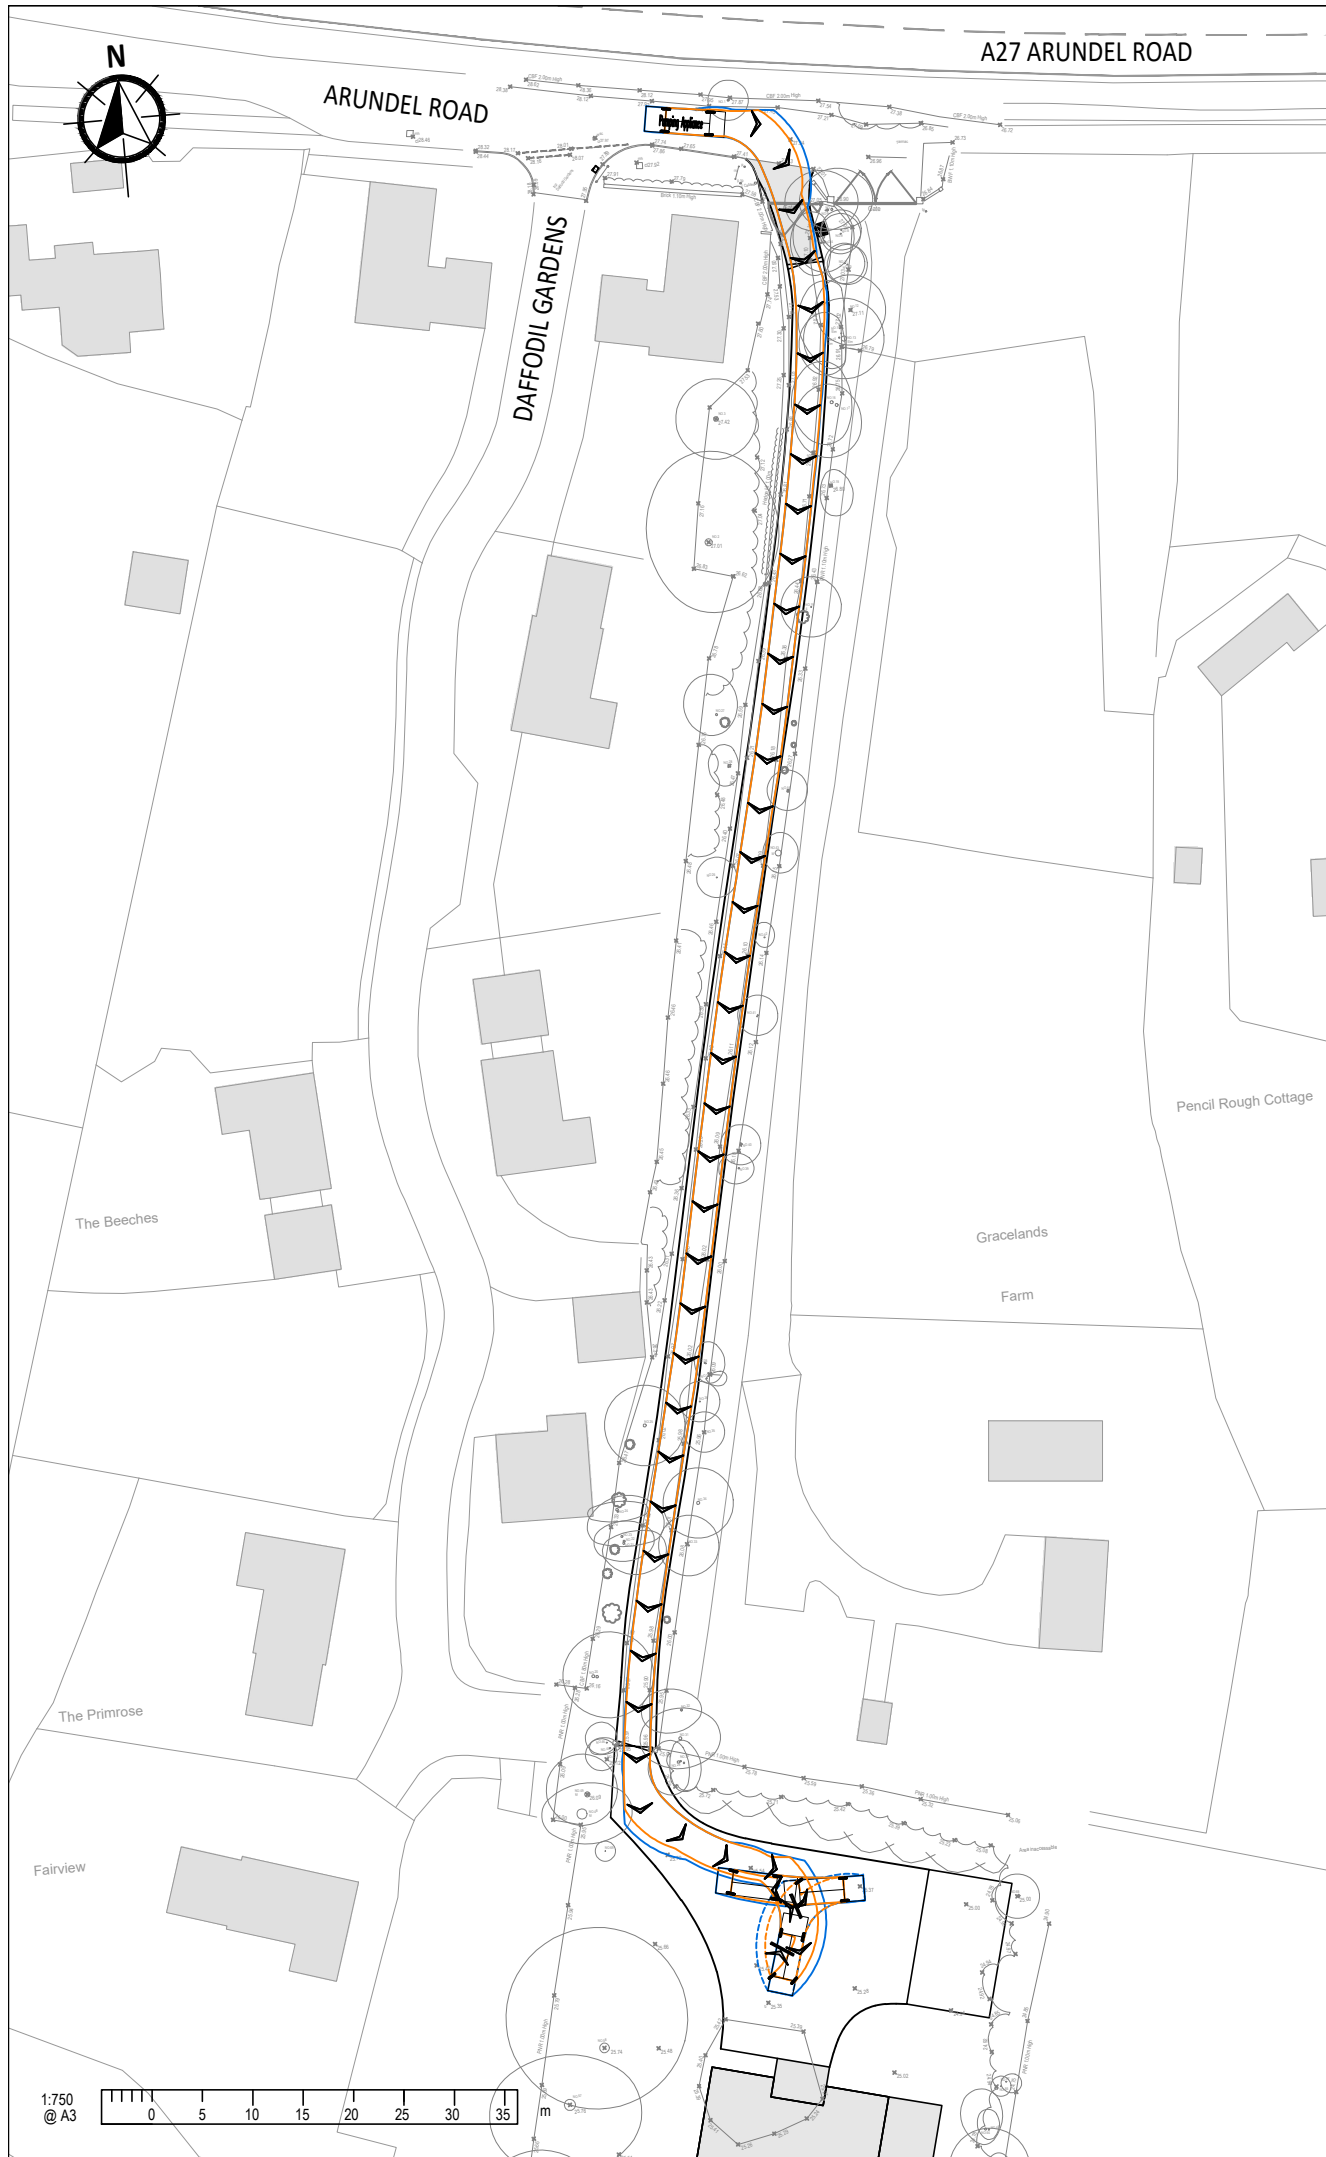

- | | |
|----|---|
| | A3 |
| 1. | This drawing is to be read in conjunction with all other Bright Plan drawings, and with all relevant Architect's and Engineer's drawings and specification. Any discrepancies found are to be reported immediately to the Engineer. |
| 2. | Bright Plan accepts no responsibility for inaccuracies in data provided by third parties such as topographic surveys or Ordnance Survey mapping. |
| 3. | Road markings are indicative, based on aerial imagery when not provided within a topographical survey. Bright Plan accepts no responsibility for decrepities in aerial imagery. |
| 4. | Do not scale, work to figured dimensions only. All dimensions are in millimetres unless noted otherwise and all levels are in metres from the topographic survey datum. |
| 5. | Any information given regarding existing underground services is given in good faith after consultation with the relevant authority, however accuracy is not certain. |


Existing Road Markings

☐ Proposed Hard Standing

-Swept Path-

Wheel Track

Body Overswing

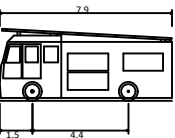

Pumping Appliance	
Overall Length	7.900m
Overall Width	2.500m
Overall Body Height	3.300m
Min Body Ground Clearance	0.140m
Track Width	2.500m
Lock to lock time	4.00s
Kerb to Kerb Turning Radius	7.750m

-	Original Issue	14/11/2025
Rev.	Amendments	Date



BRIGHT PLAN

Transport Planning | Civil Engineering | Landscape Design
65 Chichester Enterprise Centre, Terminus Road, Chichester, PO19 8FY
Tel: 0333 358 3270 Email: enquiries@bpcivils.co.uk
www.bpcivils.co.uk

Drawing Status	Planning
----------------	----------

Client

Archway Green

Project	Land North of The Green Way
---------	-----------------------------

Drawing Title

Emergency Access

Scale 1:750	Date Nov 25	Drawn by EMH	Checked by ALB
----------------	----------------	-----------------	-------------------

Drawing No.	Rev.
2025-6947-005	-