


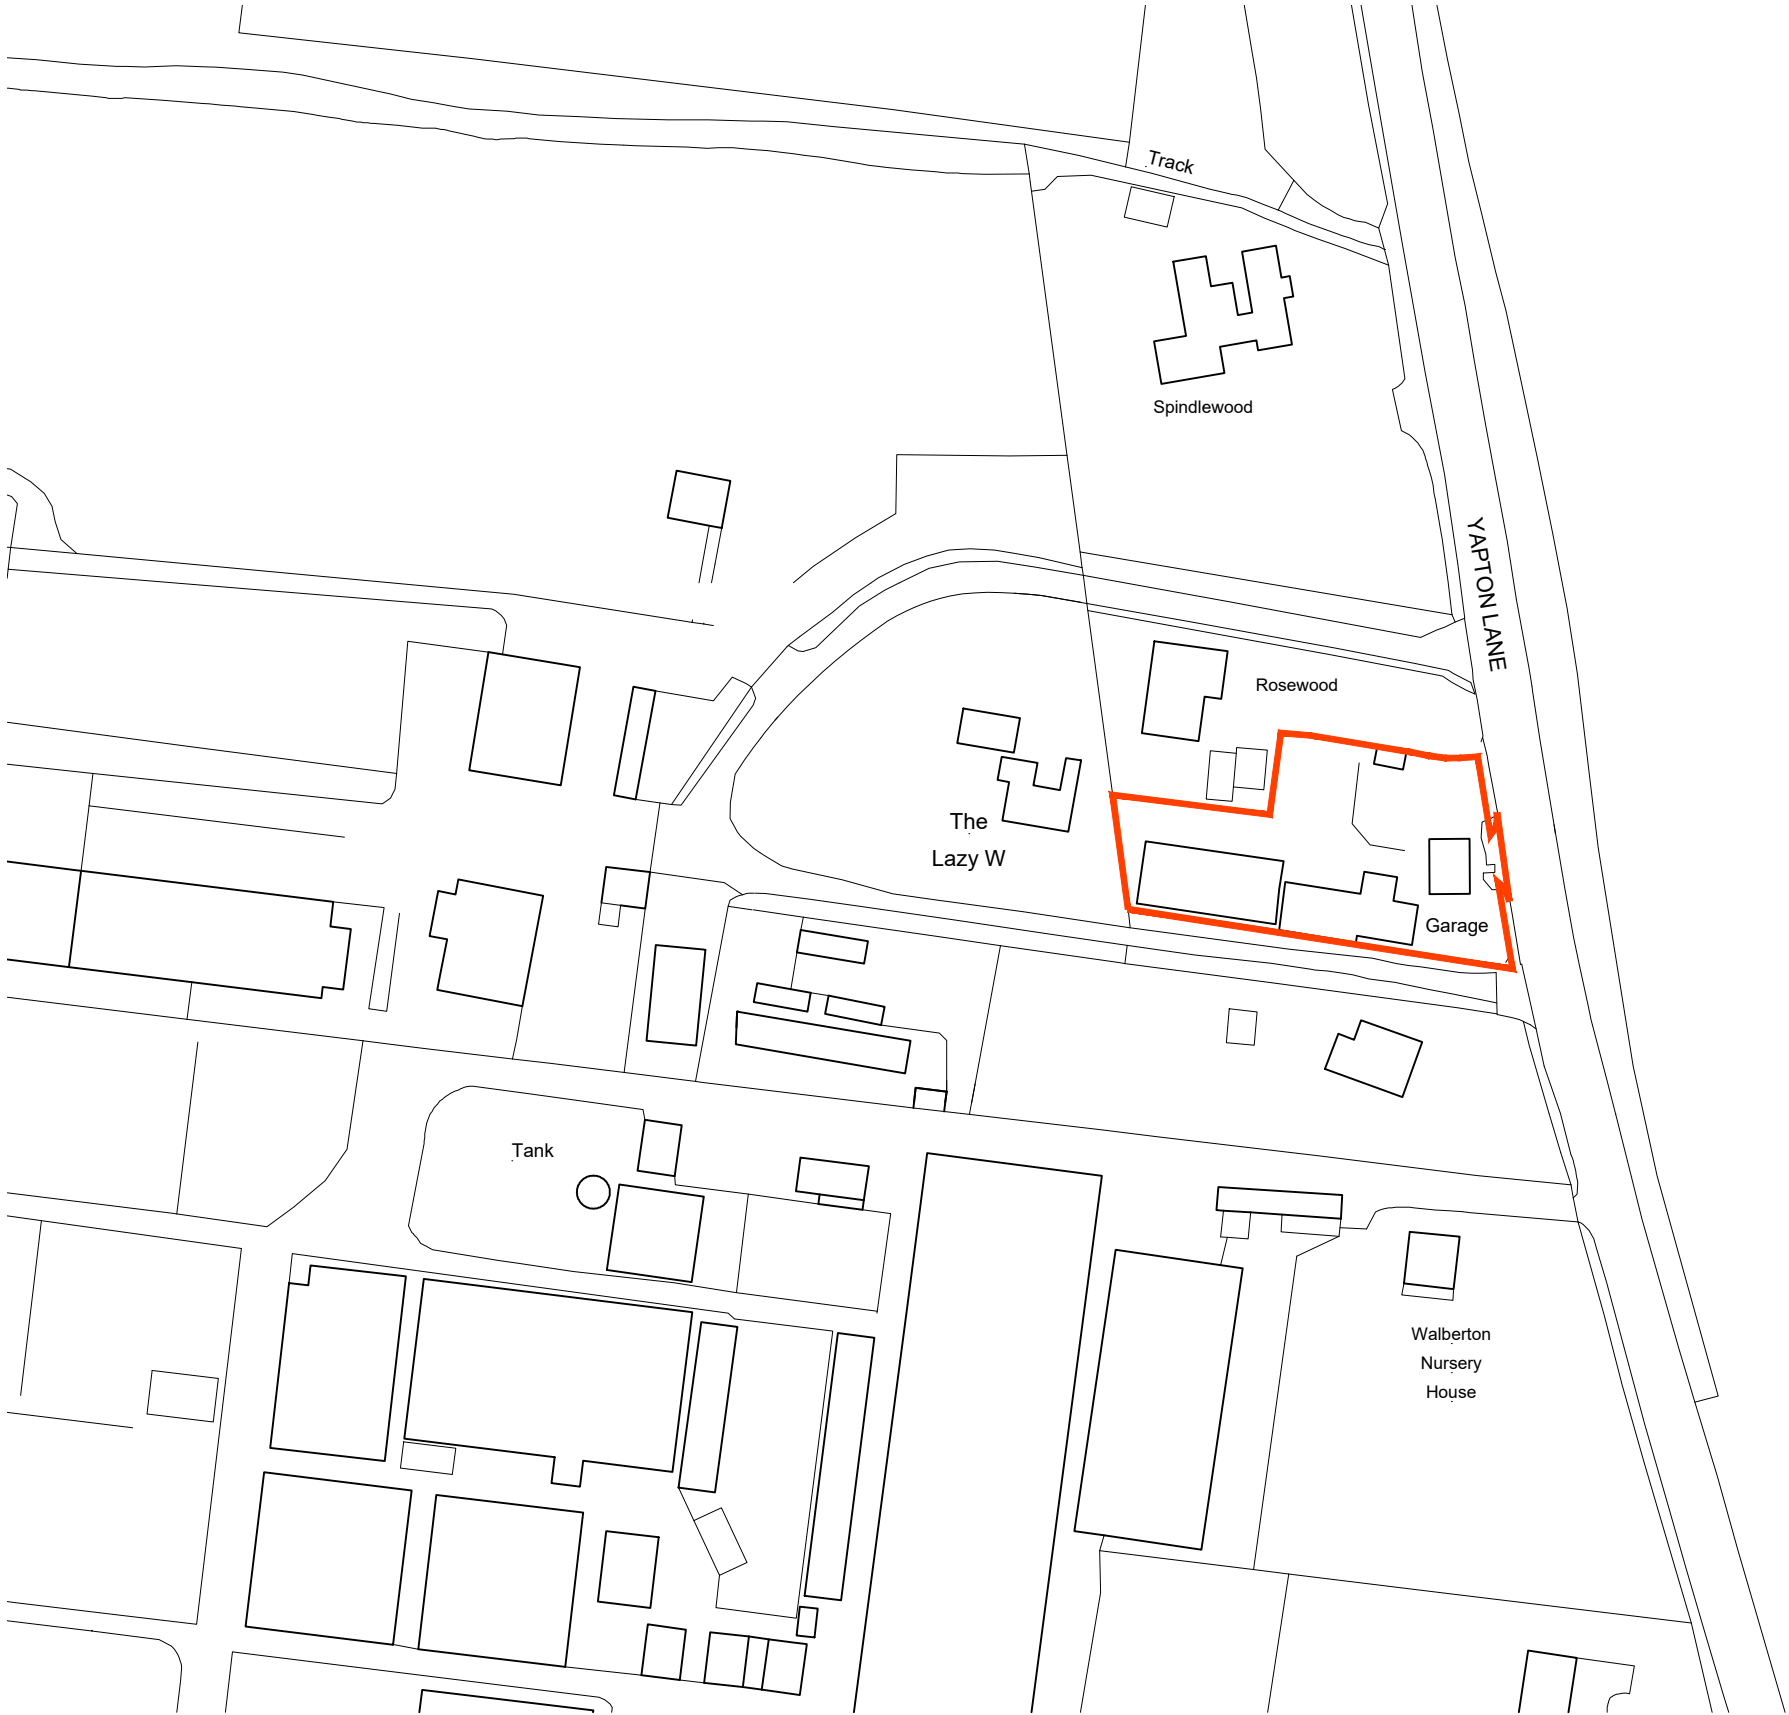

location plan (existing) 1:1250@A3