



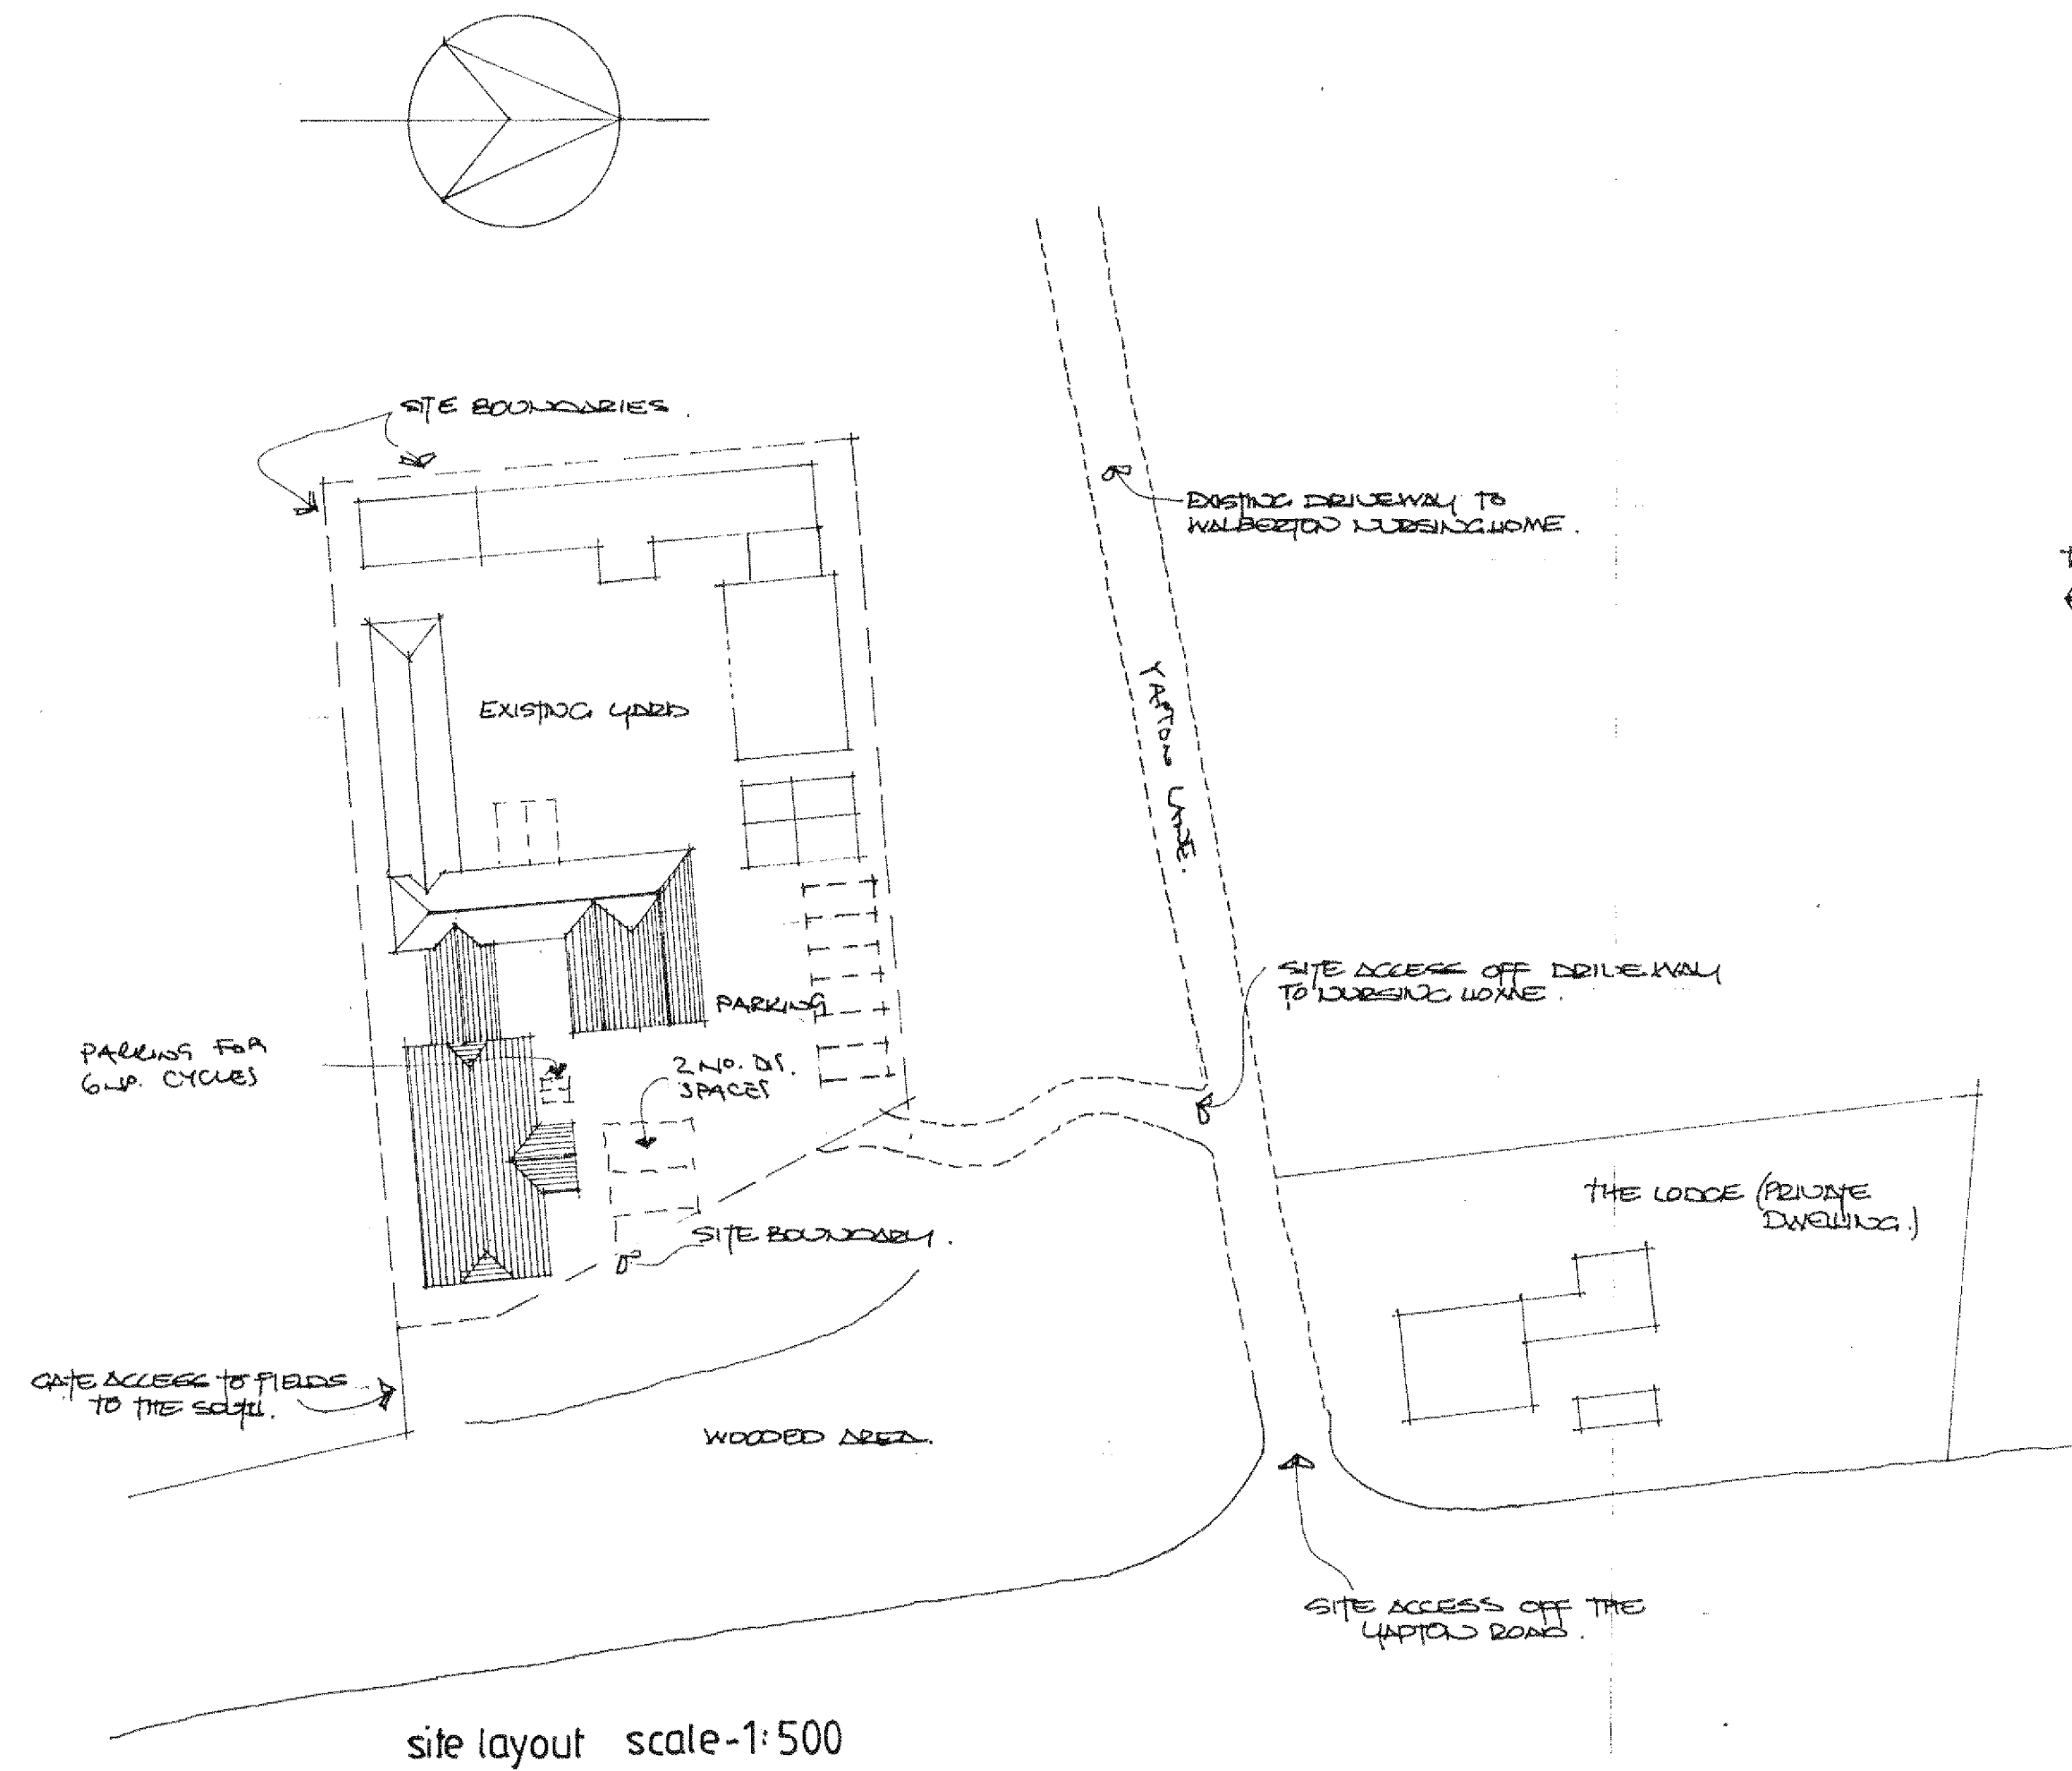

site layout scale-1:500

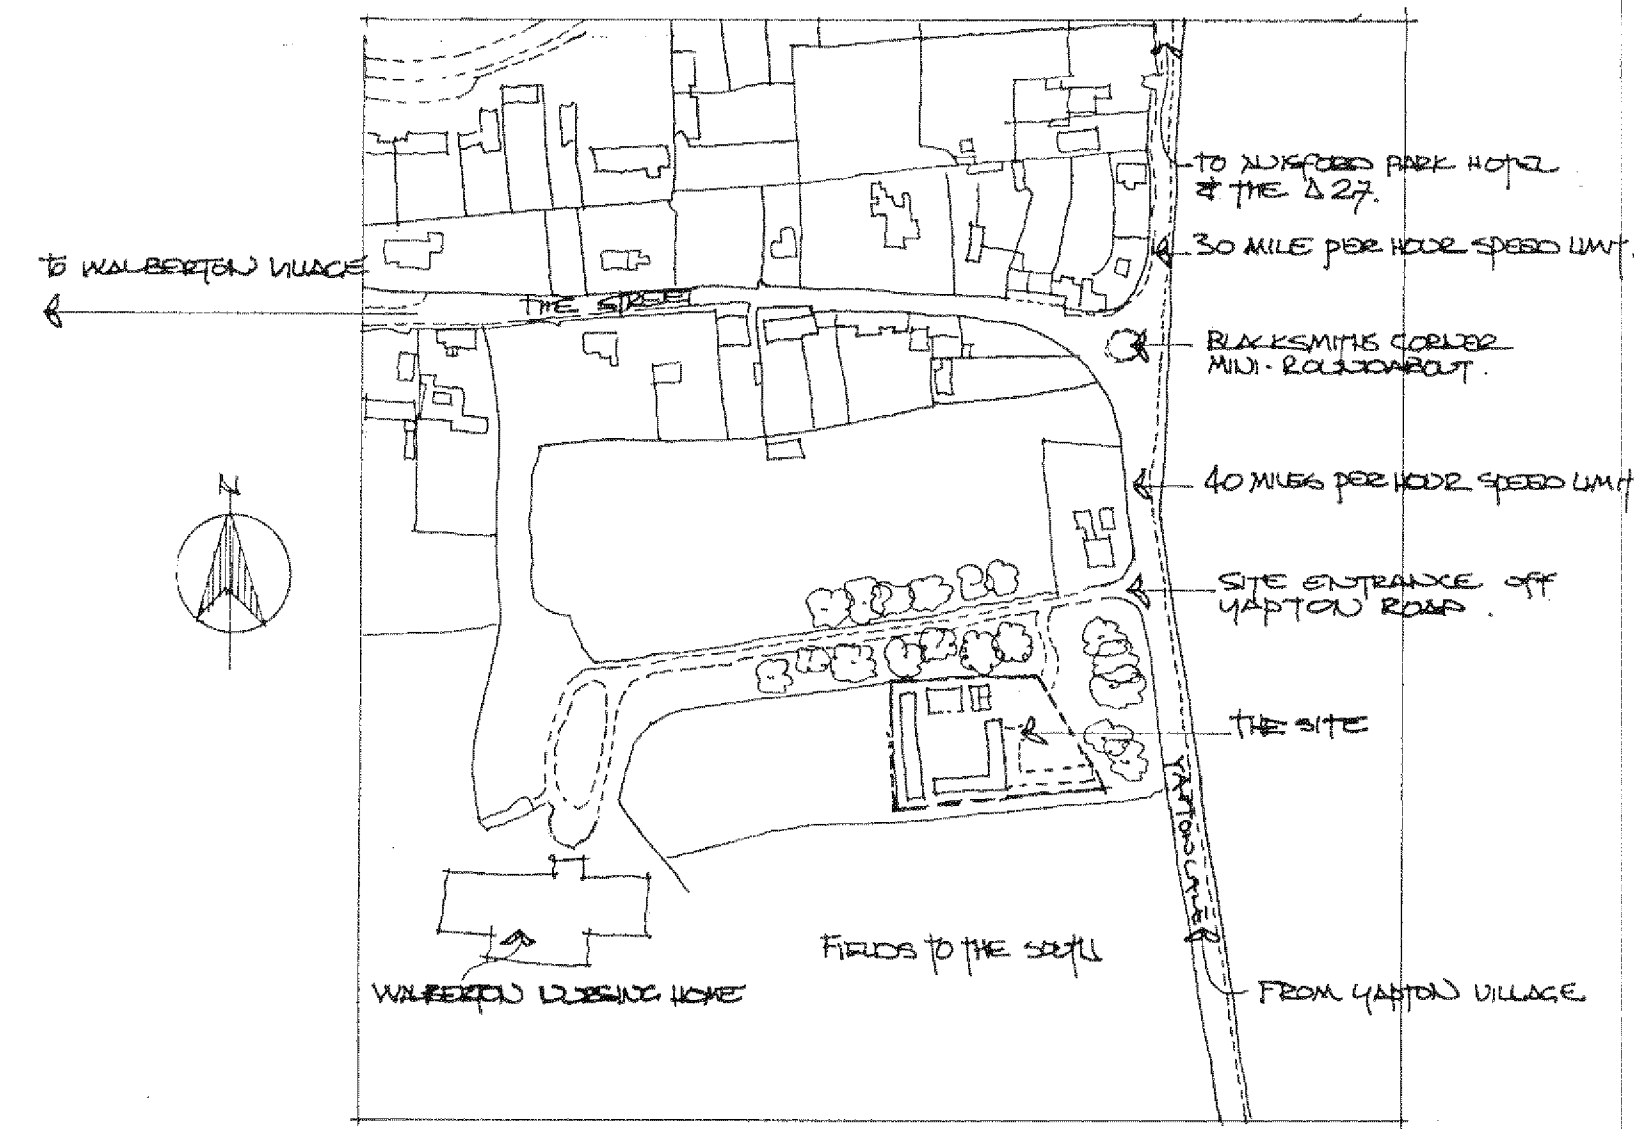

location plan - scale 1:2500

**Figure 1:**  
**Site locations and plans**

[DAS Ltd specification for archaeological evaluation]

**R J C A**  
CHARTERED ARCHITECTS

LIME KILN BARN COLWORTH  
CHICHESTER WEST SUSSEX  
PO20 2DS

B. CYCLE PARKING ADDED.  
A. TWO PARKING SPACES ADDED & 'YARTON LANE' 18/4/11  
SHOWN ON LOCATION PLAN.

|                            |         |                  |
|----------------------------|---------|------------------|
| REVISION                   |         | DATE             |
| PROJECT                    |         |                  |
| D.&M. CHAINSAWS, WALBERTON |         |                  |
| DRAWING                    |         |                  |
| Site & location plans      |         |                  |
| SCALE                      | DATE    | DWG. No.         |
| DRAWN                      | CHECKED | 2010 / 19 / 01 8 |
|                            |         | REV              |