




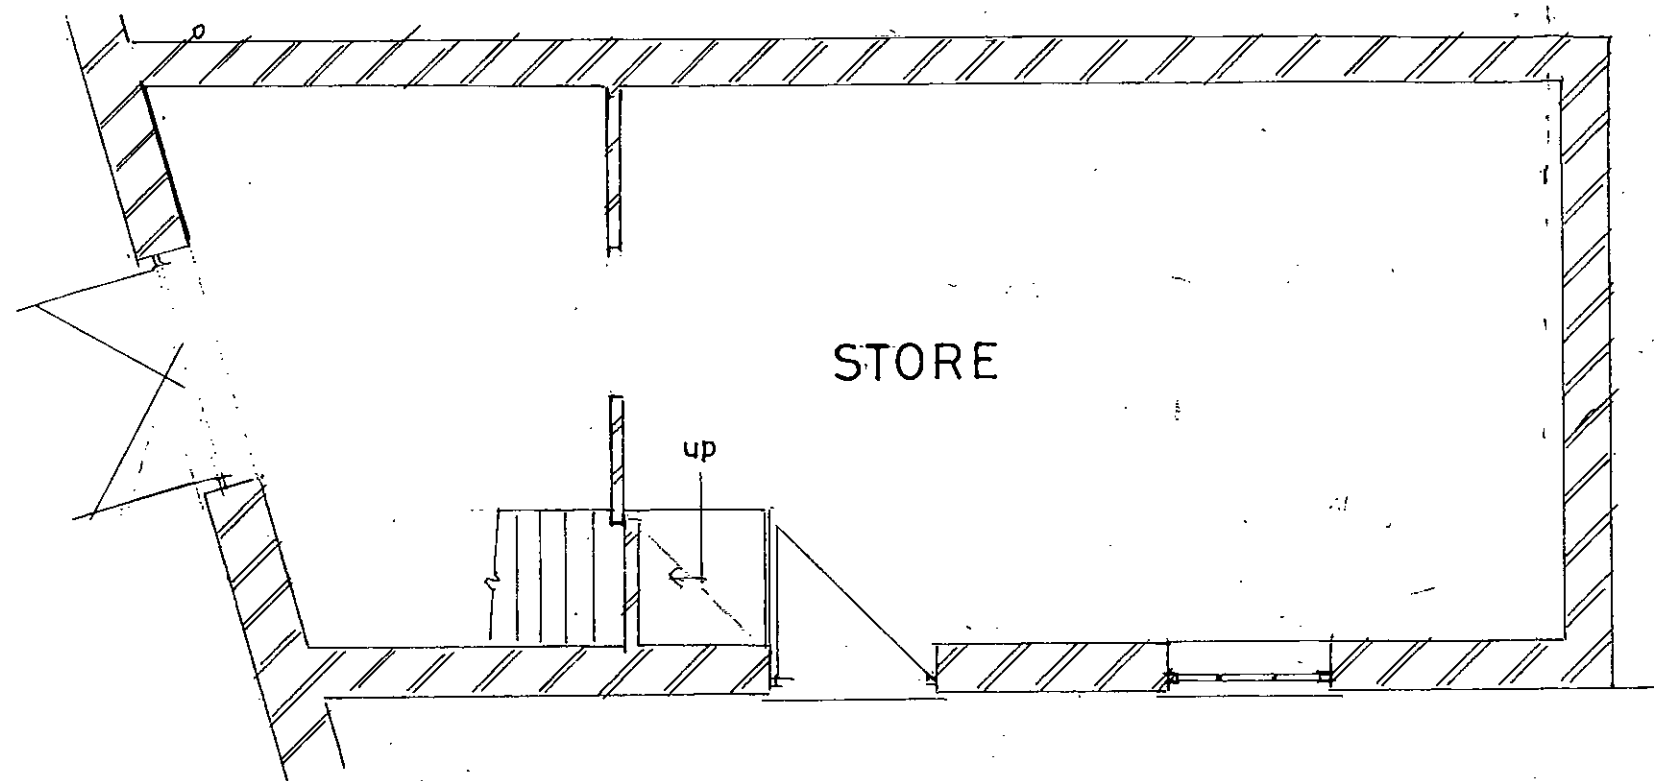


EXISTING GROUND FLOOR PLAN 1:50

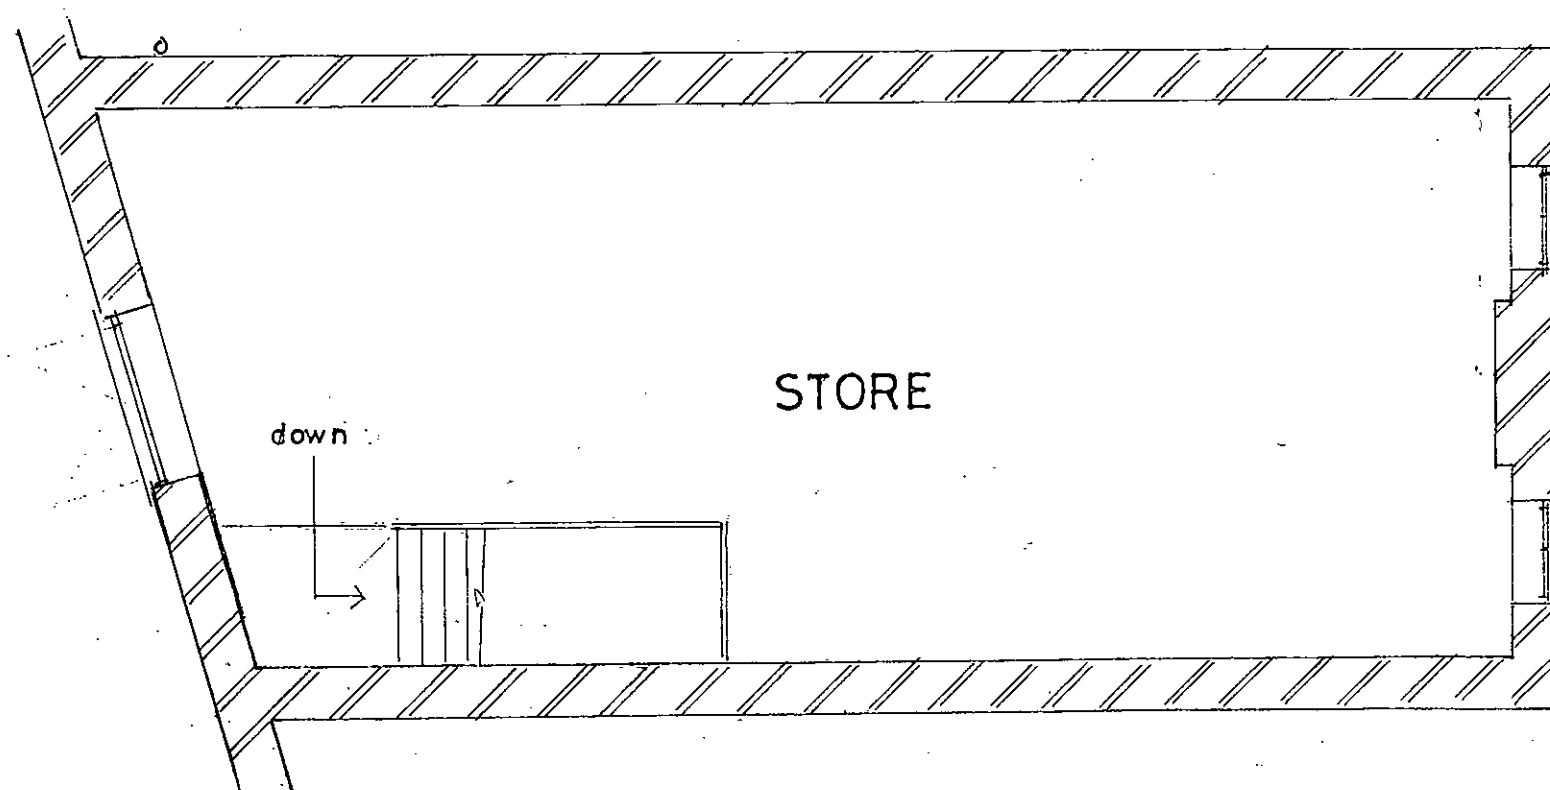


EXISTING FIRST FLOOR PLAN 1:50

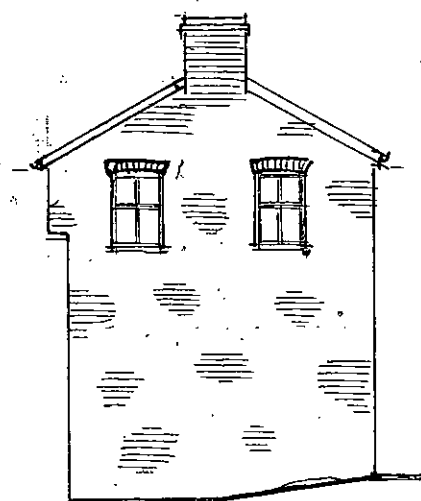


EXISTING NORTH VIEW 1:100

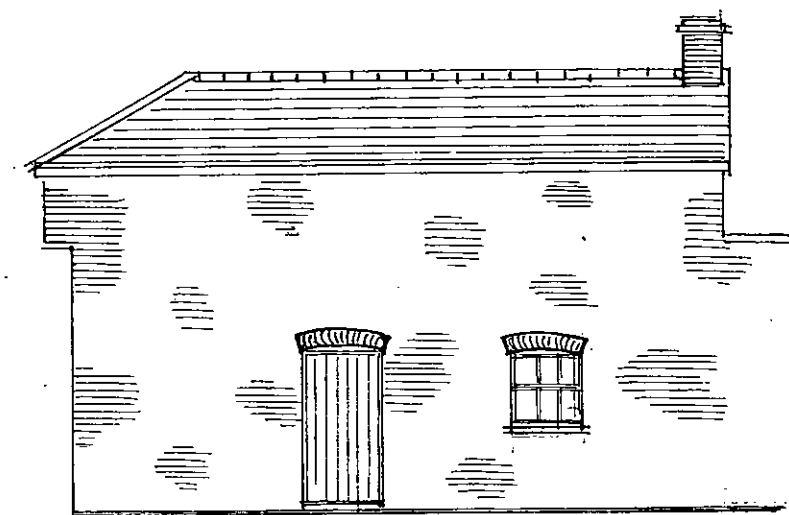


EXISTING EAST VIEW 1:100

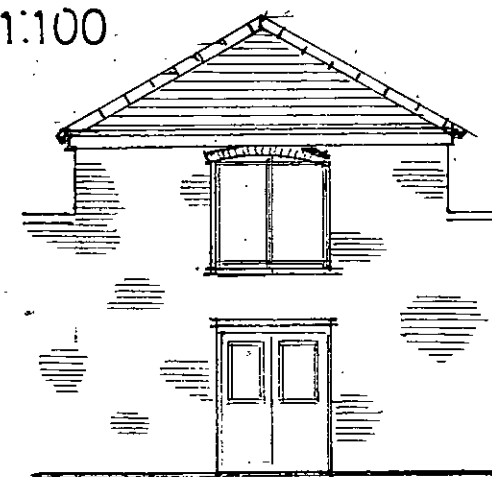

EXISTING SOUTH VIEW 1:100

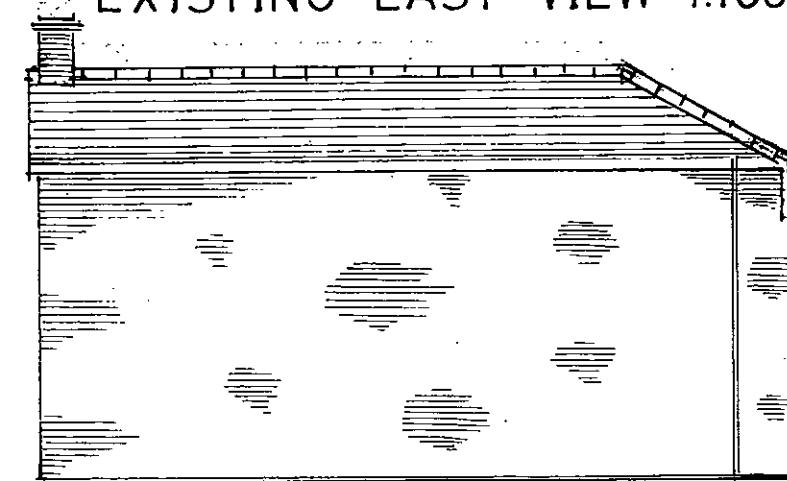

EXISTING WEST VIEW 1:100

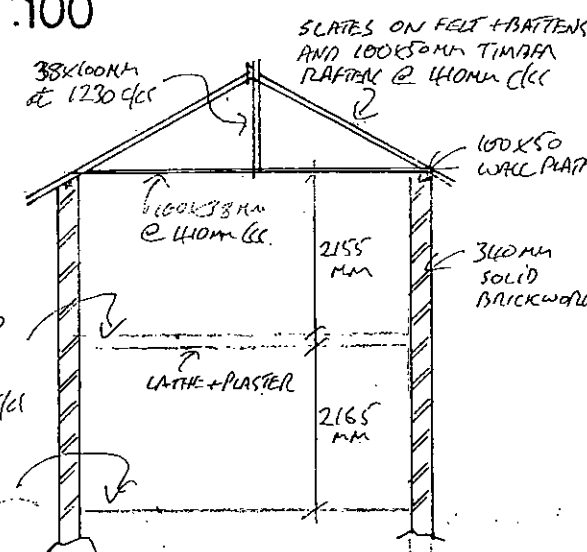

EXISTING TYPICAL CROSS SECTION 1:100

WALBERTON HOUSE
THE STREET
WALBERTON BN18 0PJ

CONVERSION OF STORE
TO COTTAGE

FOR NIKKI SHALE-HESTER

PETER D. KING F.R.I.C.S.
CHARTERED SURVEYOR
41a Beach Road
Littlehampton BN17 5JA

20.03.2010 10/10/2010 DRAWING 1