


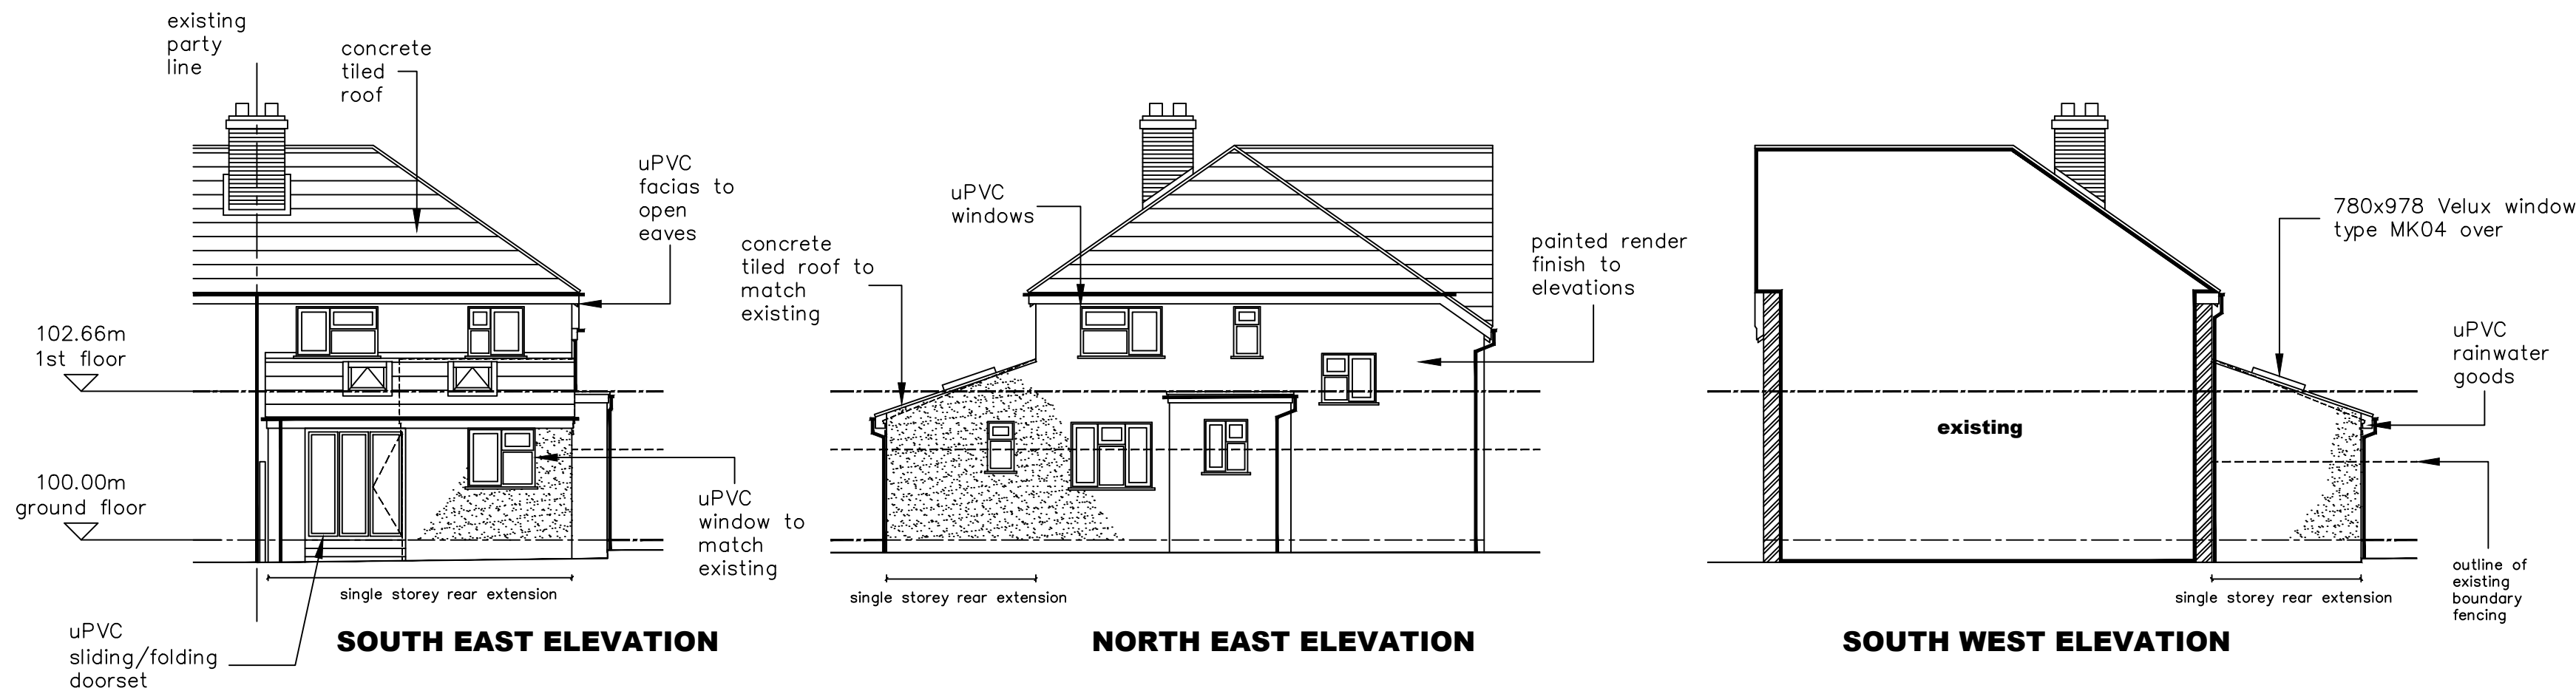


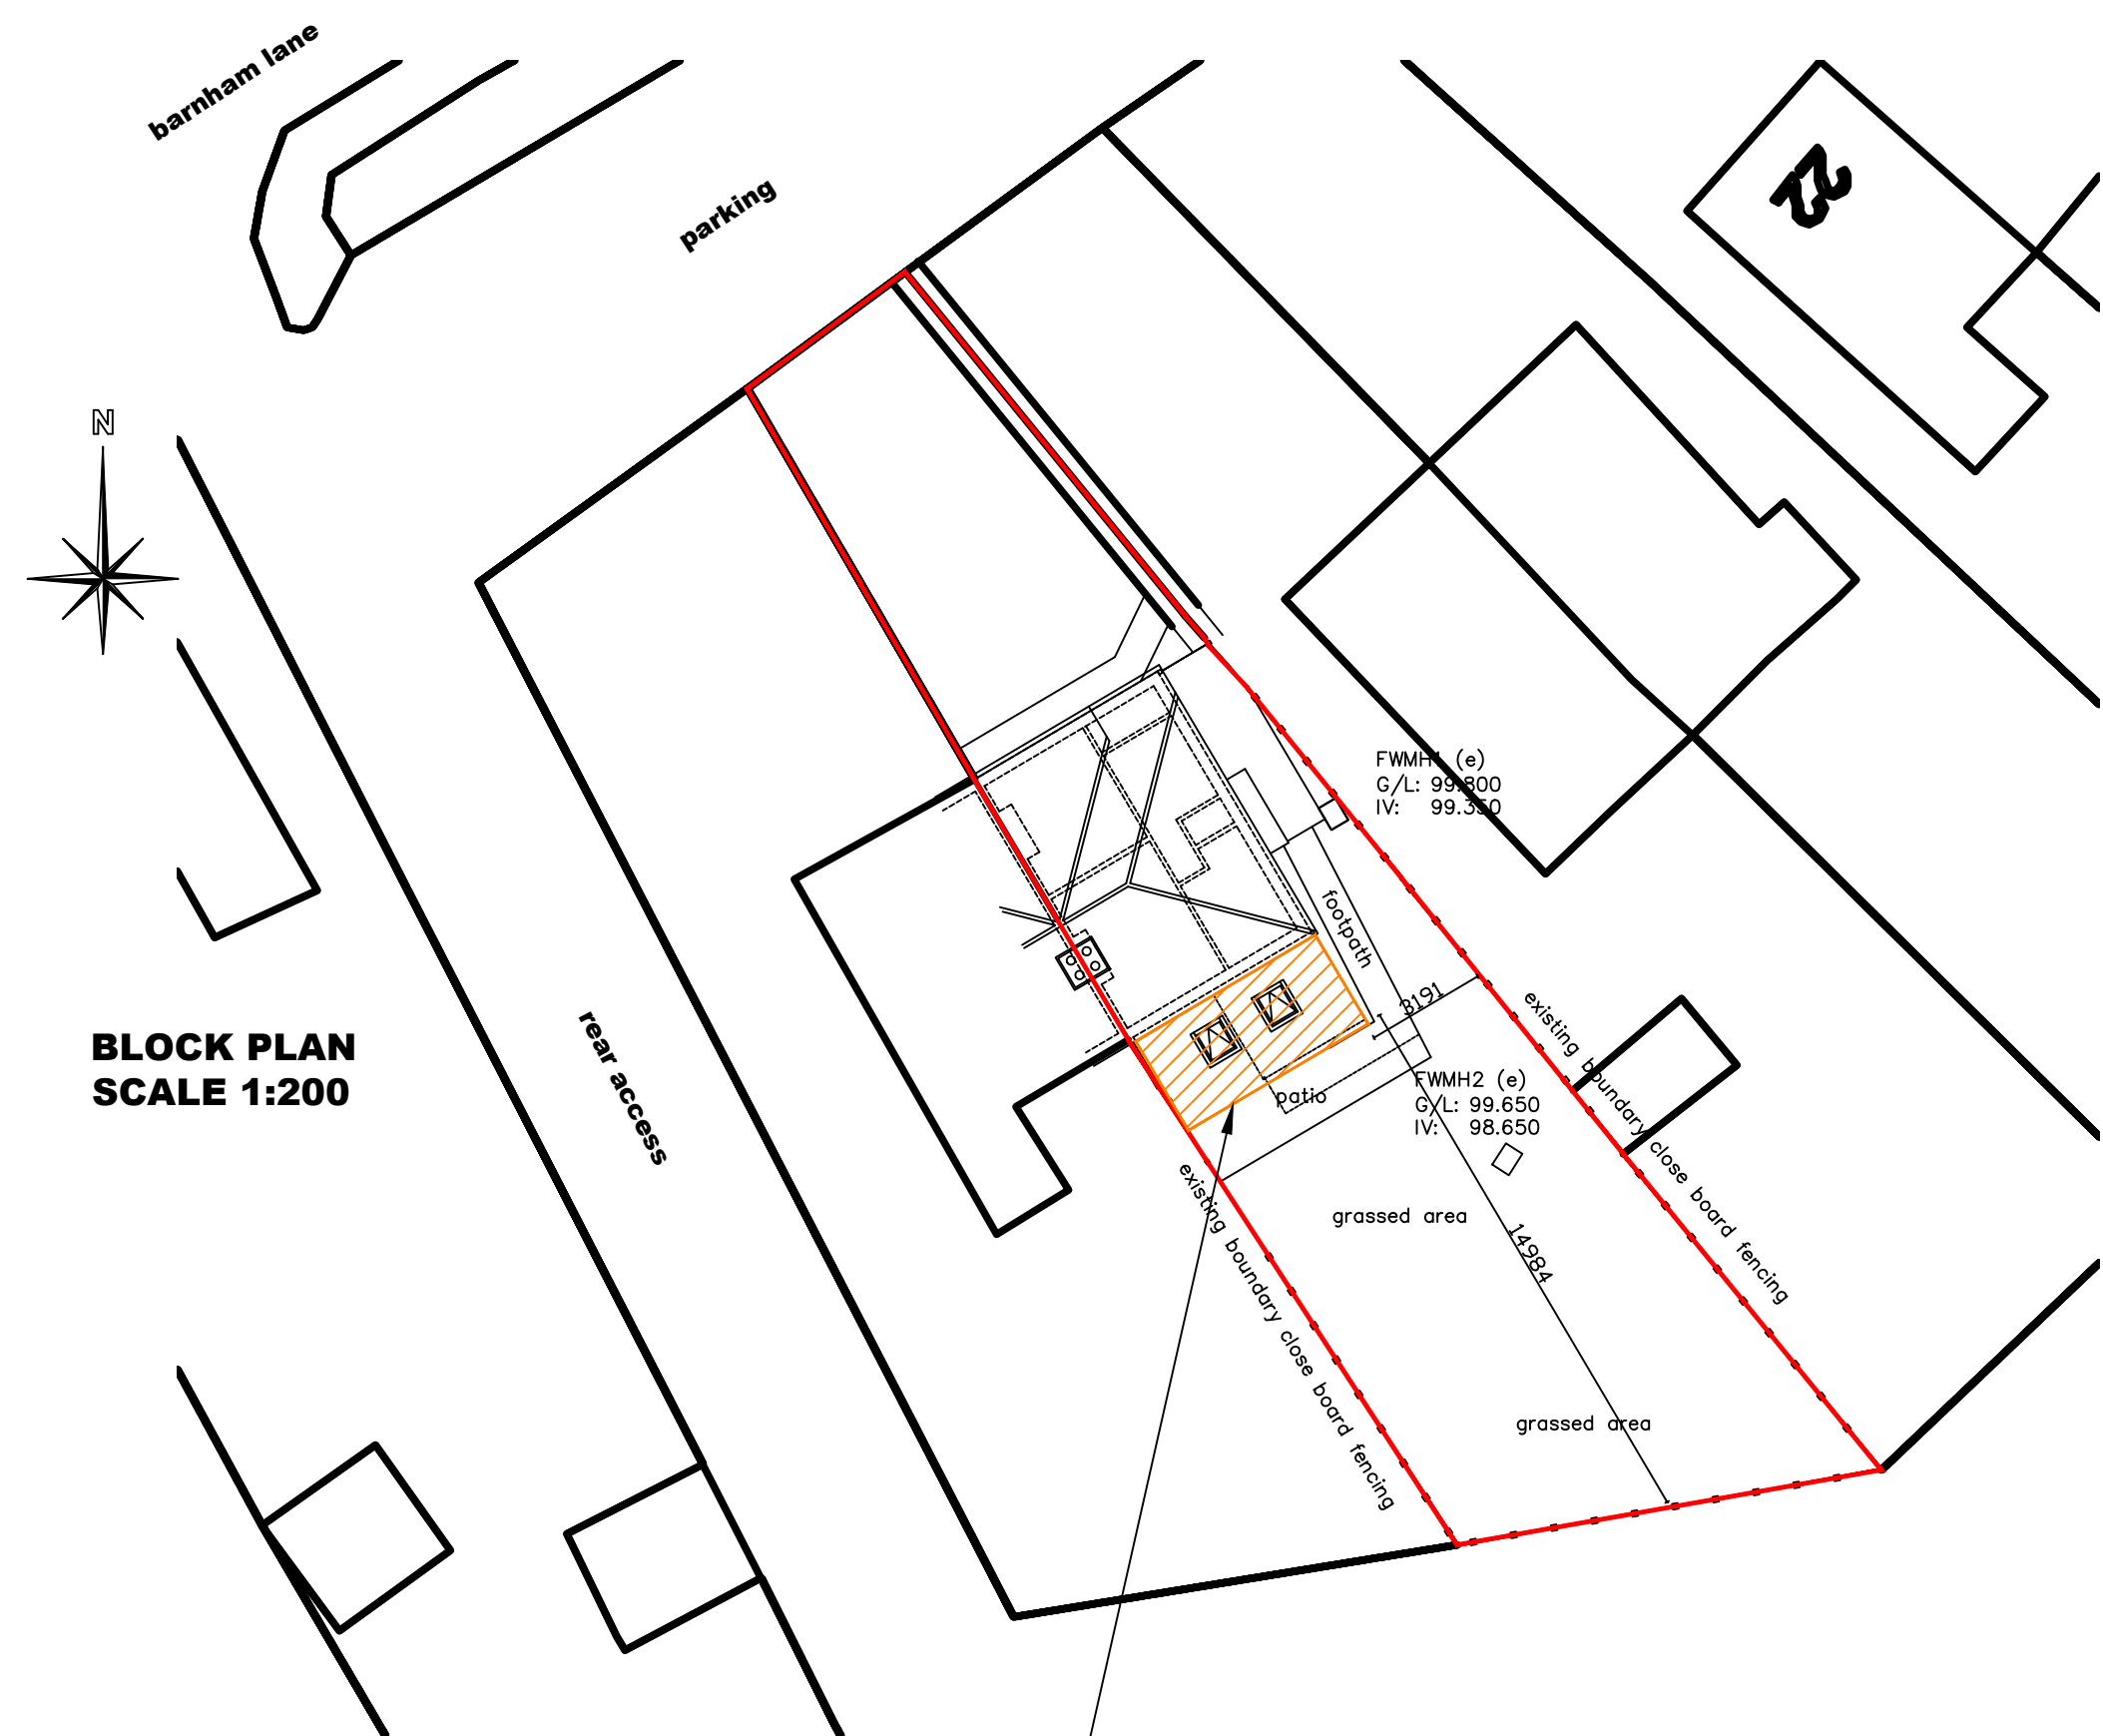


PROPOSED
ELEVATIONS
SCALE 1:100

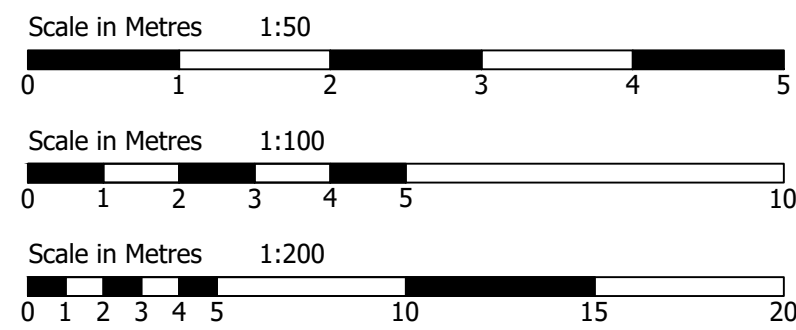


site of proposed single
storey rear extension to:
25 oak tree cottages
barnham lane
walberton

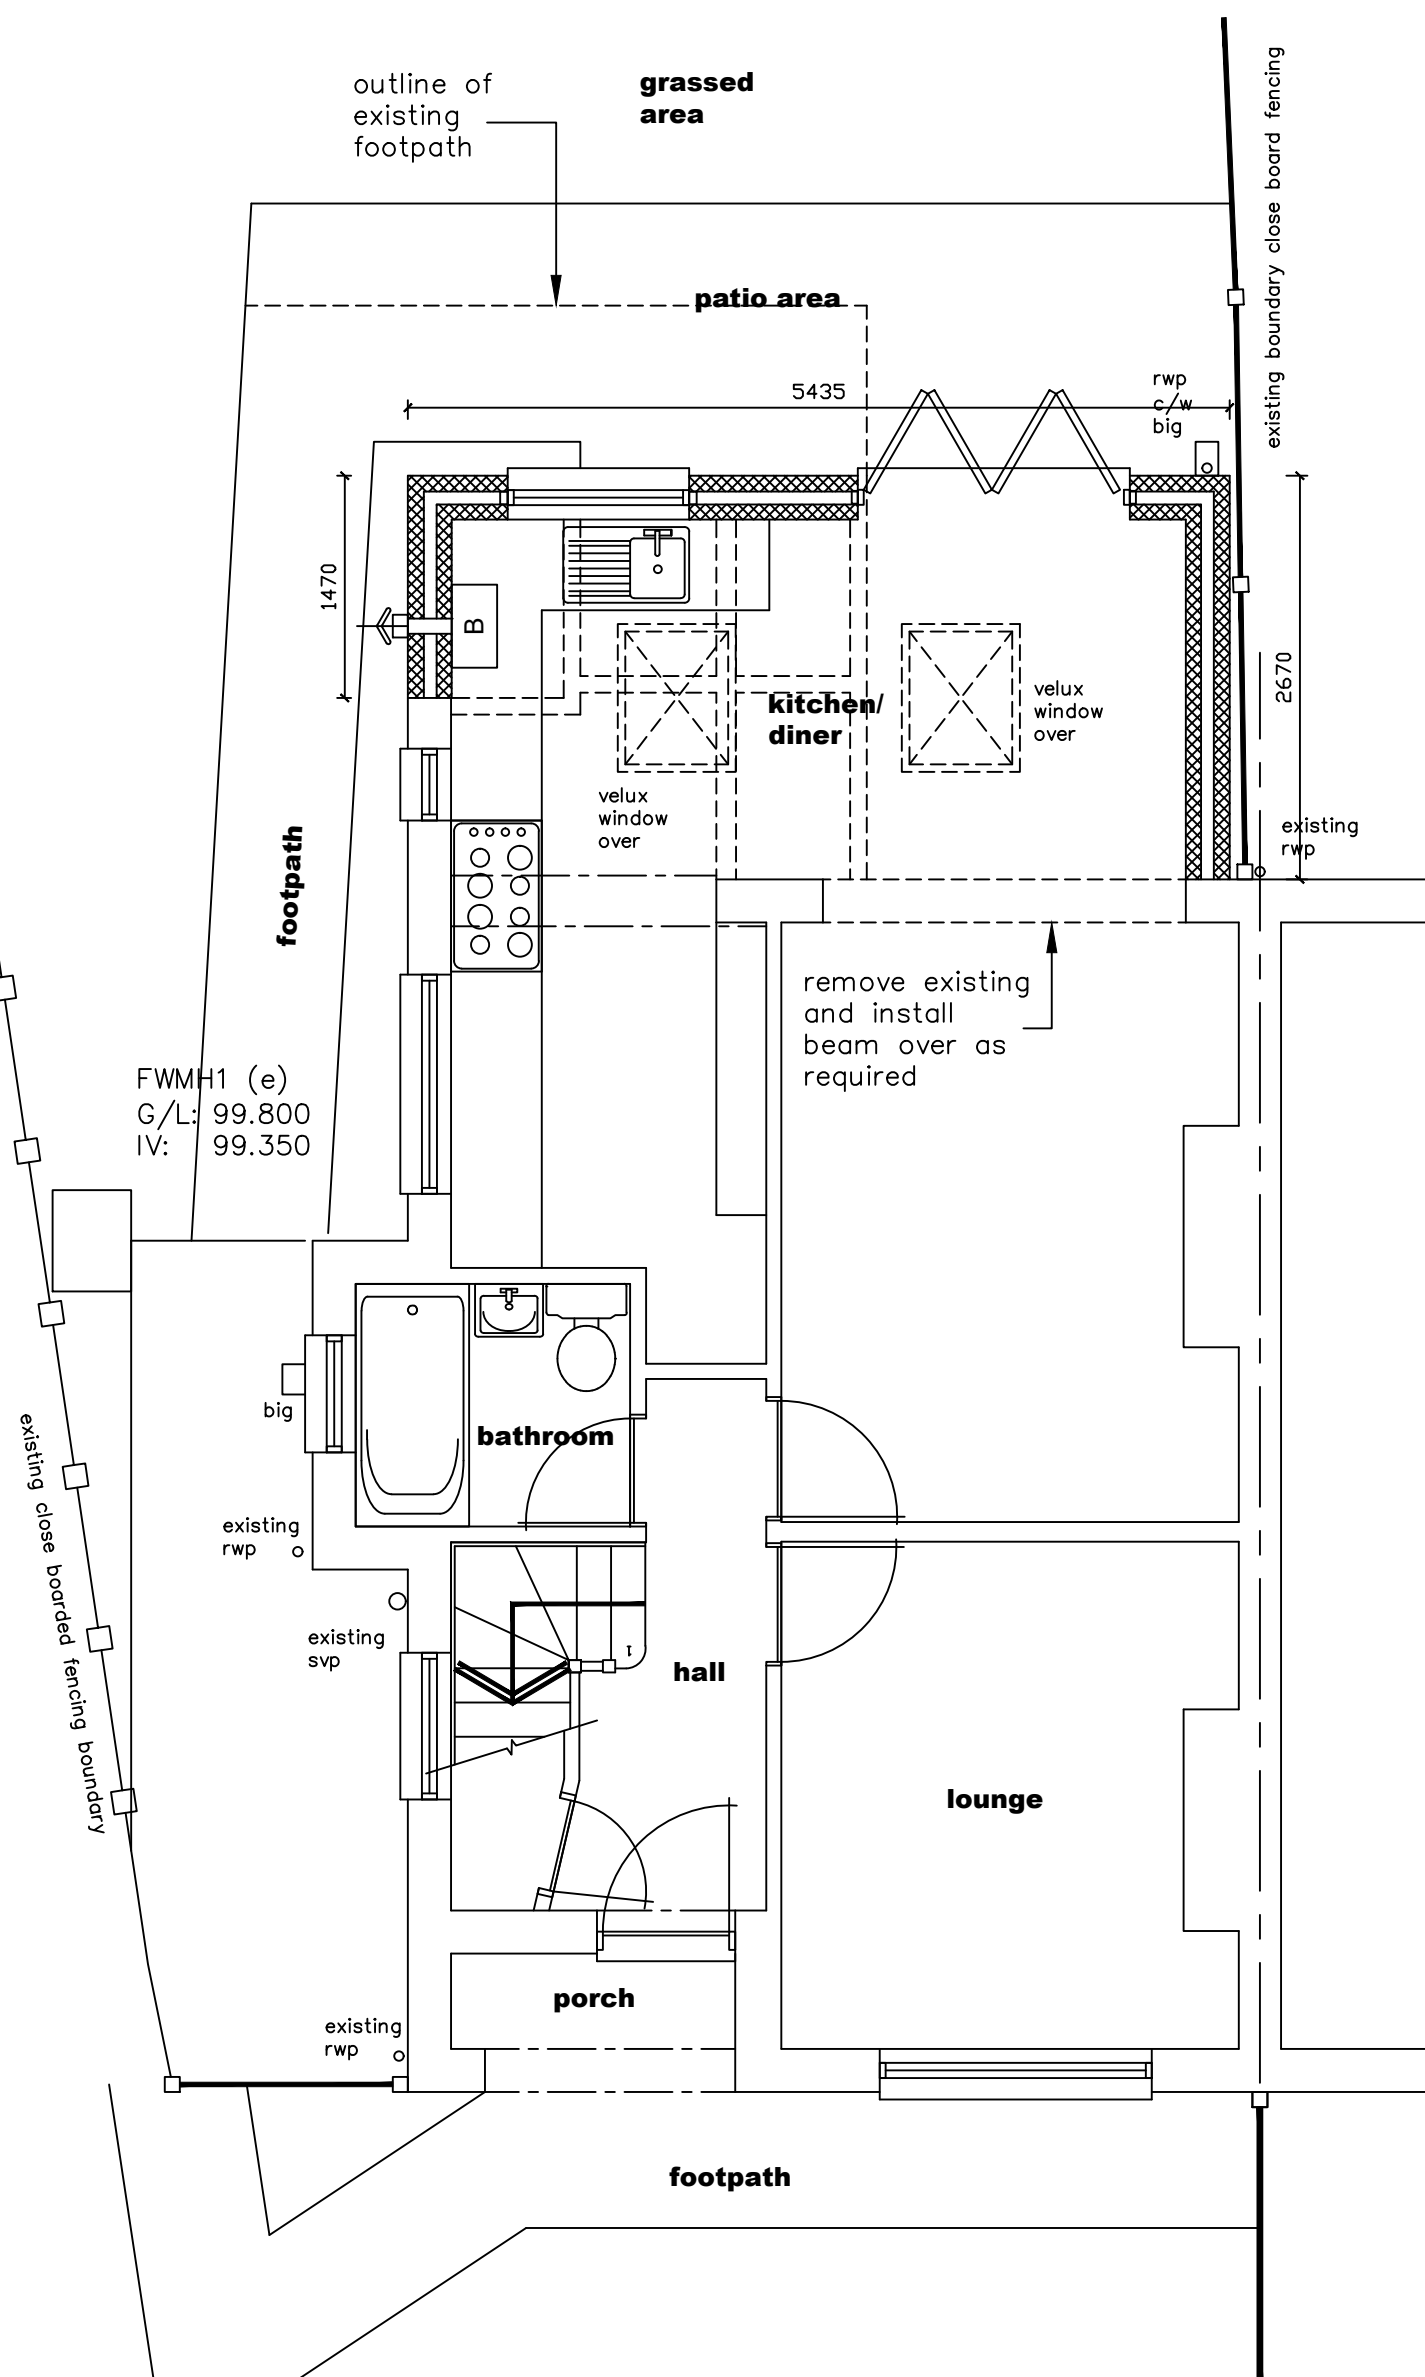

PROPOSED GROUND
FLOOR LAYOUT
SCALE 1:50

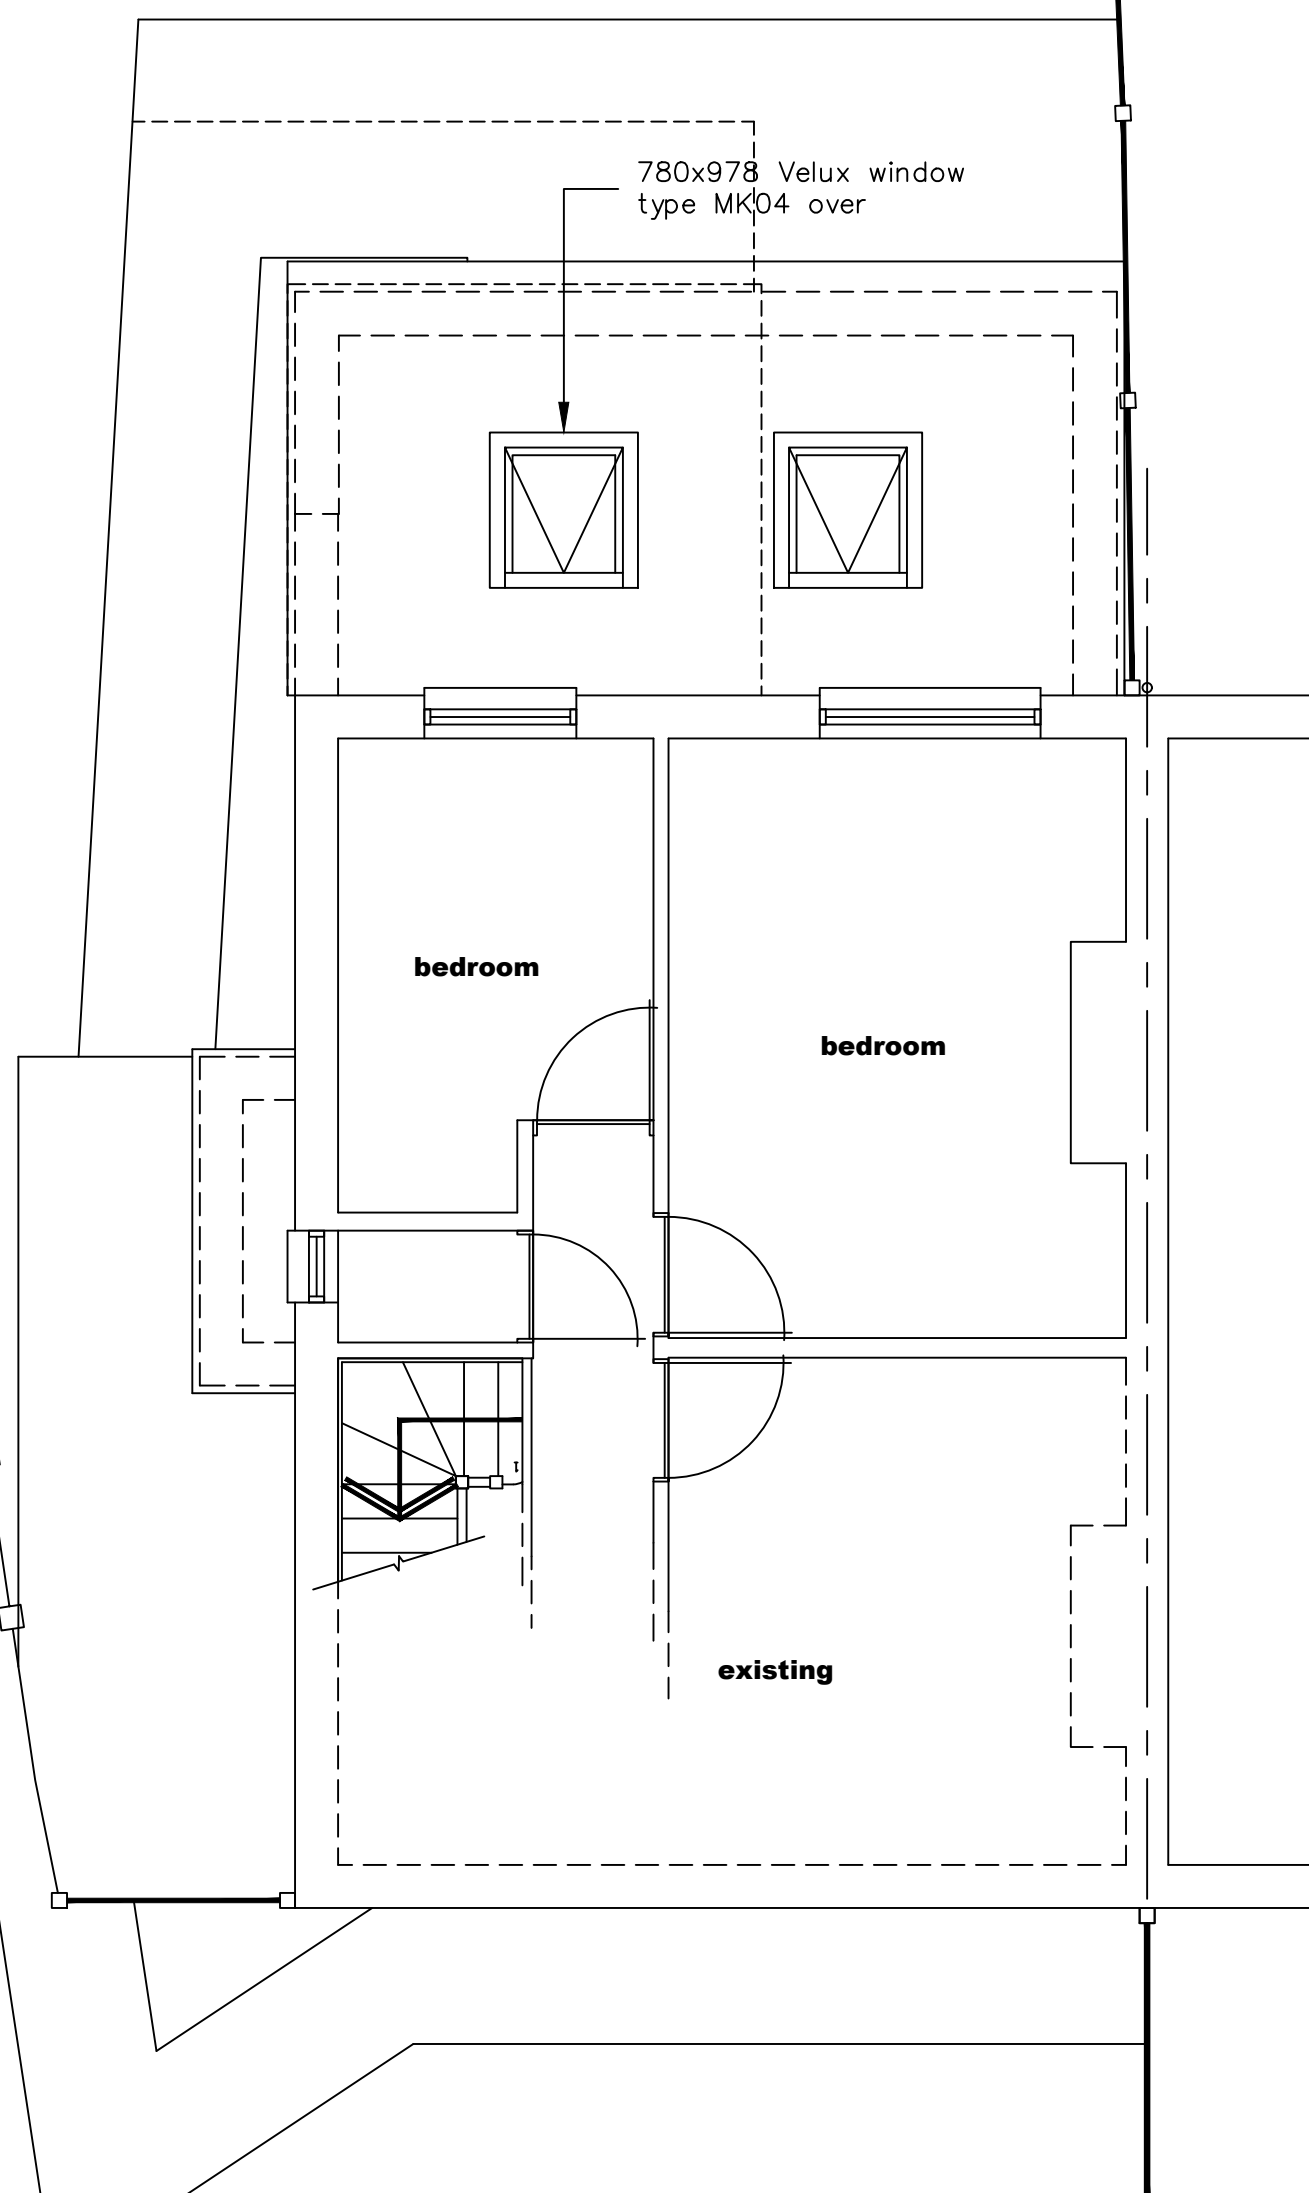

PROPOSED FIRST
FLOOR LAYOUT
SCALE 1:50

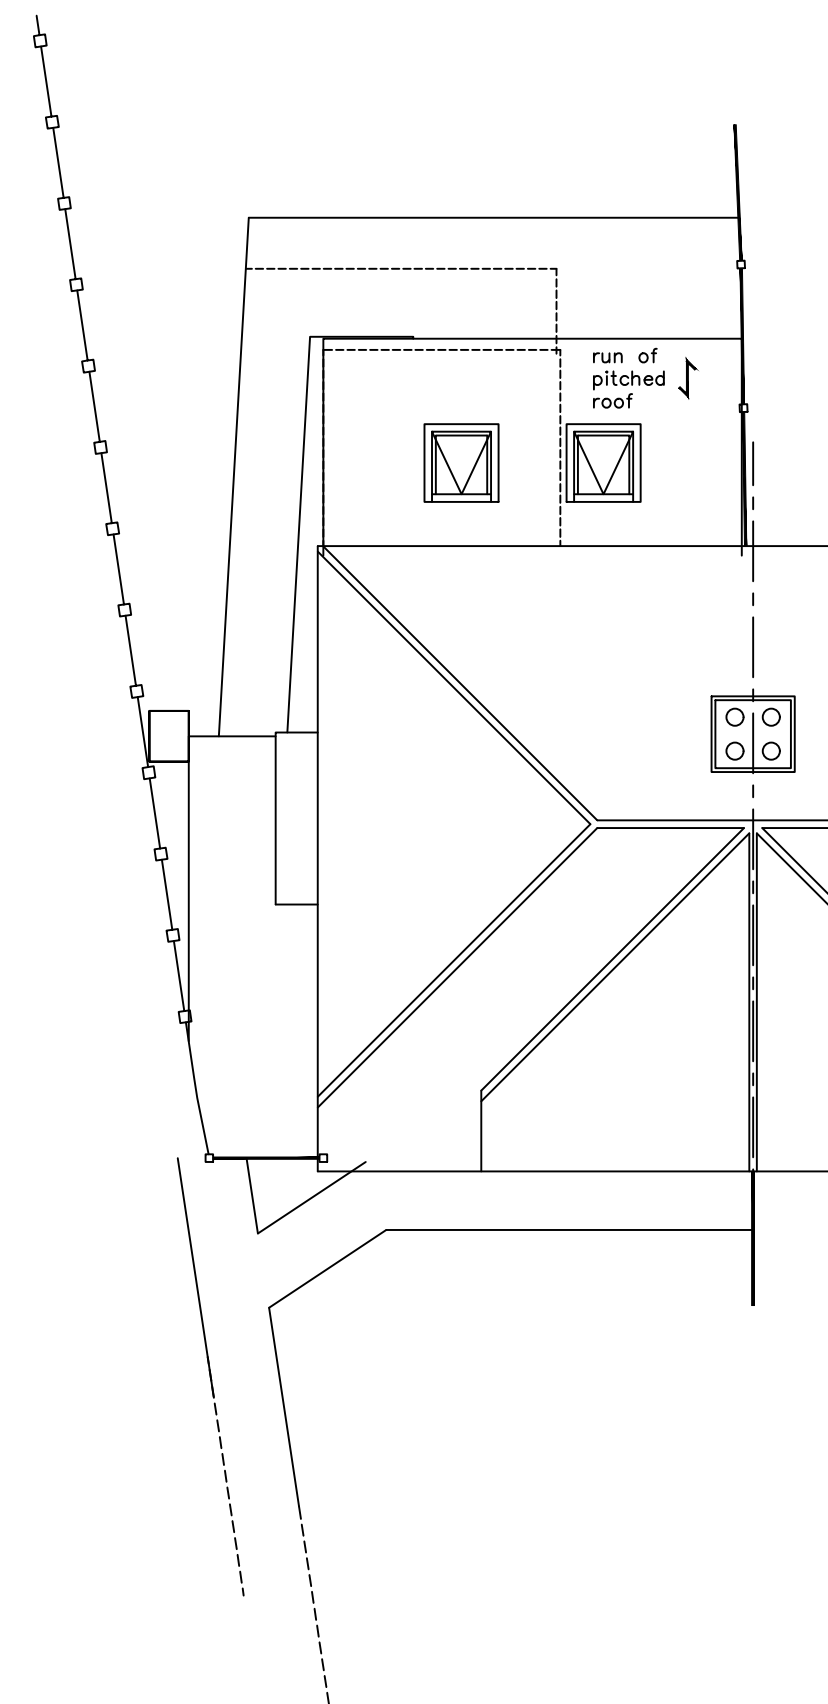

PROPOSED
ROOF LAYOUT
SCALE 1:100

NOTES:
The design and construction of this project shall be in accordance with the current Building Regulations & NHBC Standards. These notes & drawings have been prepared solely for the purpose of Planning & Building Regulation approval.
Do not scale from this drawing unless for Planning purposes. All dimensions to be checked on-site and any alterations to be approved by the Architect and/or client prior to any work commencing.
Ordnance Survey License No: 100047591
This drawing to be copyright and to be read in conjunction with all other drawings

AMENDMENTS:-



**MEC
DRAWING**

16 Masten Crescent - Gosport
Hants - PO13 9SX
Tel/Fax: 02393 786676
Mob: 07787 219128
e-mail: mecdrawing@gmail.com

CLIENT NAME
& ADDRESS

Mr & Mrs C Wadey
25 Oak Tree Cottages
Barnham Lane
Walberton
BN18 0AY

PROJECT
ADDRESS

25 Oak Tree Cottages
Barnham Lane
Walberton
BN18 0AY

DRAWING DETAILS

PLANNING DRAWING

Proposed ground & first floor layouts, proposed roof layout, elevations & block plan

PROJECT No

MC/053

DWG No

2

REV No

SCALE

1:50/1:100/1:200 @ A1

DRAWN

MEC

CHKD

CLIENT