




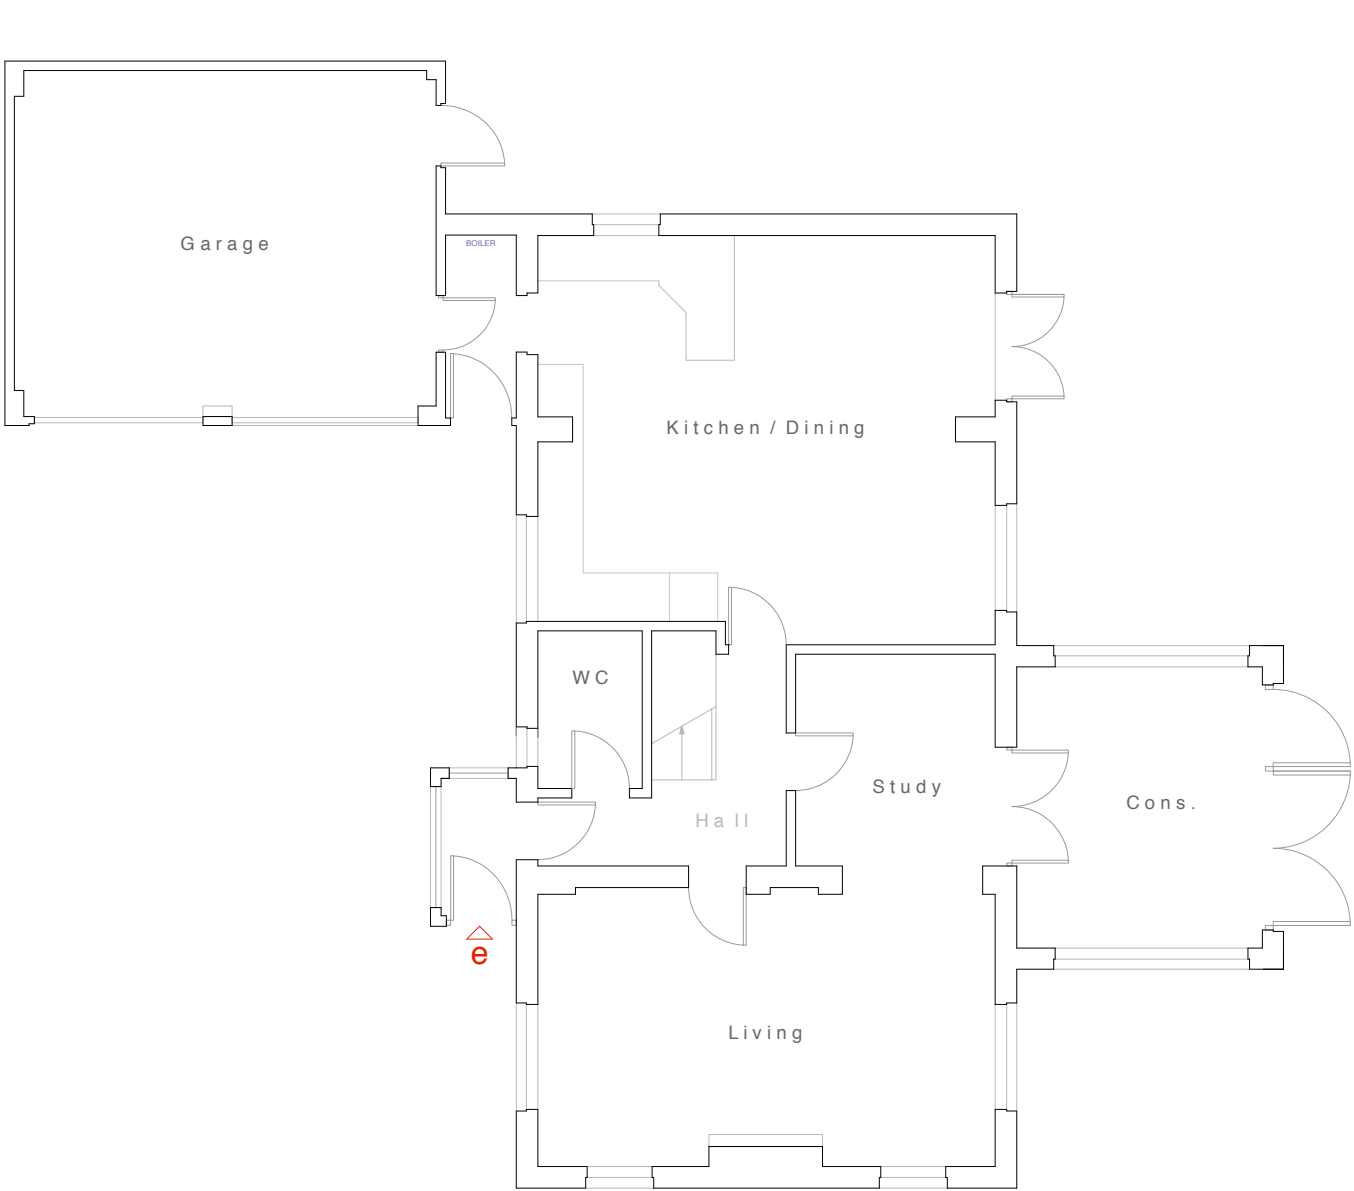

Existing Ground Floor Plan at 1:100 scale

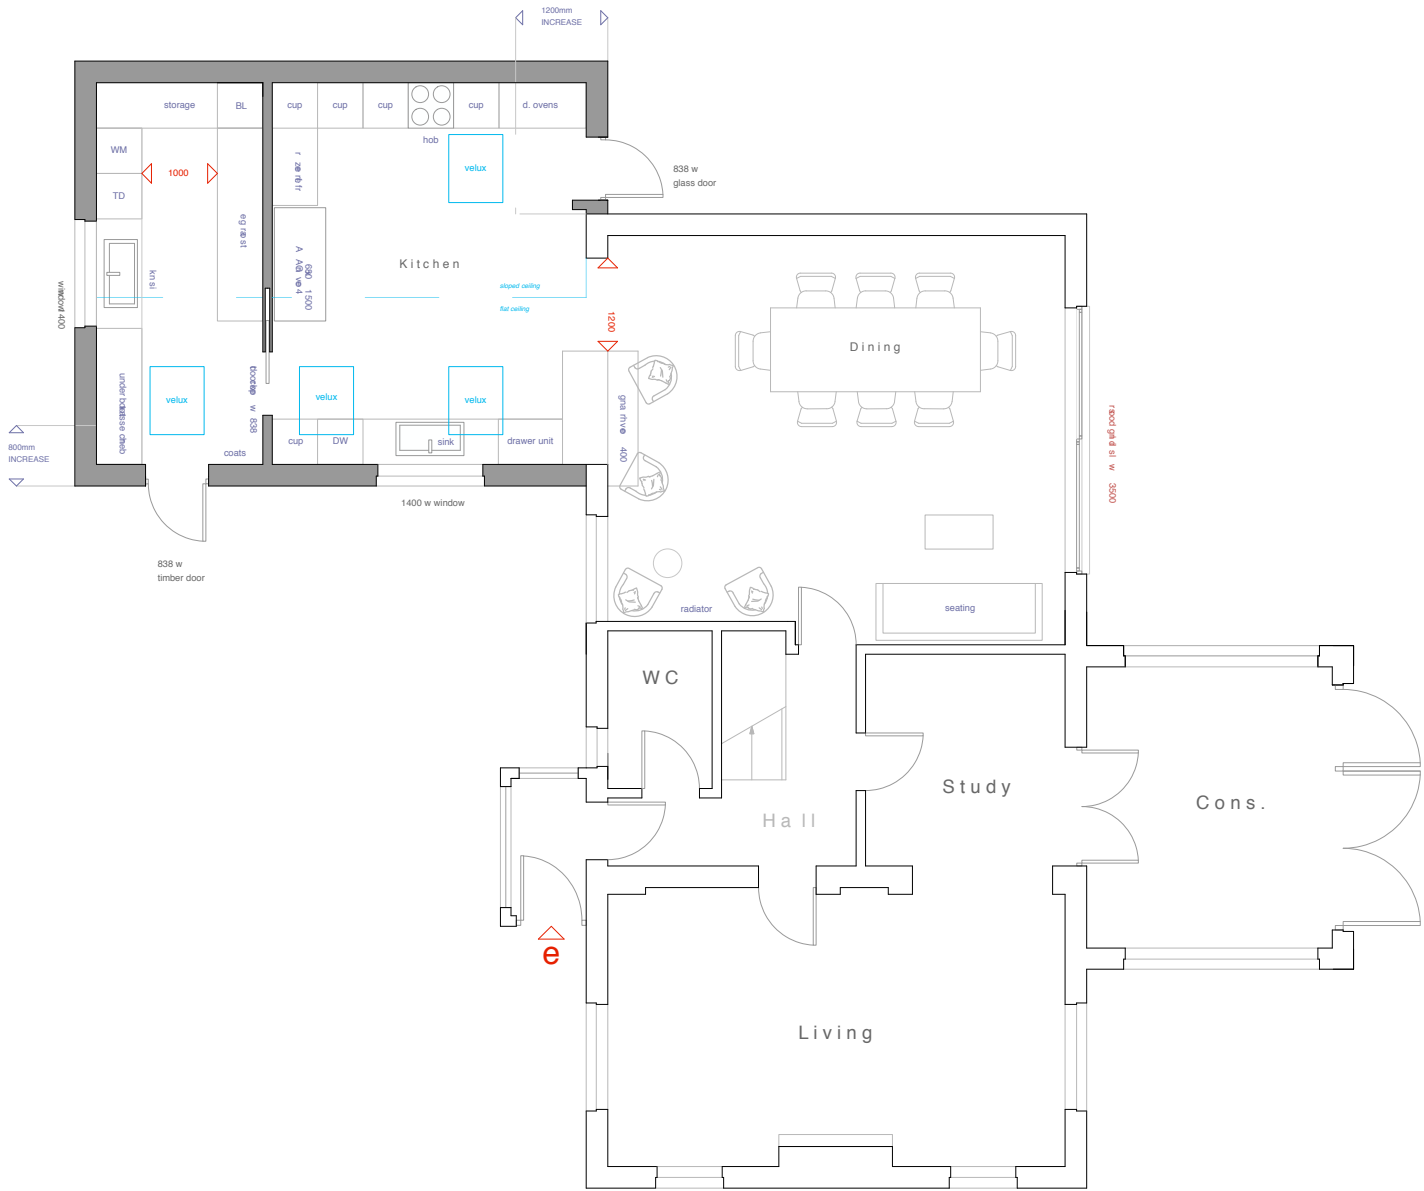

Proposed Ground Floor Plan at 1:100 scale

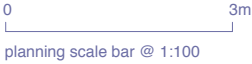

DRAWINGS & SCALE BAR ARE FOR
PLANNING PURPOSES ONLY.
THESE ARE NOT SURVEY DRAWINGS

DESIGN INTENT

1. DRAWINGS ARE INDICATIVE AND STRICTLY FOR PLANNING PURPOSES ONLY. THESE ARE NOT SURVEY DRAWINGS.
2. DRAWINGS ARE NOT TO BE SCALED EXCEPT FOR PLANNING PURPOSES.
3. PROPOSED DRAWINGS ARE SUBJECT TO LOCAL AUTHORITY PLANNING / LBC & BUILDING REGULATIONS APPROVAL.
4. DRAWINGS REMAIN COPYRIGHT OF CORINTHIAN ARCHITECTURAL DESIGN AND CANNOT BE REPRODUCED OR USED BY ANOTHER PARTY WITHOUT PRIOR WRITTEN CONSENT.

CLIENT	Mr & Mrs K Gillies	DRAWING	001 Existing & Proposed GF Plan		
SITE	Snetterton, W.Walberton Lane, Walberton	DATE	22 01 21	AUTHOR	AH
PROJECT	Proposed Extensions & Alterations	SCALE	1: 100 @ A3	PL	

CORINTHIAN ARCHITECTURAL DESIGN

Main Road, Fishbourne, West Sussex. PO18 8BD
01243 576 078 > contact@corinthianad.co.uk > www.corinthianad.co.uk