


**PLANNING DRAWING**

ALLAN.B. MATTHEWS A.R.I.B.A. 37 Fore Street, Bovey Tracey, Devon  
TQ13 9AD  
Tel : (01626) 833727  
Fax : (01626) 833102  
enquiries@allanbmattthews.co.uk

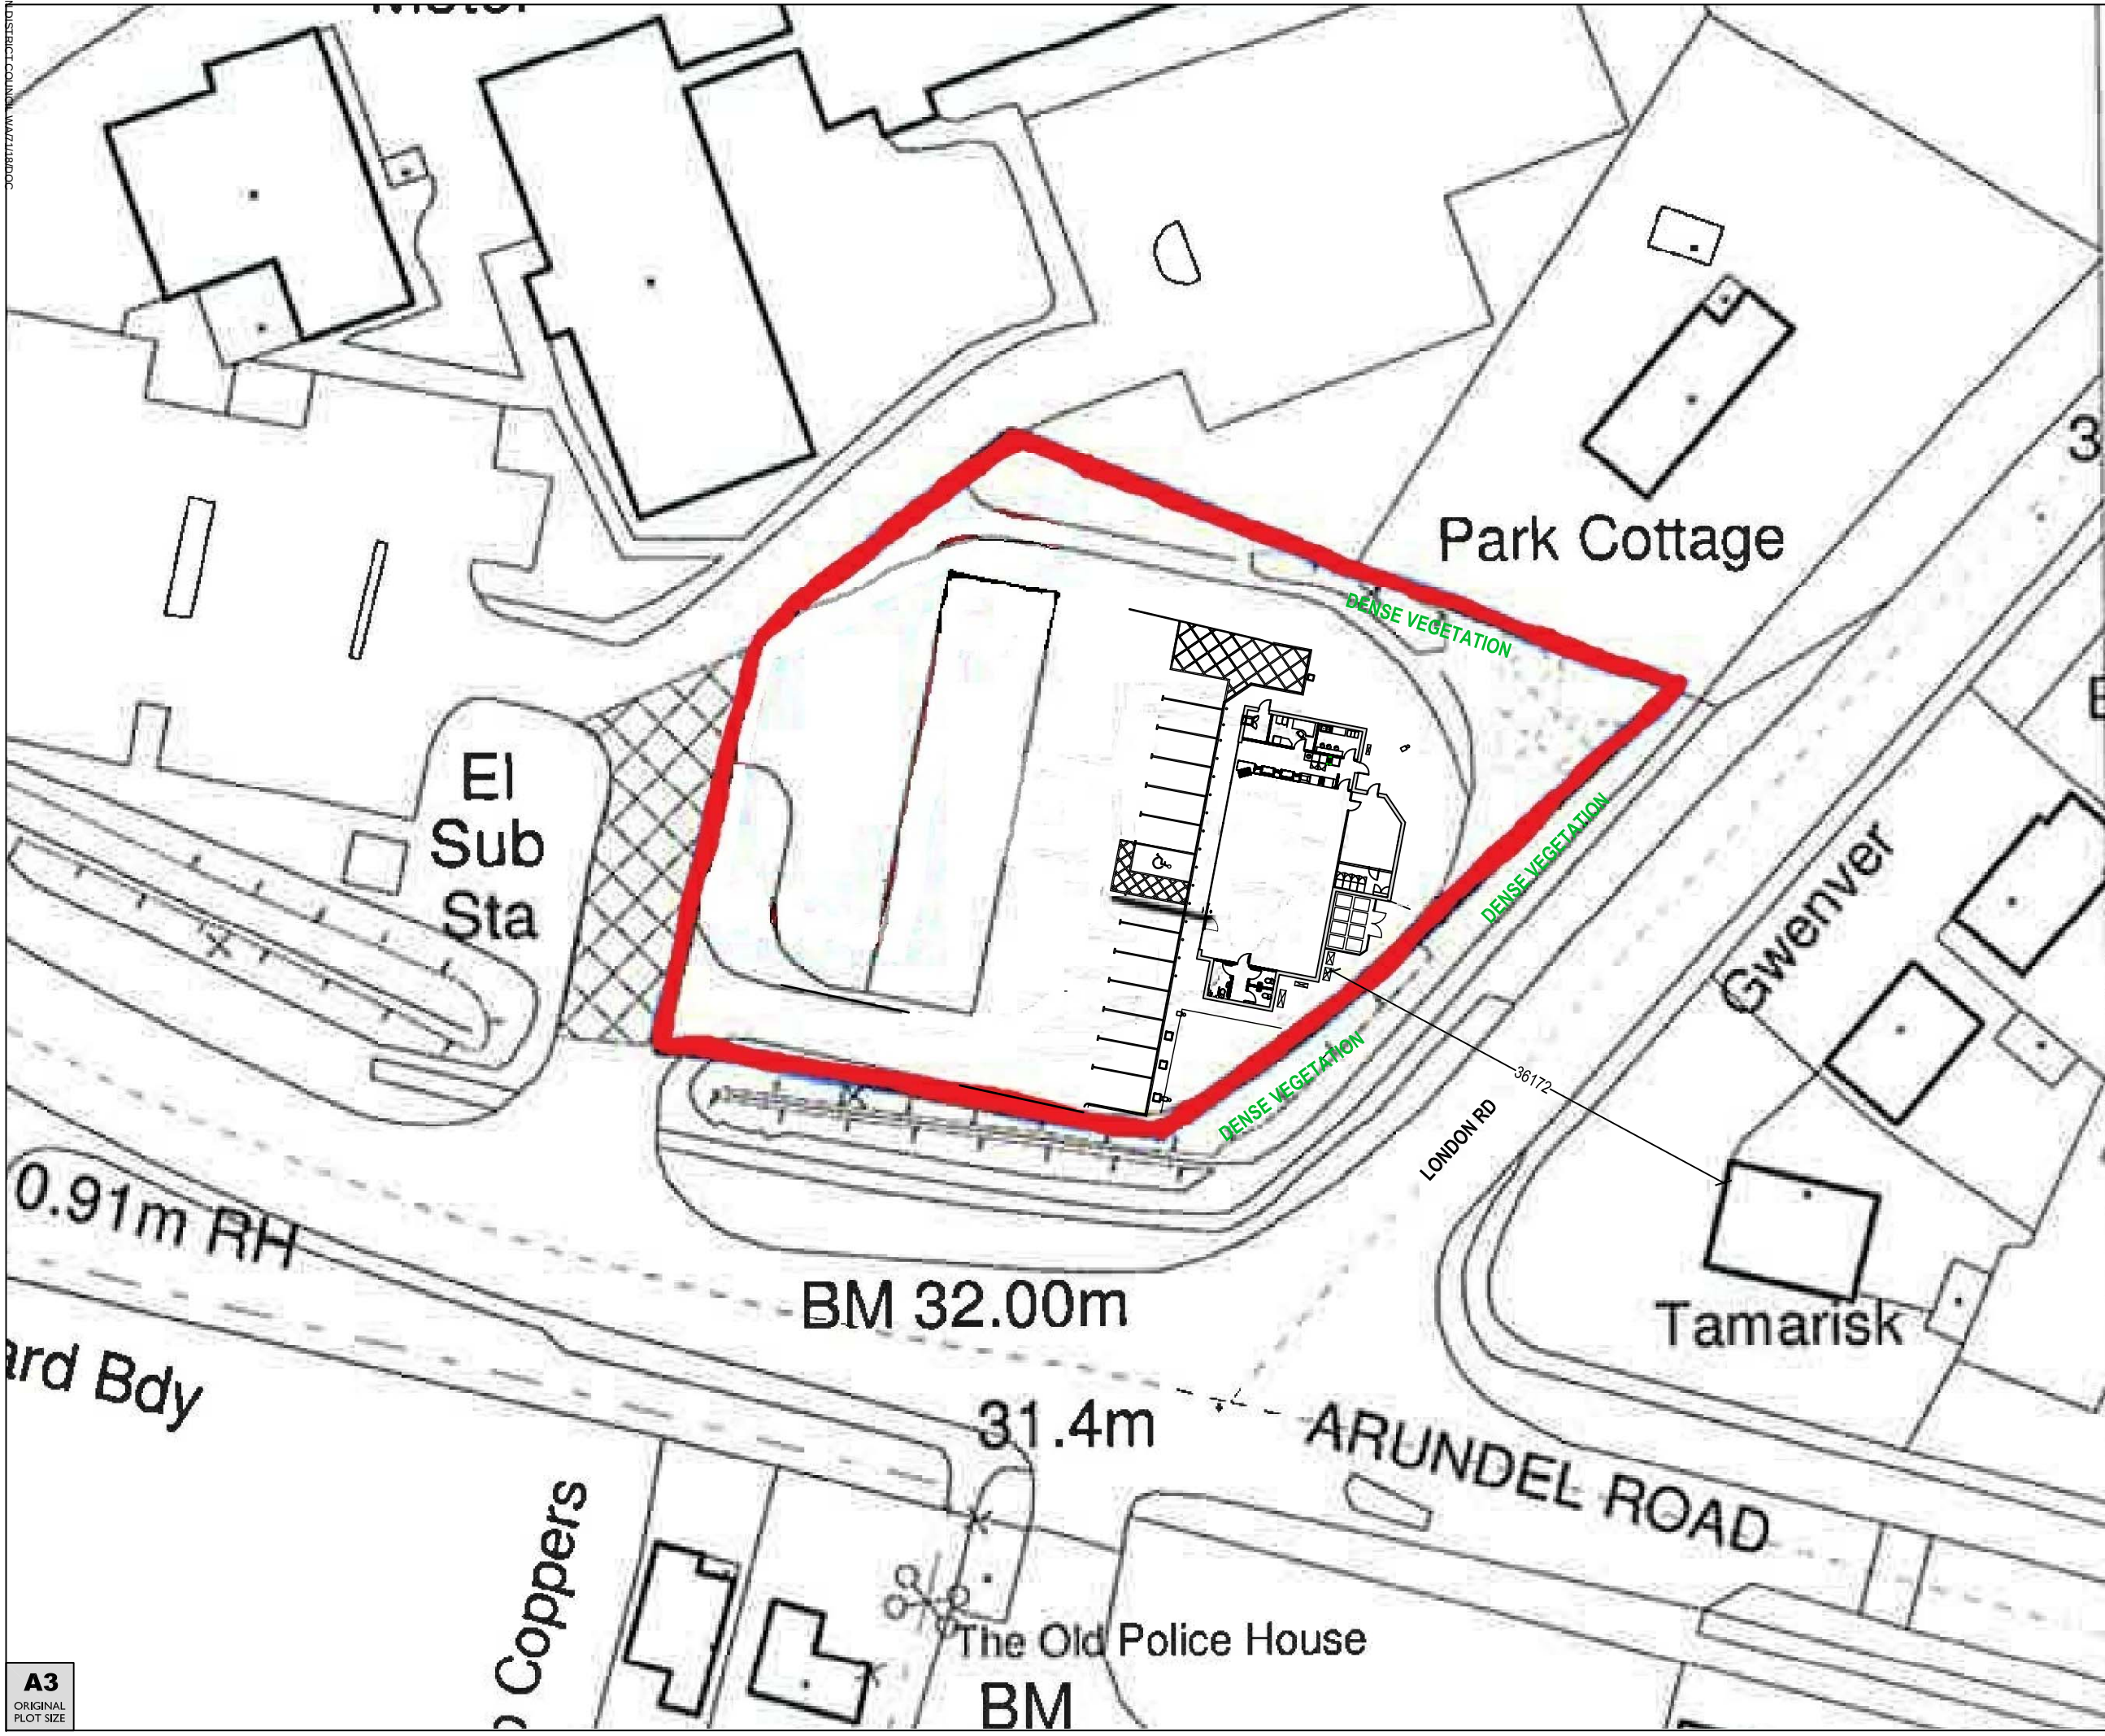

| REV | DATE     | BY                                 |
|-----|----------|------------------------------------|
| A   | 10-07-18 | (i) Condensing/air con units added |

PROJECT: SHELL FONTWELL  
ARUNDEL ROAD, FONTWELL  
ARUNDEL, WEST SUSSEX, BN18 0SB

TITLE: BLOCK PLAN as proposed



SHELL UK RETAIL  
PO BOX 430  
STAINES  
TW18 3ZB  
UNITED KINGDOM

|           |                     |            |       |
|-----------|---------------------|------------|-------|
| DRAWN BY: | DH                  | SCALE:     | 1:500 |
| DATE:     | 12.09.2017          | PLOT DATE: |       |
| CAD FILE: | E:\ARCHIVE\DRAWINGS |            |       |

|         |          |          |      |   |
|---------|----------|----------|------|---|
| DWG No: | 10018981 | PLG - 07 | 2017 | A |
|---------|----------|----------|------|---|