


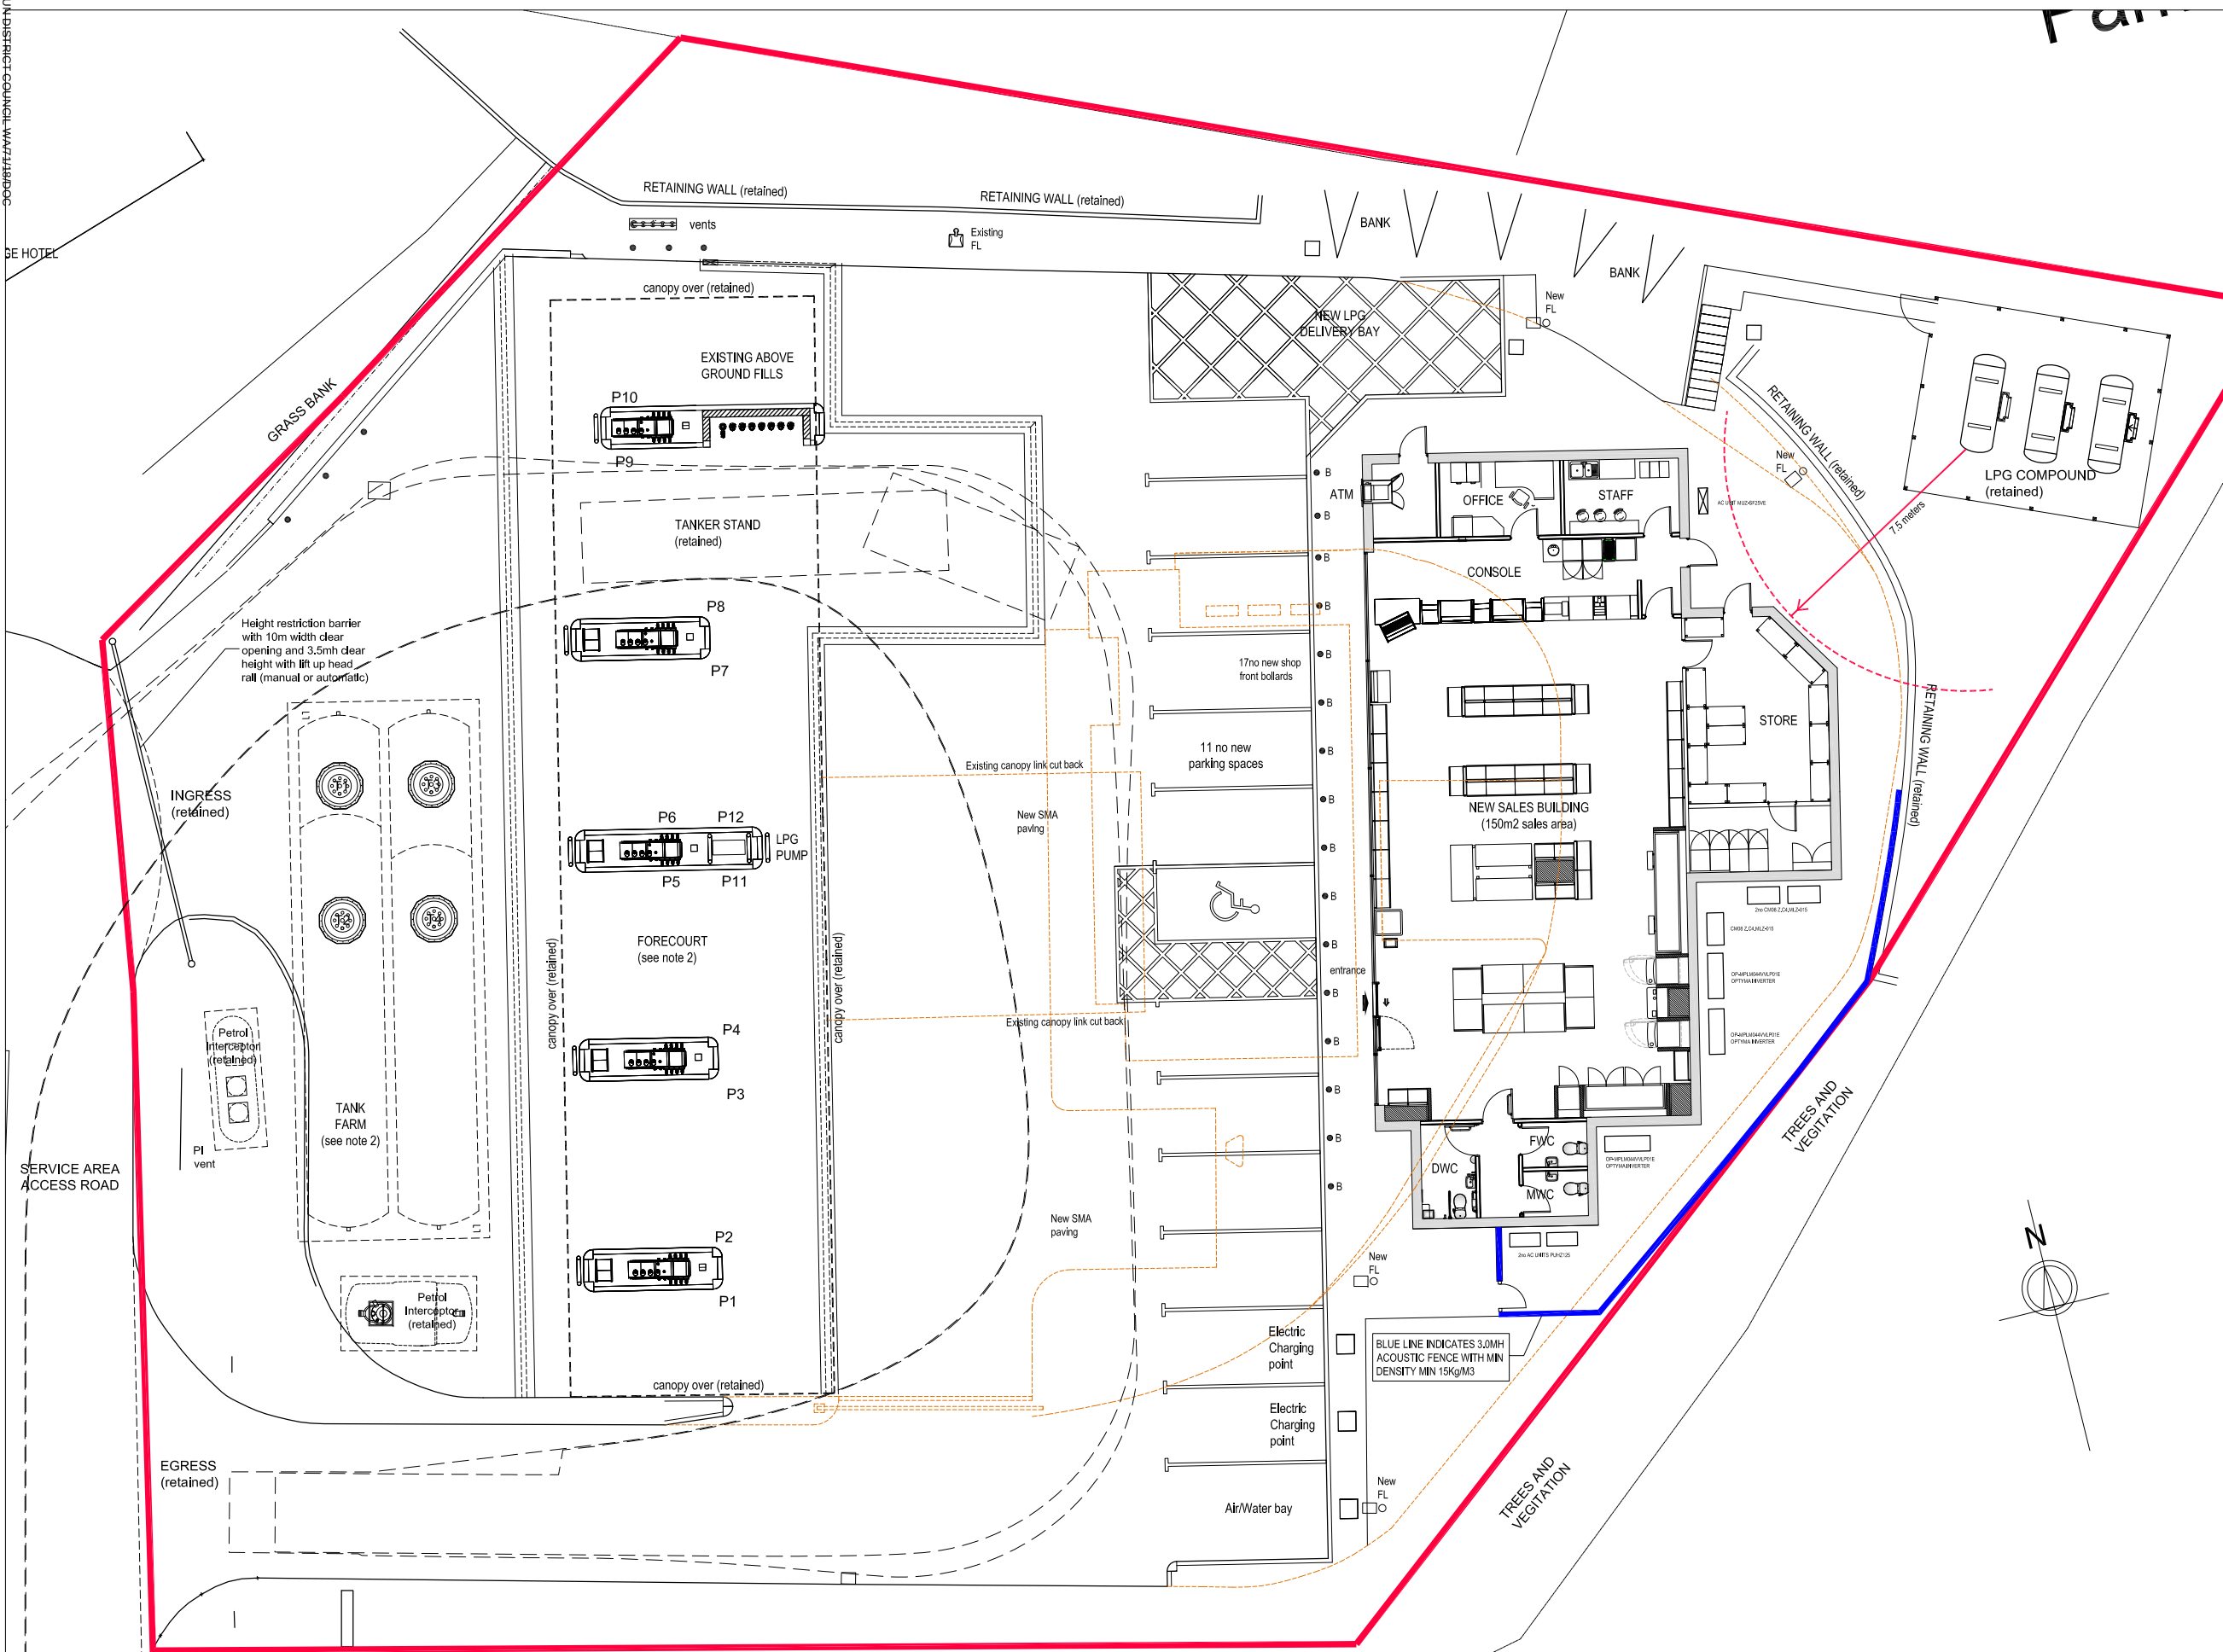

1. THIS PROJECT IS FOR THE REPLACEMENT OF THE SALES BUILDING AND FRONT OF STORE CUSTOMER PARKING ONLY.
2. THERE ARE NO WORKS PROPOSED TO THE DISPENSING FORECOURT OR FUEL INFRASTRUCTURE

KEY

--- EXISTING DEMOLISHED

● NEW BOLLARD

--- BOUNDARY LINE

FL = Floodlight on 5m high pole



PLANNING DRAWING

ALLAN.B. MATTHEWS A.R.I.B.A. 37 Fore Street,
Bovey Tracey, Devon
TQ13 9AD
Tel : (01626) 633727
Fax : (01626) 633102
enquiries@allanbmattthews.co.uk



C	12-10-18	(I) Acoustic Fence 3m high	
B	12-09-18	(I) Condensing/air con units locations adjusted	
A	10-07-18	(I) Condensing/air con units added	
REV	DATE		BY

PROJECT: SHELL FONTWELL
ARUNDEL ROAD, FONTWELL
ARUNDEL, WEST SUSSEX, BN18 0SB

TITLE: SITE LAYOUT PLAN as proposed

 SHELL UK RETAIL
PO BOX 430
STAINES
TW18 3ZB
UNITED KINGDOM

DRAWN BY:	DH	SCALE:	1:100.
DATE:	12.09.2017	PLOT DATE:	
CAD FILE:	E:\ARCHIVE\DRAWINGS\		

DWG No:	10018981	PLG - 03	2017	C
---------	----------	----------	------	---