


# Implementation Strategy

COMMERCIALLY SENSITIVE DOCUMENT

Hanbury Properties (Walberton) Ltd



20/11/2012

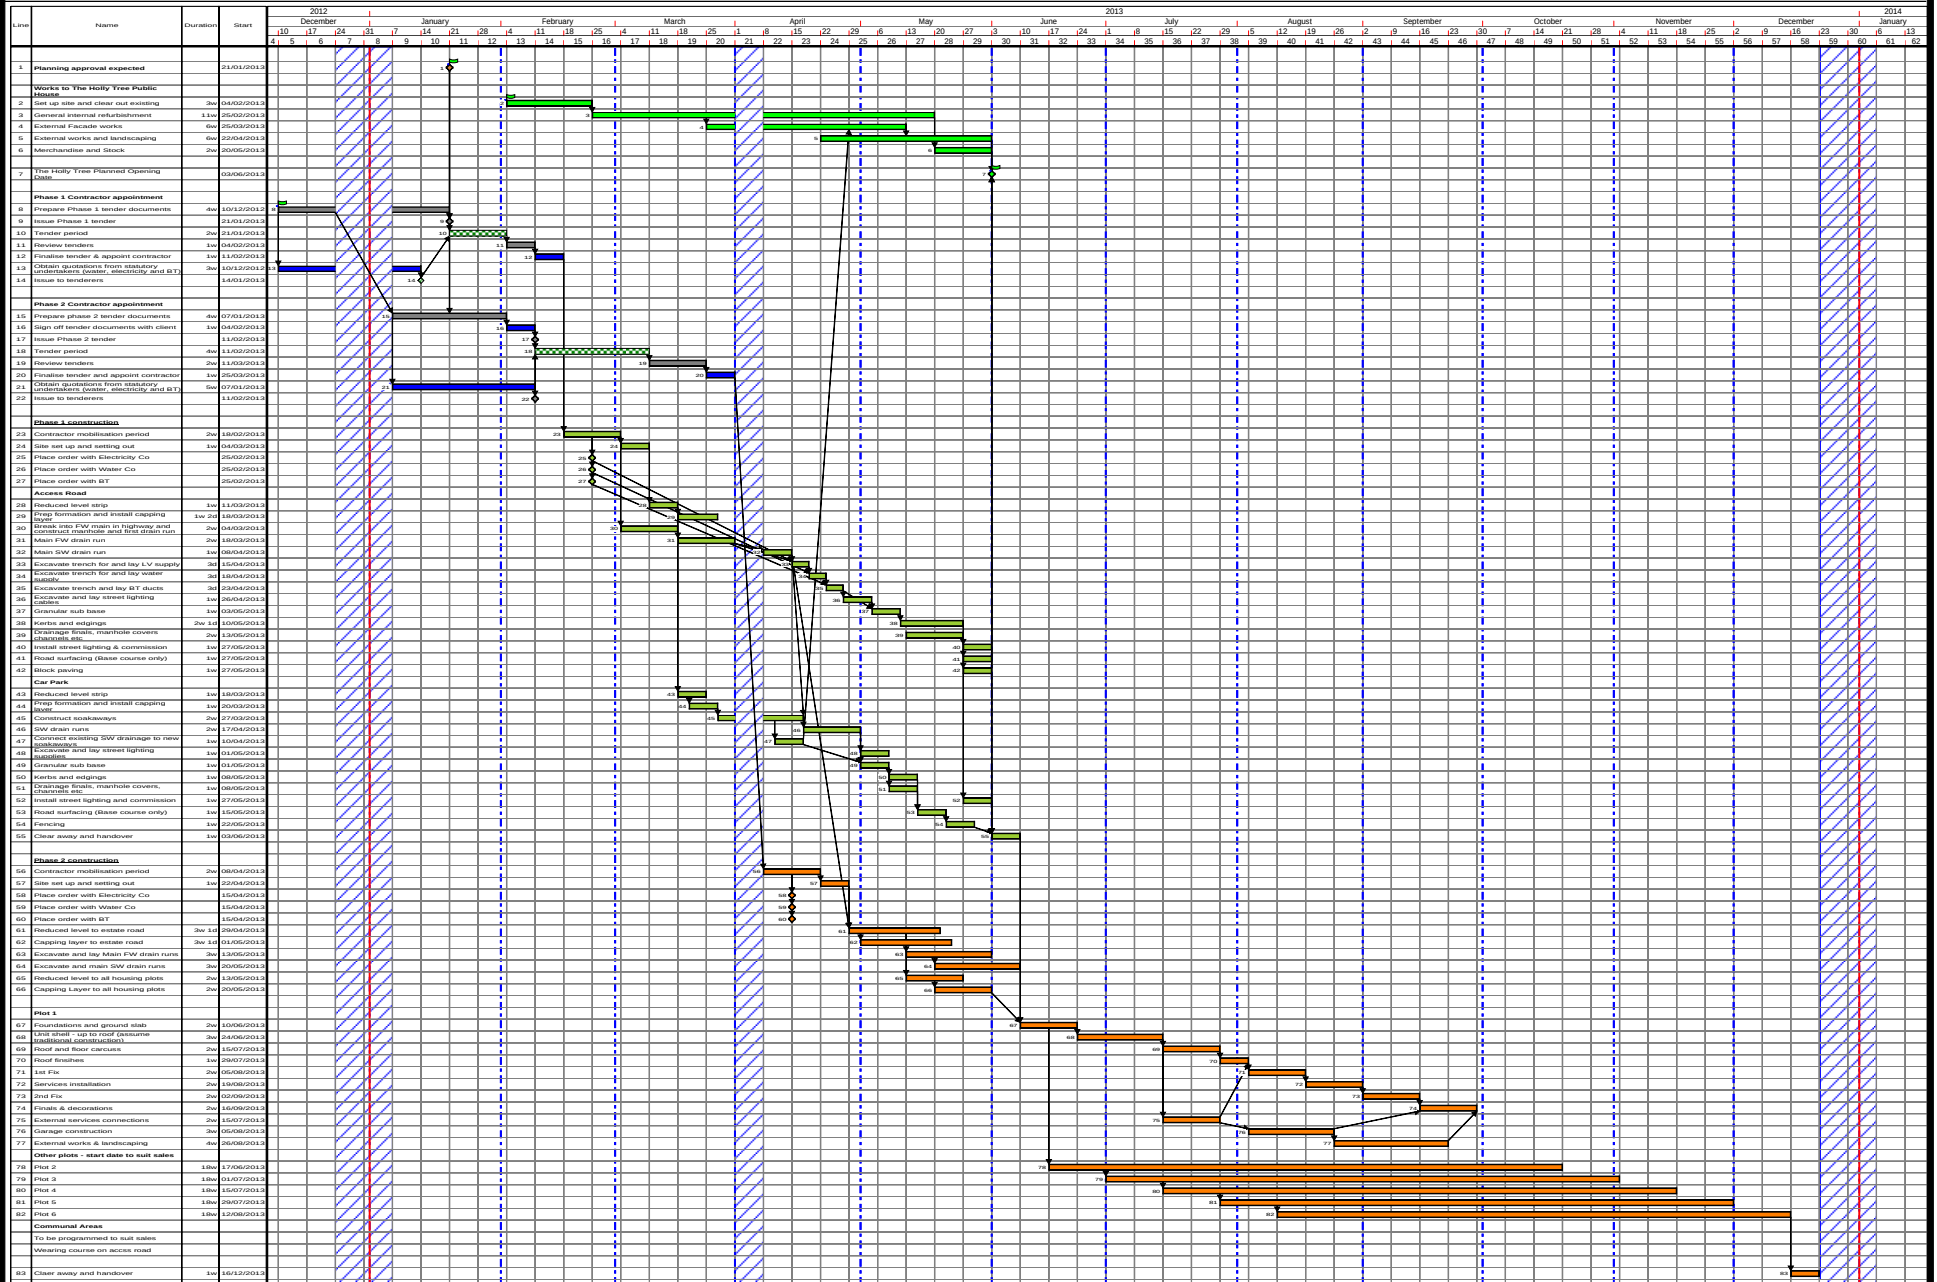

Drawn by: AKH

Dwg No. 00618/IS/01

Revision No. B

Notes: