

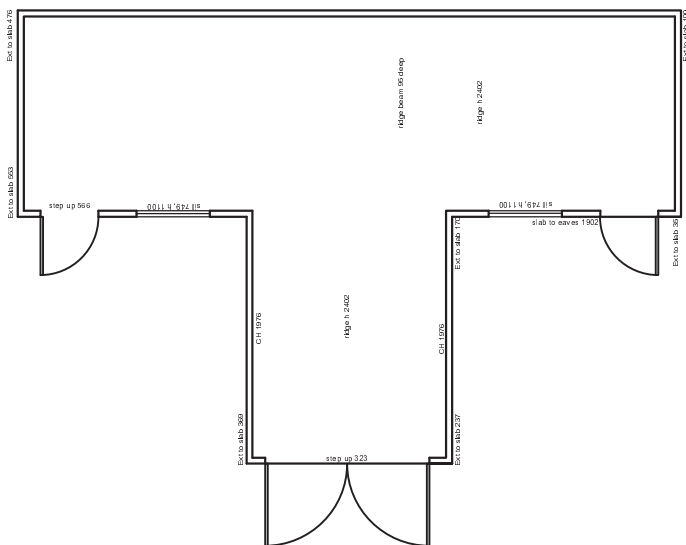


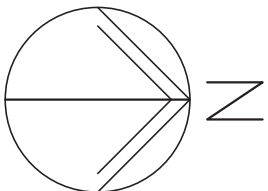

-	-	DATE	DESCRIPTION	
CLIENT:				
R. Paterson, Tottingley (was Falling Foss), West Walberton Lane, Arundel, W. Sussex, BN18 0QS.				
Architectural Services				
t.: 01428 879450 / 01243 767440 w: architectural.uk.com				
DRAWING:				
Ground floor existing				
DRG NO. 08/059-001		DATE: 29/06/18		SCALE: A3: 1:100


NOTES

1) All new and existing building work dimensions are critical to the construction process. 2) Cll and window heights indicated are taken internally and should be checked on site 3) This drawing is subject to copyright of Architectural Services. Reproduction only with written authority. 4) Drawing dimensions and scales to be checked prior to commencement of work. 5) All structural work where mentioned on this drawing is subject to a qualified structural and civil engineer calculations before building work commences. 6) These plans may be subject to Planning and/or Building Regulation approval, or any other statute in law before the commencement of building works. 7) All materials to match existing unless otherwise stated.

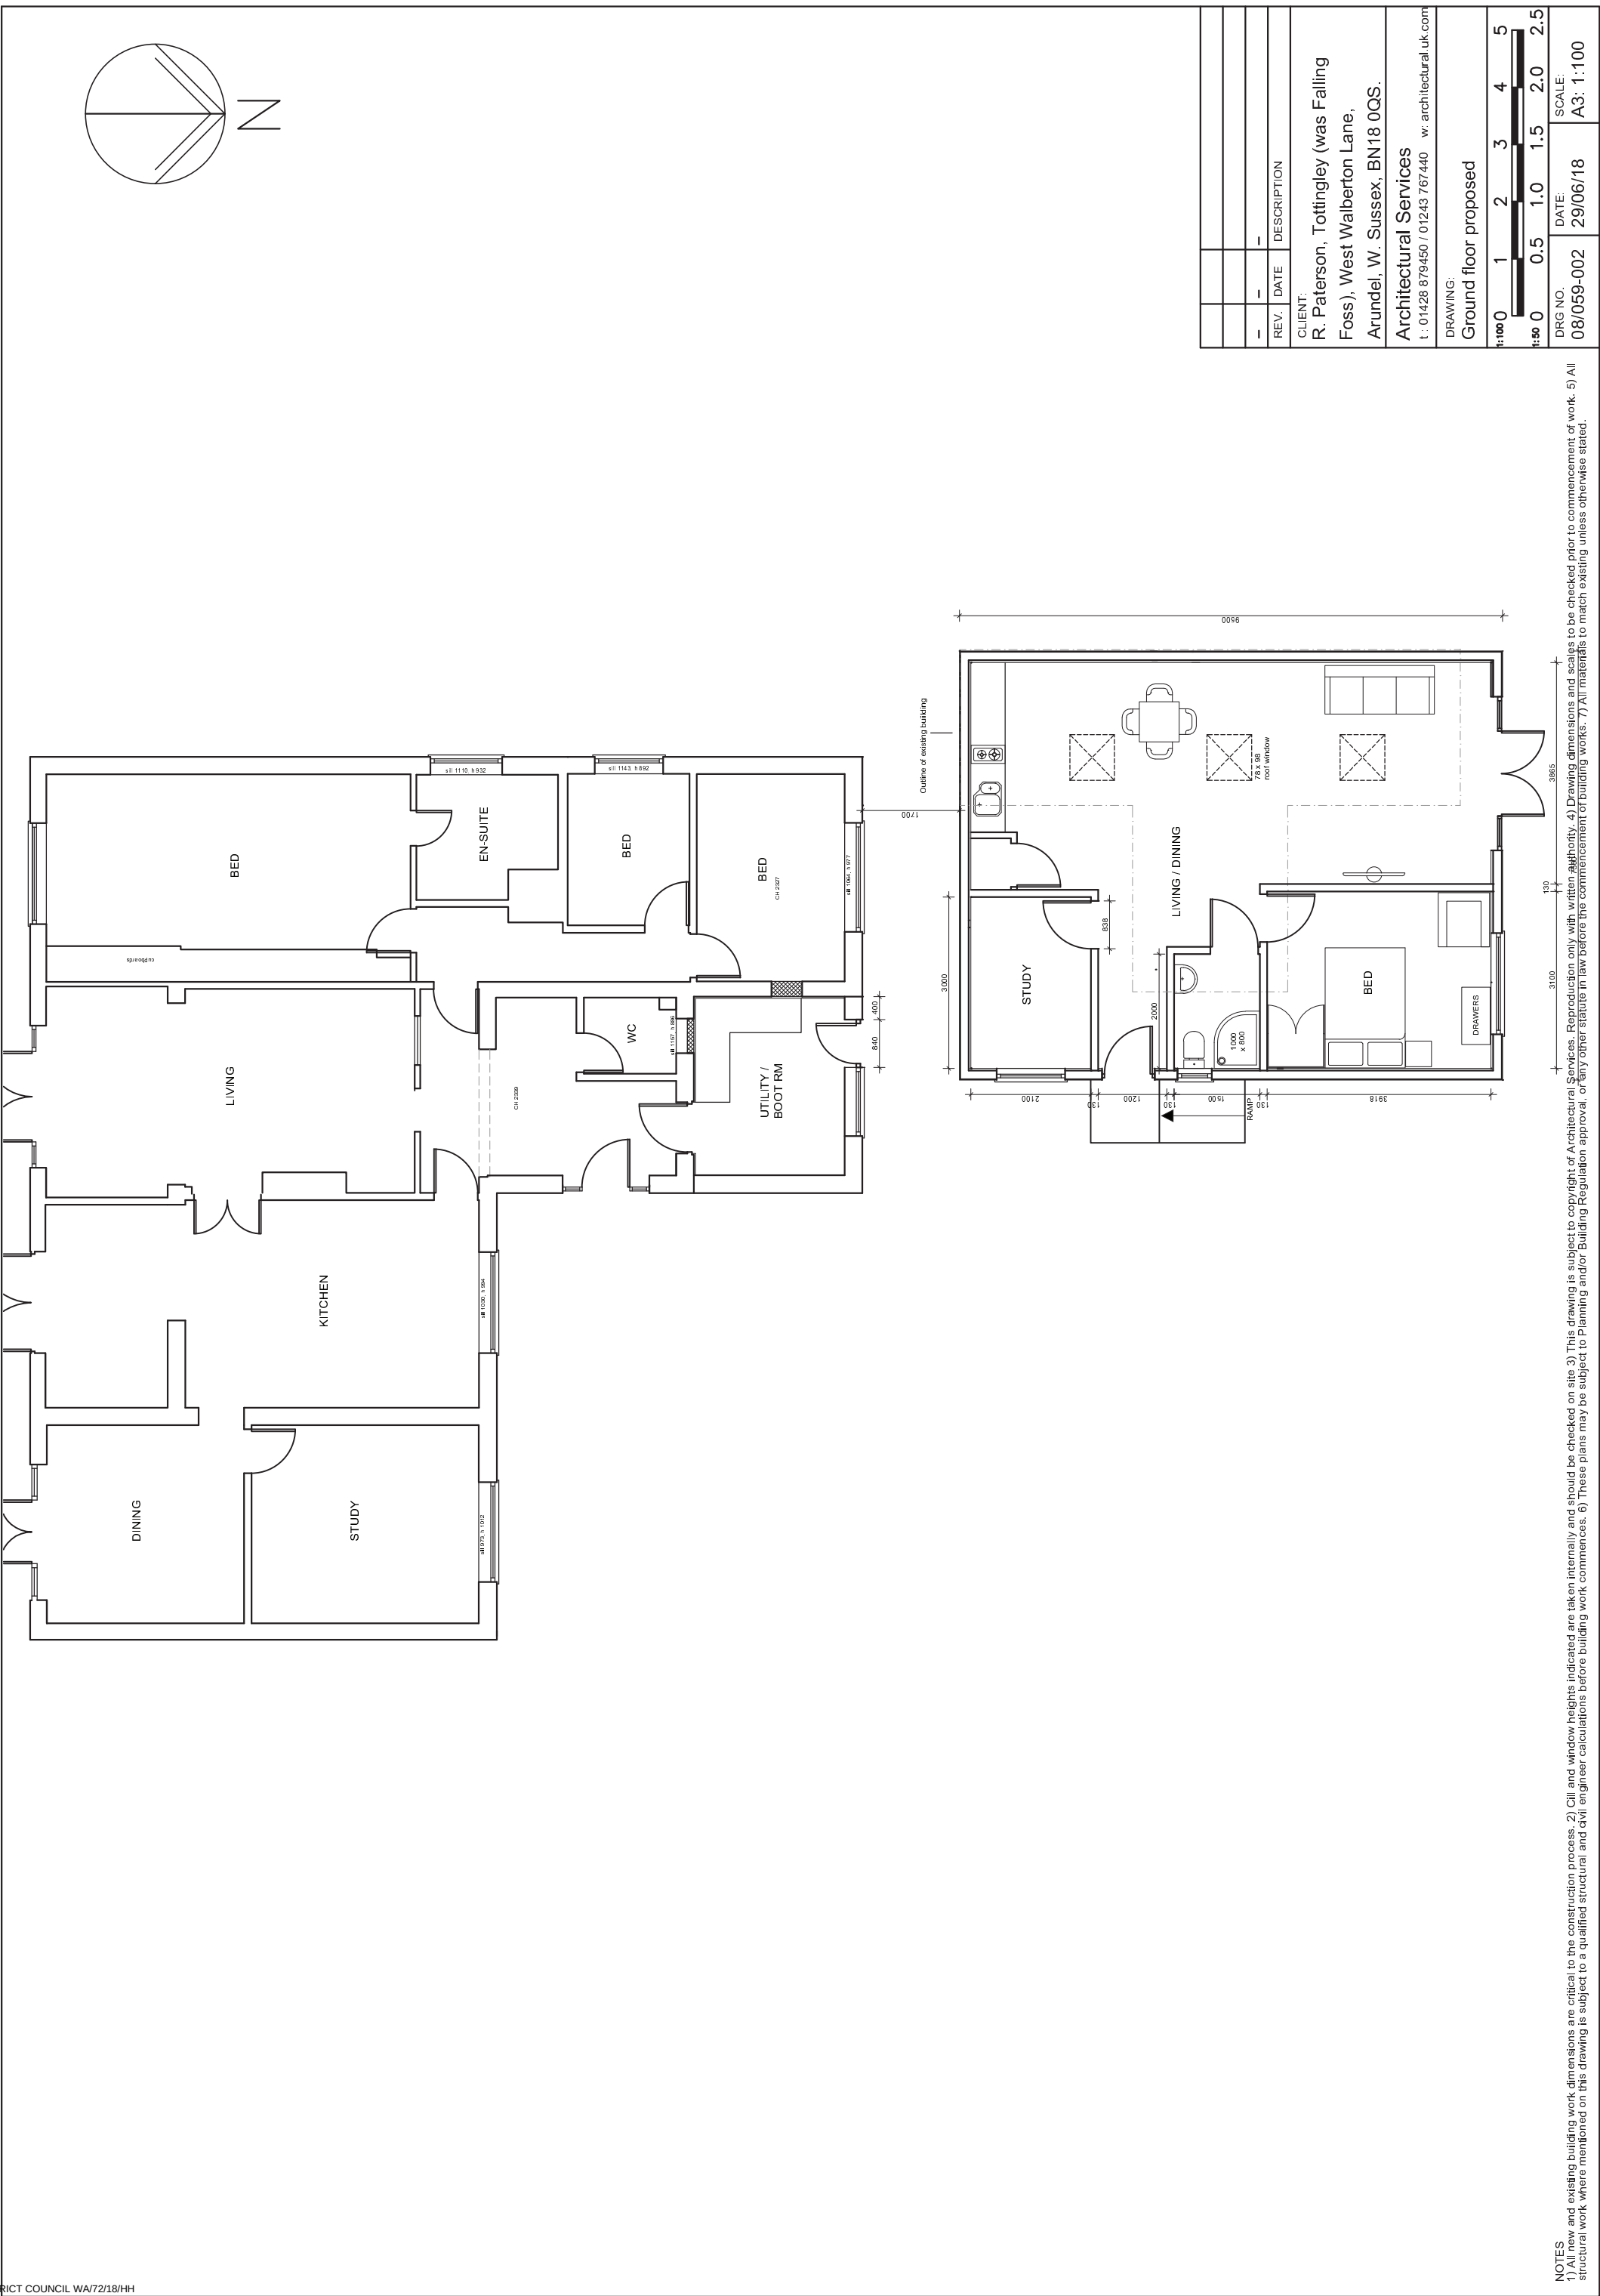


NOTES

1) All new and existing building work dimensions are critical to the construction process. 2) Cill and window heights indicated are taken internally and should be checked on site. 3) This drawing is subject to copyright of Architectural Services. Reproduction only with written authority. 4) Drawing dimensions and scales to be checked prior to commencement of work. 5) All structural work where mentioned on this drawing is subject to a qualified structural and civil engineer calculations before building work commences. 6) These plans may be subject to Planning and/or Building Regulation approval, or any other statute in law before the commencement of building works. 7) All materials to match existing unless otherwise stated.

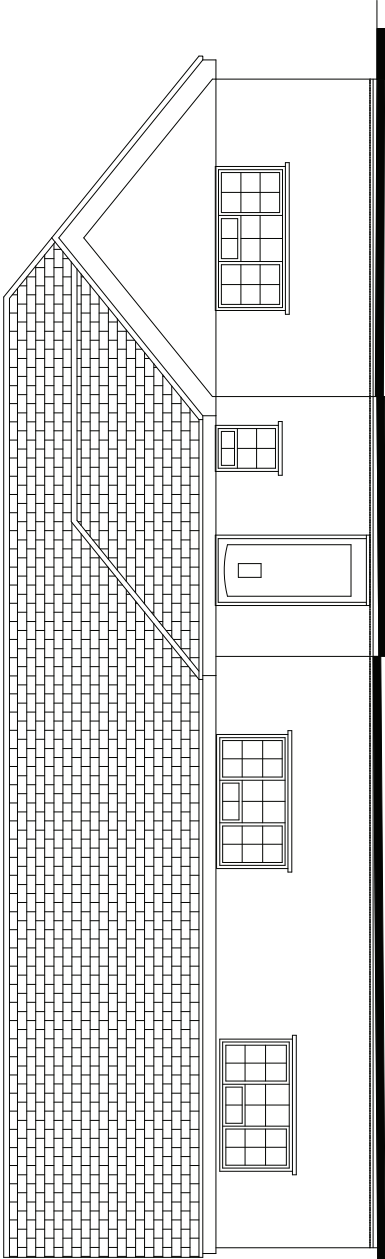


FRONT (NORTH)

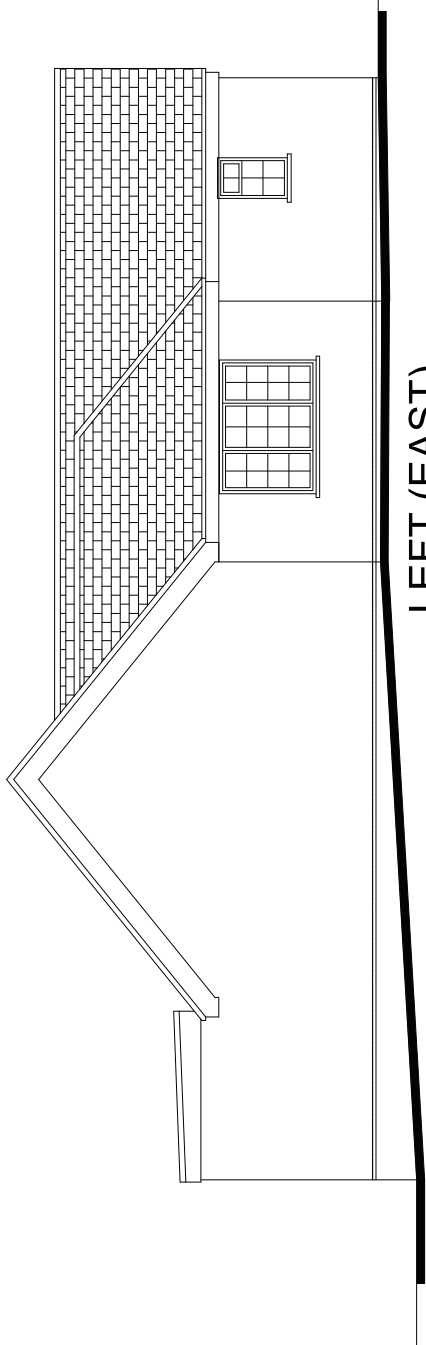


LEFT (EAST)

EXISTING

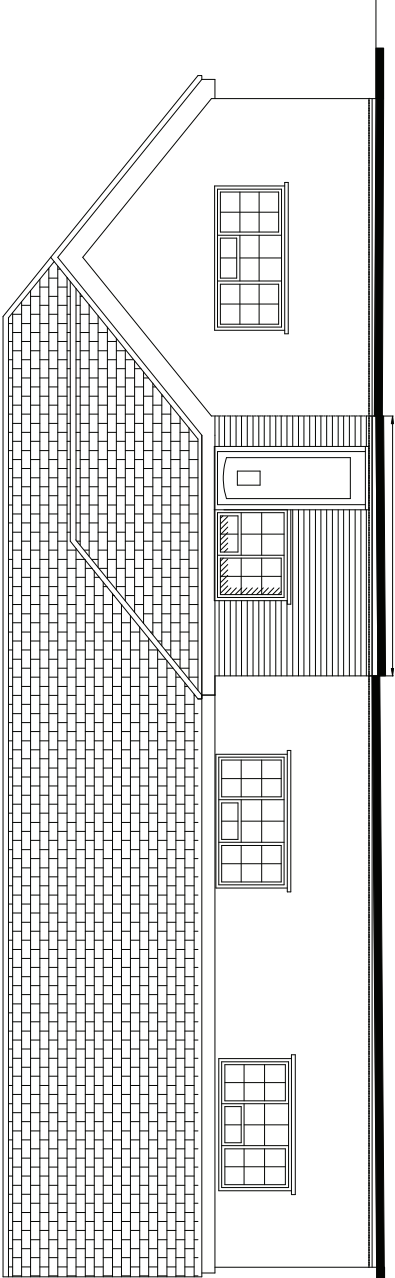

FRONT (NORTH)

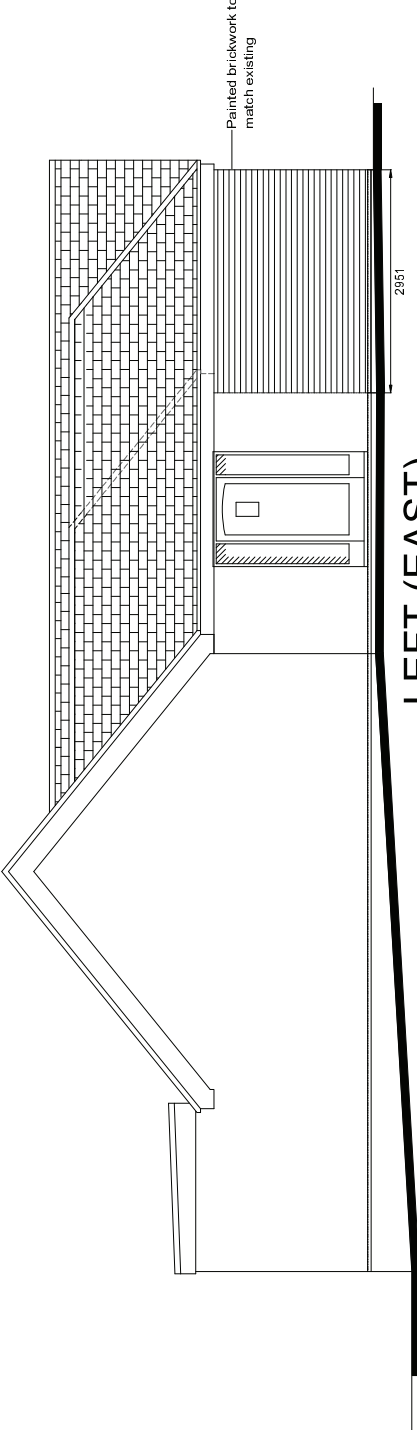


LEFT (EAST)

PROPOSED


A	04/07/18	extension roof changed to hip	
REV	DATE	DESCRIPTION	
CLIENT:			
R. Paterson, Tottingley (was Falling Foss), West Walberton Lane, Arundel, W. Sussex, BN18 0QS.			
Architectural Services			
t: 01428 879450 / 01243 767440 w: architectural.uk.com			
DRAWING:			
House Extension Elevations			
1:100 0 1 2 3 4 5			
1:50 0 0.5 1.0 1.5 2.0 2.5			
DRG NO.	DATE:	SCALE:	
08/059-003	29/06/18	A3: 1:100	

NOTES


1) All new and existing building work dimensions are critical to the construction process. 2) Cill and window heights indicated are taken internally and should be checked on site 3) This drawing is subject to copyright of Architectural Services. Reproduction only with written authority. 4) Drawing dimensions and scales to be checked prior to commencement of work. 5) All structural work where mentioned on this drawing is subject to a qualified structural and civil engineer calculations before building work commences. 6) These plans may be subject to Planning and/or Building Regulation approval, or any other statute in law before the commencement of building works. 7) All materials to match existing unless otherwise stated.

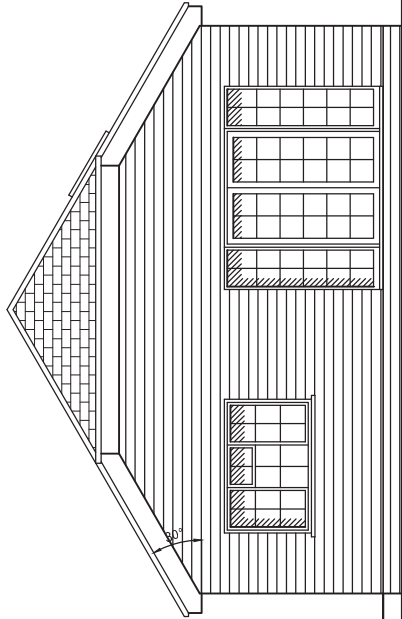


FRONT (NORTH)

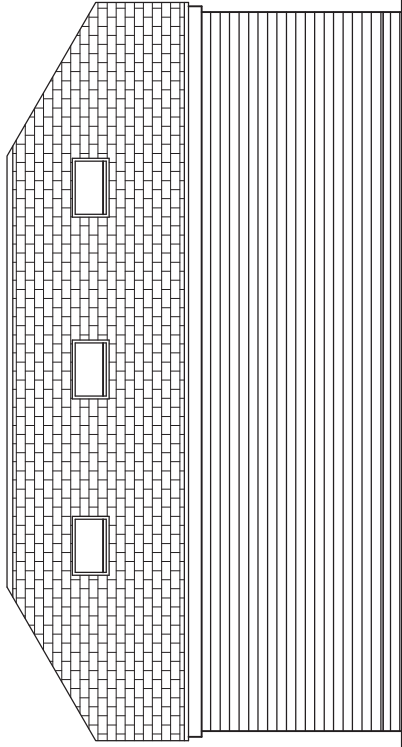


RIGHT (WEST)

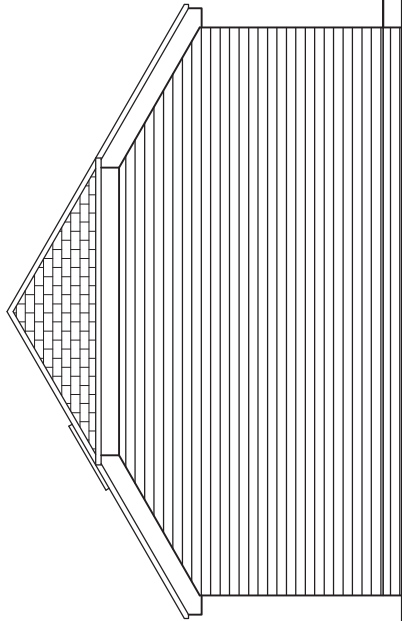


REAR (SOUTH)

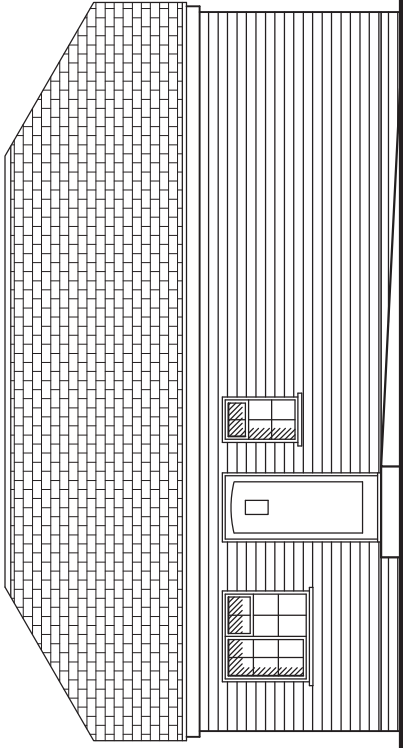

LEFT (EAST)

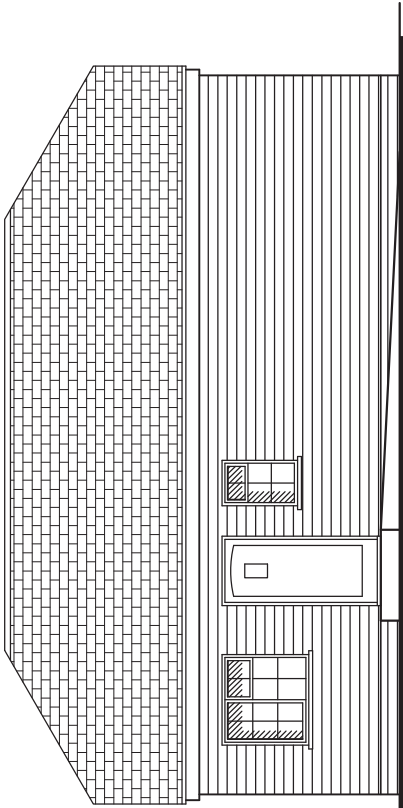

LEFT (EAST)

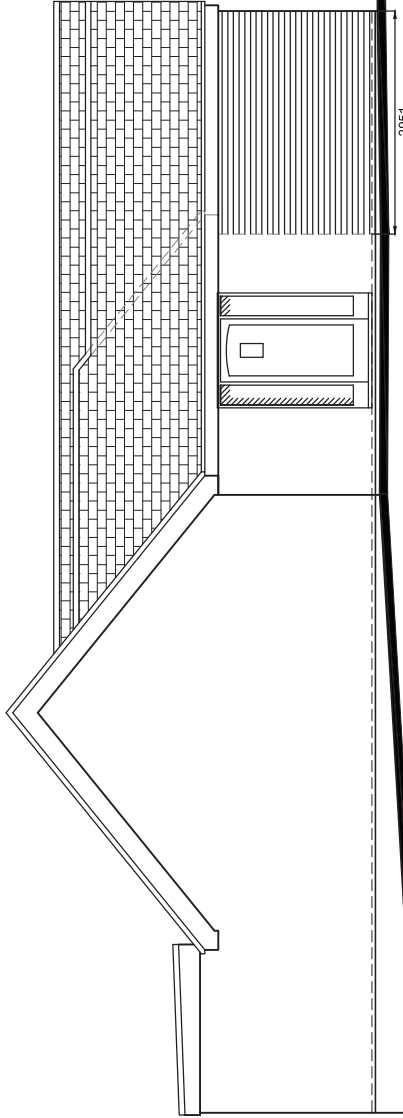

HOUSE & ANNEXE COMBINED

-	-	-	-			
REV.	DATE		DESCRIPTION			
CLIENT:						
R. Paterson, Tottingley (was Falling Foss), West Walberton Lane, Arundel, W. Sussex, BN18 0QS.						
Architectural Services						
t.: 01428 879450 / 01243 767440 w. architectural.uk.com						
DRAWING:						
Annexe Elevations						
1:100	0	1	2	3	4	5
1:50	0	0.5	1.0	1.5	2.0	2.5
DRG NO. 08/059-004		DATE: 29/06/18		SCALE: A3: 1:100		

NOTES

1) All new and existing building work dimensions are critical to the construction process. 2) Cill and window heights indicated are taken internally and should be checked on site. 3) This drawing is subject to copyright of Architectural Services. Reproduction only with written authority. 4) Drawing dimensions and scales to be checked prior to commencement of work. 5) All structural work where mentioned on this drawing is subject to a qualified structural and civil engineer calculations before building work commences. 6) These plans may be subject to Planning and/or Building Regulation approval, or any other statute in law before the commencement of building works. 7) All materials to match existing unless otherwise stated.




BLOCK PLAN (1:500)



NOTES

1) All new and existing building work dimensions are critical to the construction process. 2) Cill and window heights indicated are taken internally and should be checked on site 3) This drawing is subject to copyright of Architectural Services. Reproduction only with written authority. 4) Drawing dimensions and scales to be checked prior to commencement of work. 5) All structural work where mentioned on this drawing is subject to a qualified structural and civil engineer calculations before building work commences. 6) These plans may be subject to Planning and/or Building Regulation approval, or any other statute in law before the commencement of building works. 7) All materials to match existing unless otherwise stated.

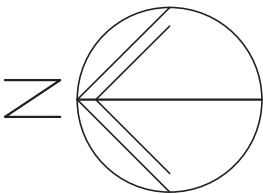

REV.	DATE	DESCRIPTION	
CLIENT:			
R. Paterson, Tottingley (was Falling Foss), West Walberton Lane, Arundel, W. Sussex, BN18 0QS.			
Architectural Services			
t: 01428 879450 / 01243 767440 w: architectural.uk.com			
DRAWING:			
Location Plan			
1:1250 0 10 20 30 40 50			
DRG NO.	DATE:	SCALE:	
08/059-005	29/06/18	A3: 1:1250	