



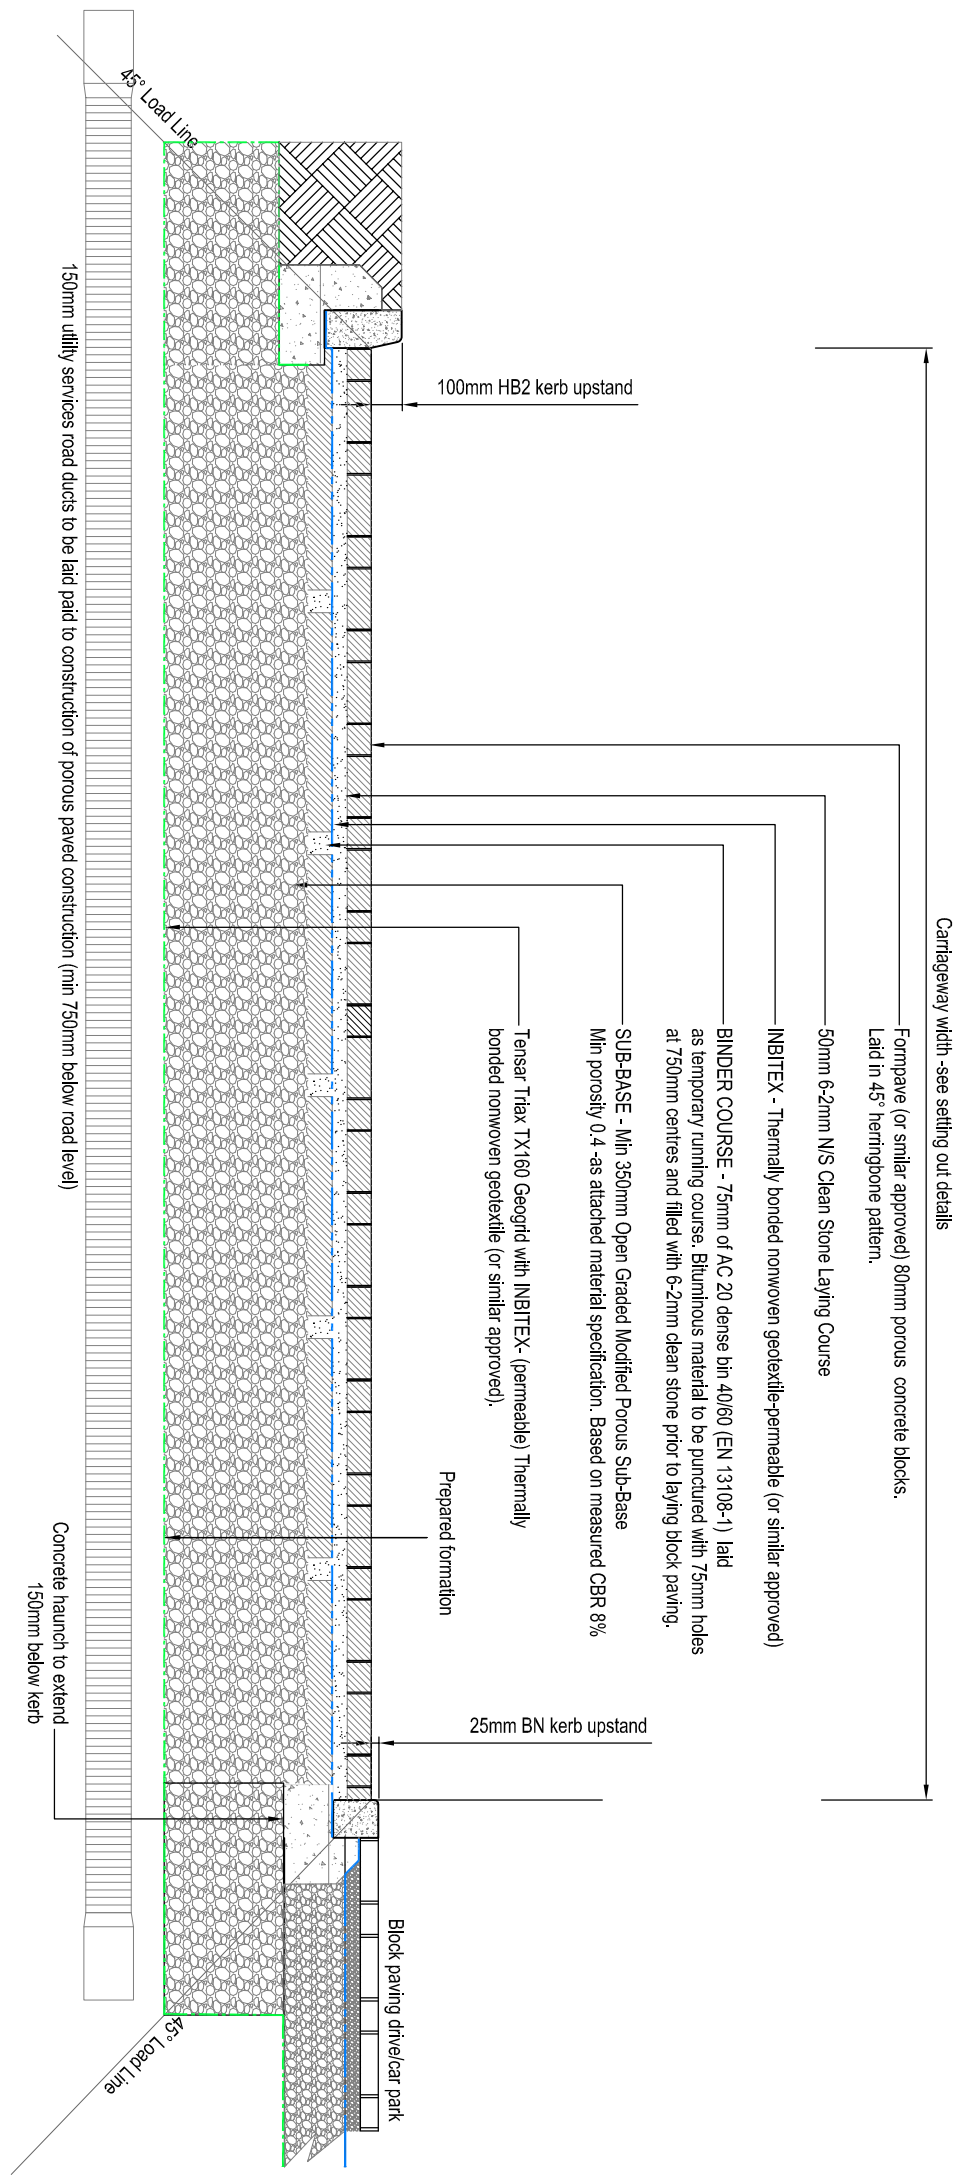


Section Through Permeable Block Paved Access Road : Type 1 Construction

Scale 1:25

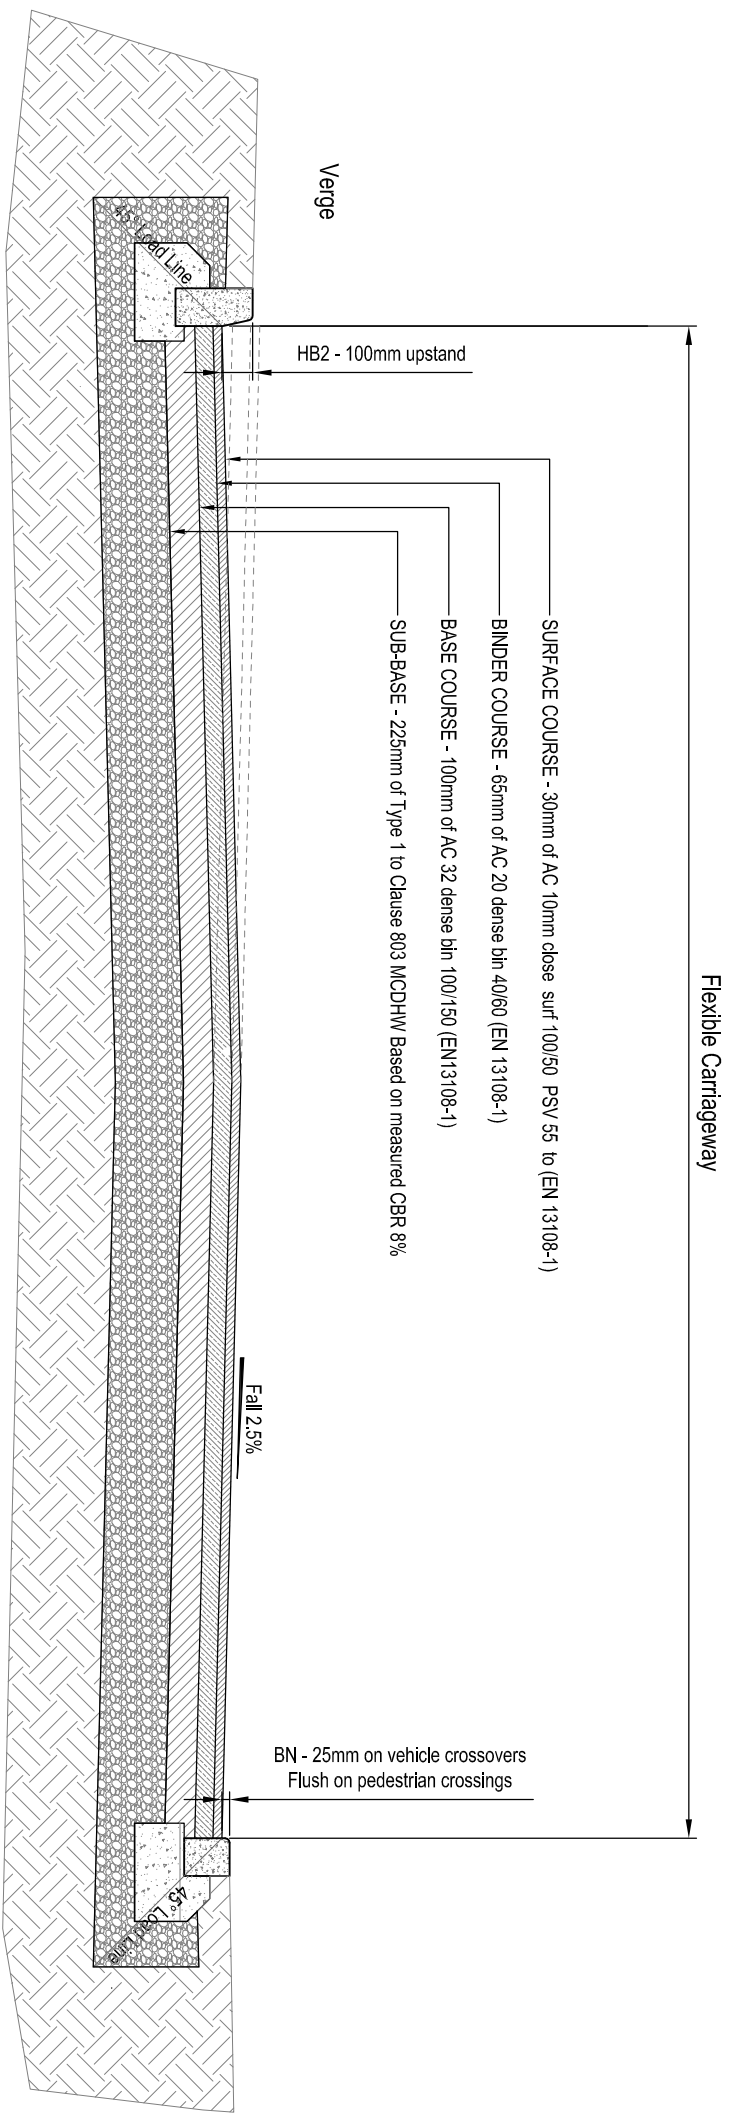

Section Through Access Road Entrance : Type 3 Construction



Scale 1:25

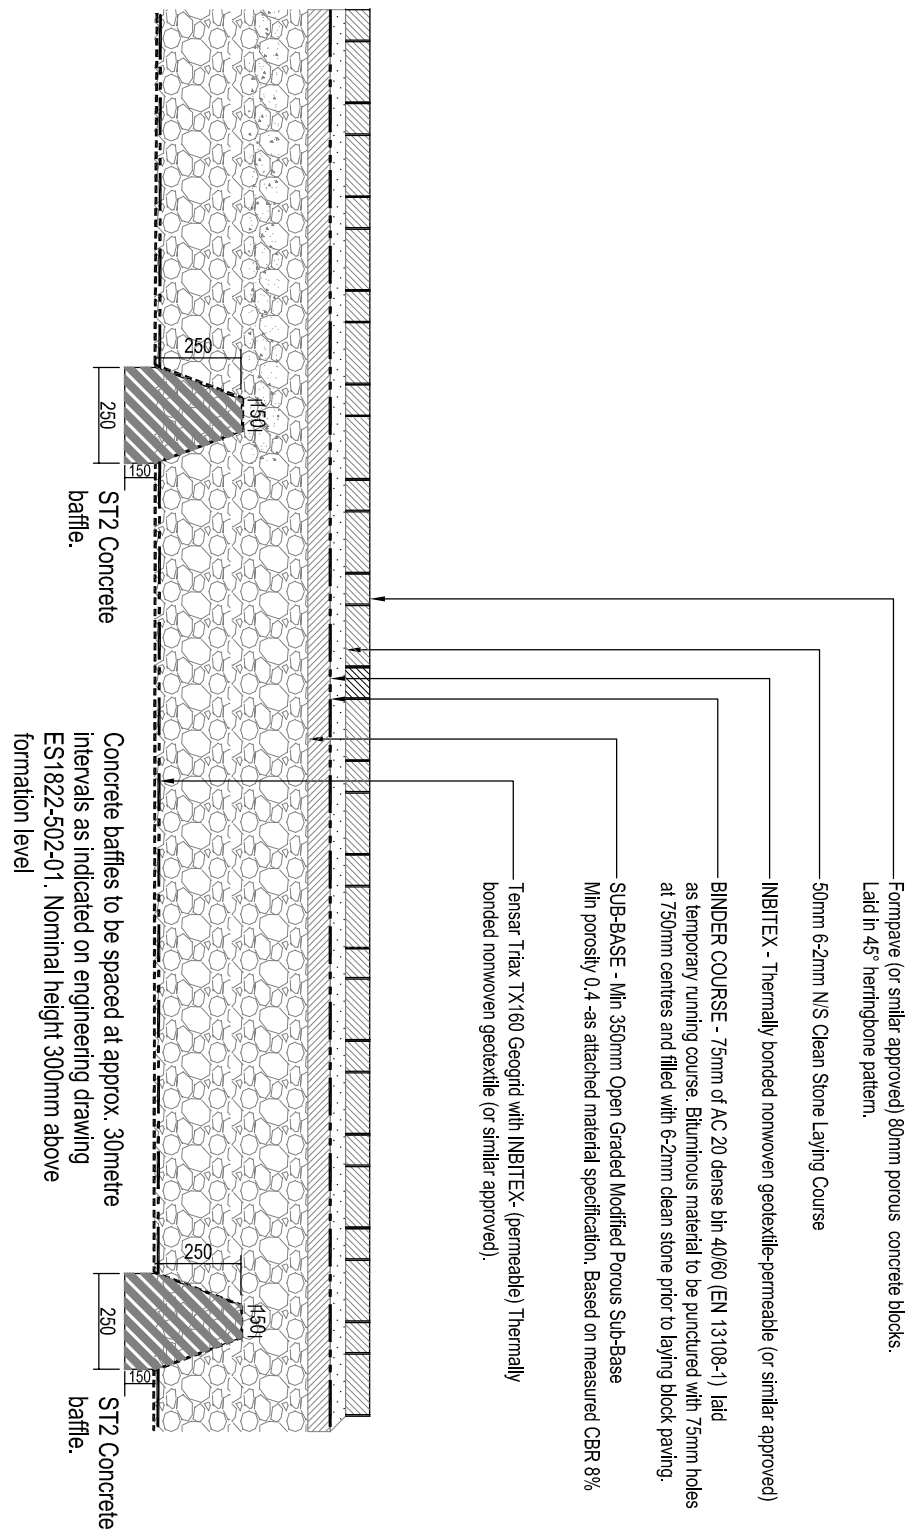

Permeable Road Construction Baffle Details

Scale 1:25


Section Through Permeable Block Paved Drive: Type 2 Construction & Parking Areas - Scale 1:25

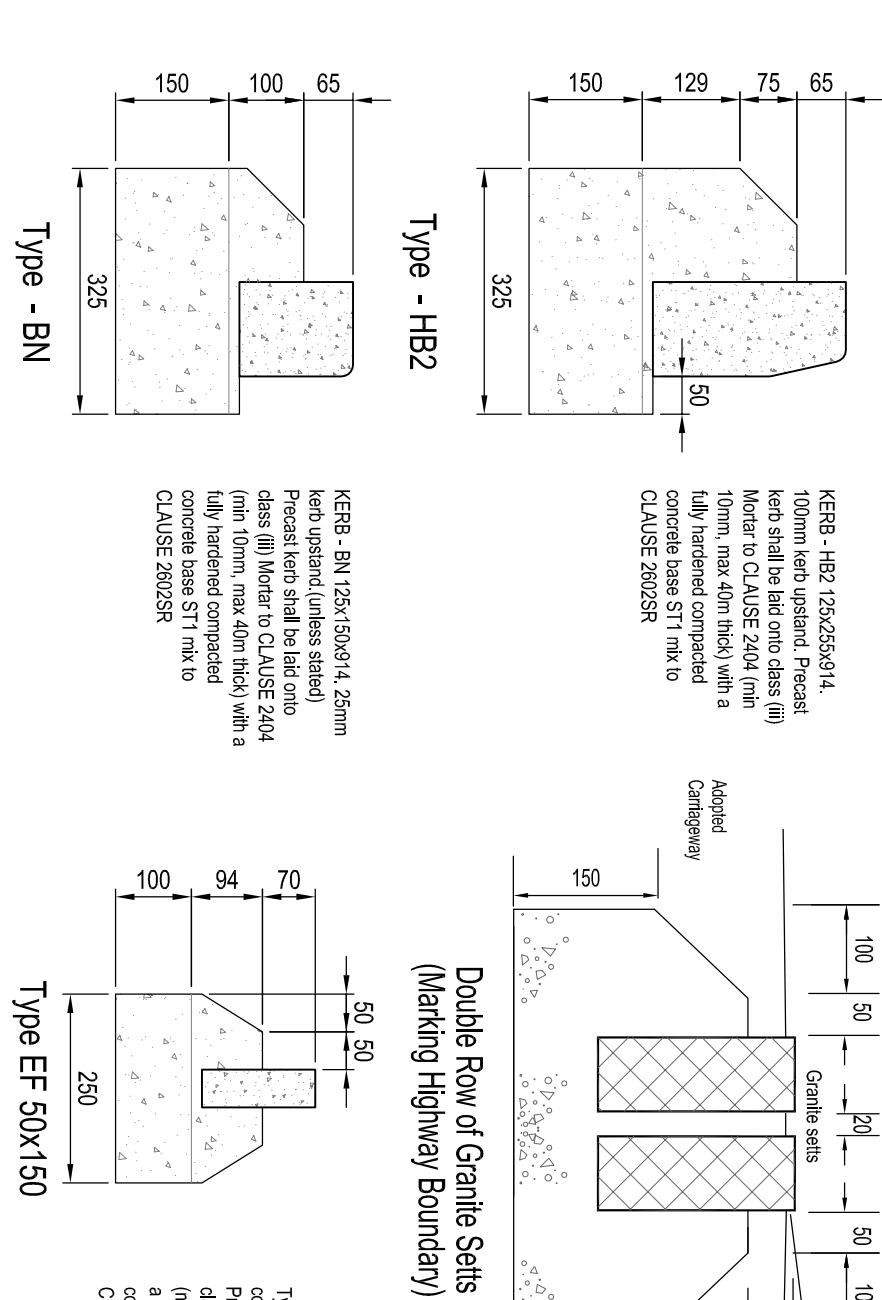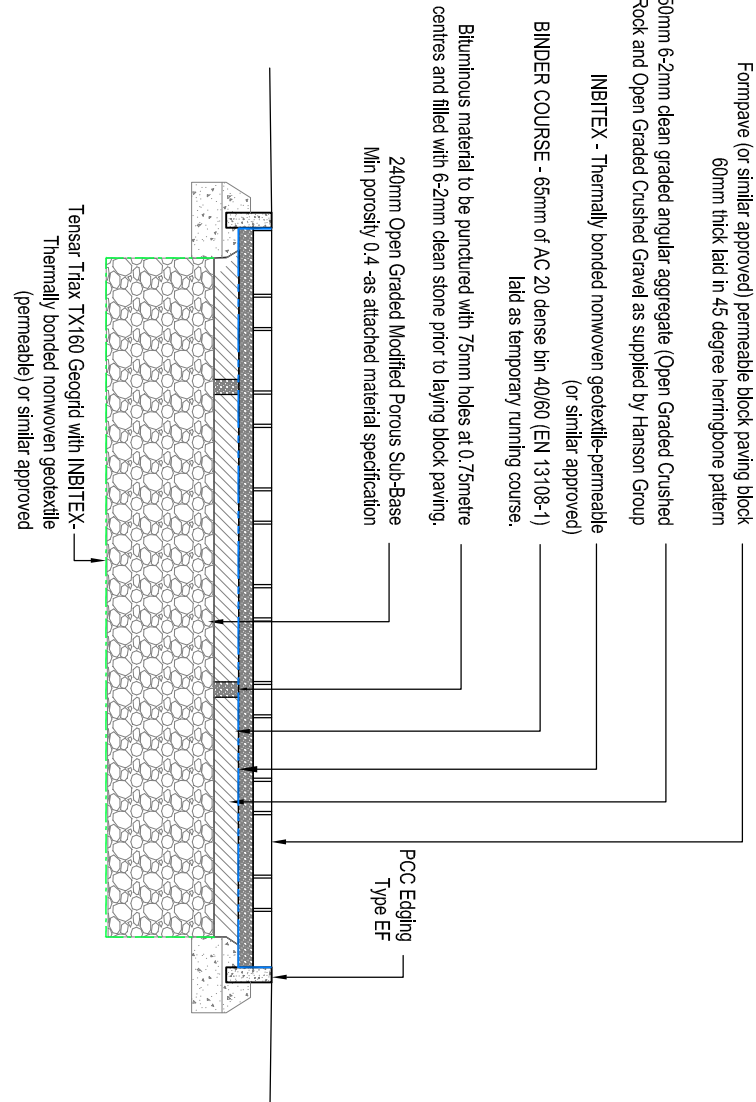

Kerb Details - Scale 1:10

Drawing Title			
Engineering Details			
Standard Construction Details			
Drawn	Checked	Issue Size	Date
YKH	1:25	A1	08/20
10/18	1:25	1A	10/18
KNC1822		501-01	A

	KAZYS NARBUTAS CONSULTING	
	Civil Engineering Consultant	
	Unit 15, Parkway Court, Trowers Lane, Elm Wilton, Basingstoke, Hants. SO11 4D7	
	Telephone: 01256 350000, Mobile: 07539 666666	

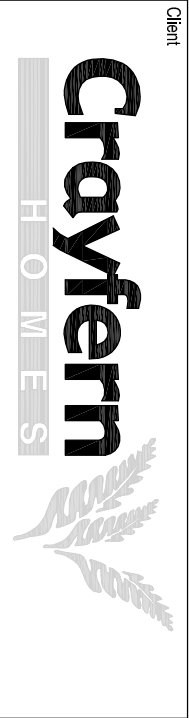	
Client	

Project	ARUNDEL ROAD FONTWELL
---------	-----------------------

Drawing Status	
Rev.	Date
A	28.09.20 FRS Issue
PRELIMINARY FOR TENDER	
KNC	