




from
**Southern
Water**

Planning and Development Services
Arun District Council
Arun Civic Centre
Maltravers Road
Littlehampton
West Sussex
BN17 5LF

Your ref
WA/72/20/DOC

Our ref
PLAN-0378044

Date
18/03/2021

 

Dear Sir/Madam,

Proposal: Approval of details reserved by condition imposed under ref WA/63/19/PL relating to Condition Nos 3 - materials & finishes, 5 - foul & surface water sewerage disposal, 6 - surface water drainage, 7 - maintenance & management of surface water drainage and 16 - Construction Management Plan.

Site: WA/72/20/DOC: - Land South of Arundel Road, Walberton, BN180QP.

Thank you for your letter dated 23/02/2021.

Southern Water shall have no objections to discharge condition 05 relating to foul drainage.

The Council's technical staff and the relevant authority for land drainage consent should be consulted regarding condition 5, 6 and 7 for surface water drainage.

Southern Water have no comments to make with regards to other conditions.

For further advice, please contact Southern Water, Southern House, Yeoman Road, Worthing, West Sussex, BN13 3NX

Website or by email at:

Yours faithfully,




Joff Edevane
Growth Planning Lead
Business Channels

Southern Water, Southern House, Yeoman Road, Worthing, West Sussex, BN13 3NX
southernwater.co.uk

Southern Water Services Ltd, Registered Office: Southern House, Yeoman Road, Worthing, West Sussex, BN13 3NX Registered in England No. 2366670

SOUTHERN WATER

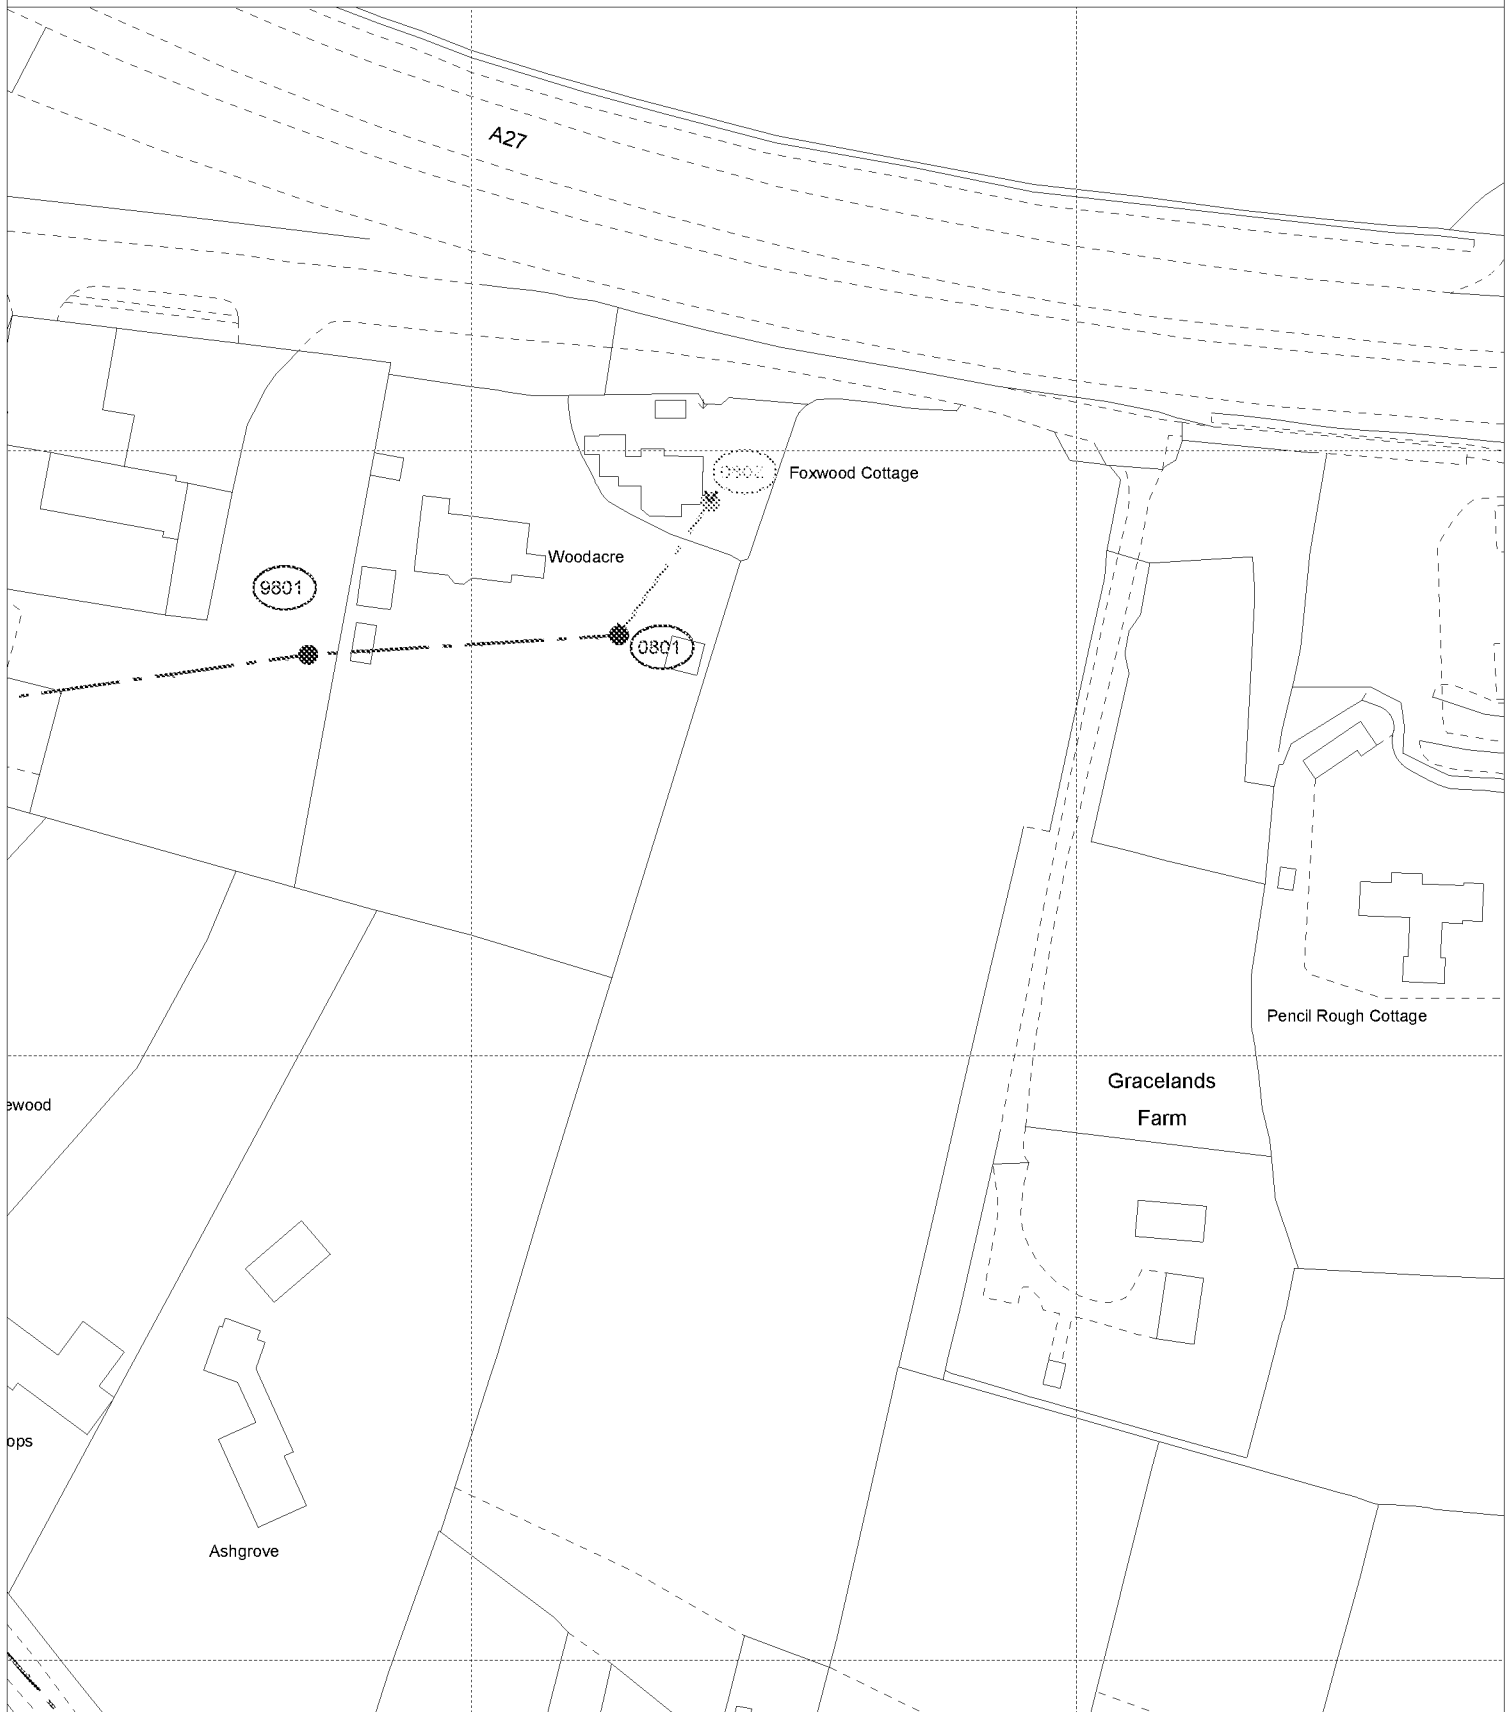

The positions of pipes shown on this plan are believed to be correct, but Southern Water Services Ltd accept no responsibility in the event of inaccuracy. The actual positions should be determined on site.

Based upon Ordnance Survey Digital Data with the permission of the controller of H.M.S.O. Crown Copyright Reserved Licence No. WU 298530

O.S. REF: SU9606NW

Scale: 1:1250

Screen Print

WARNING: BAC pipes are constructed of Bonded Asbestos Cement

WARNING: Unknown (UNK) materials may include Bonded Asbestos Cement

ARUN DISTRICT COUNCIL WA/72/20/DOC



Printed By: rudraps

Date: 18-3-2021

Southern Water MapGuide Browser

Requested By: