

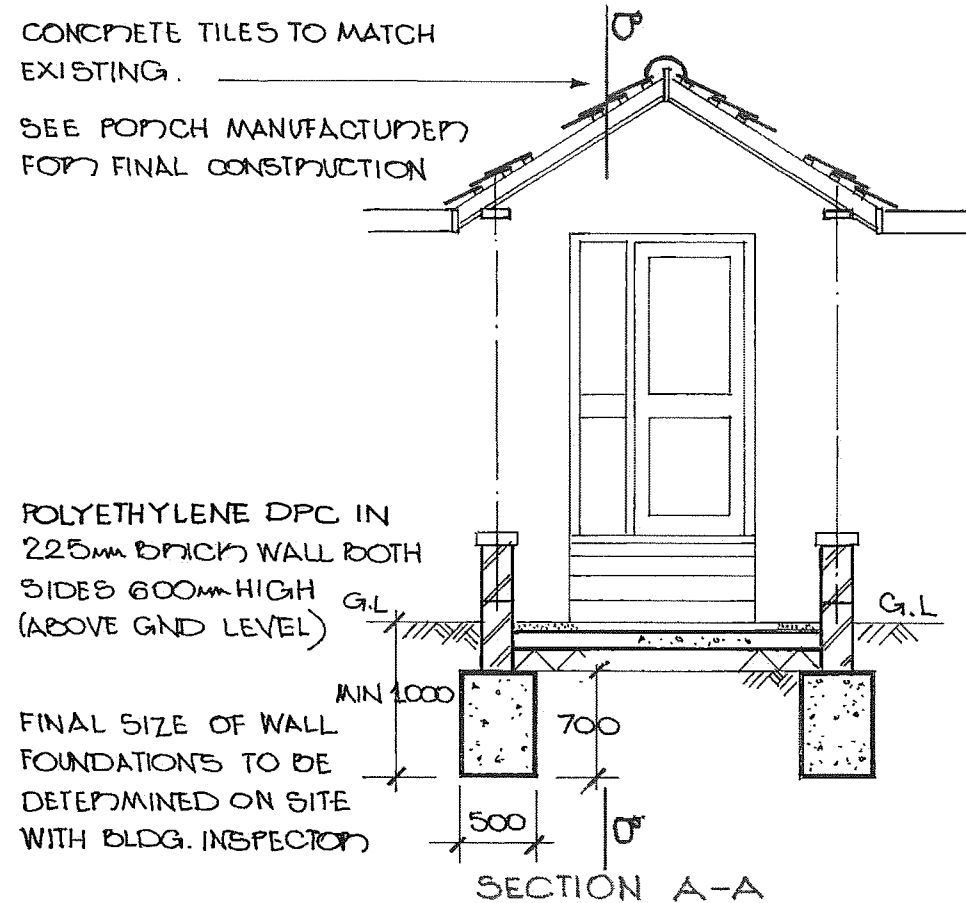


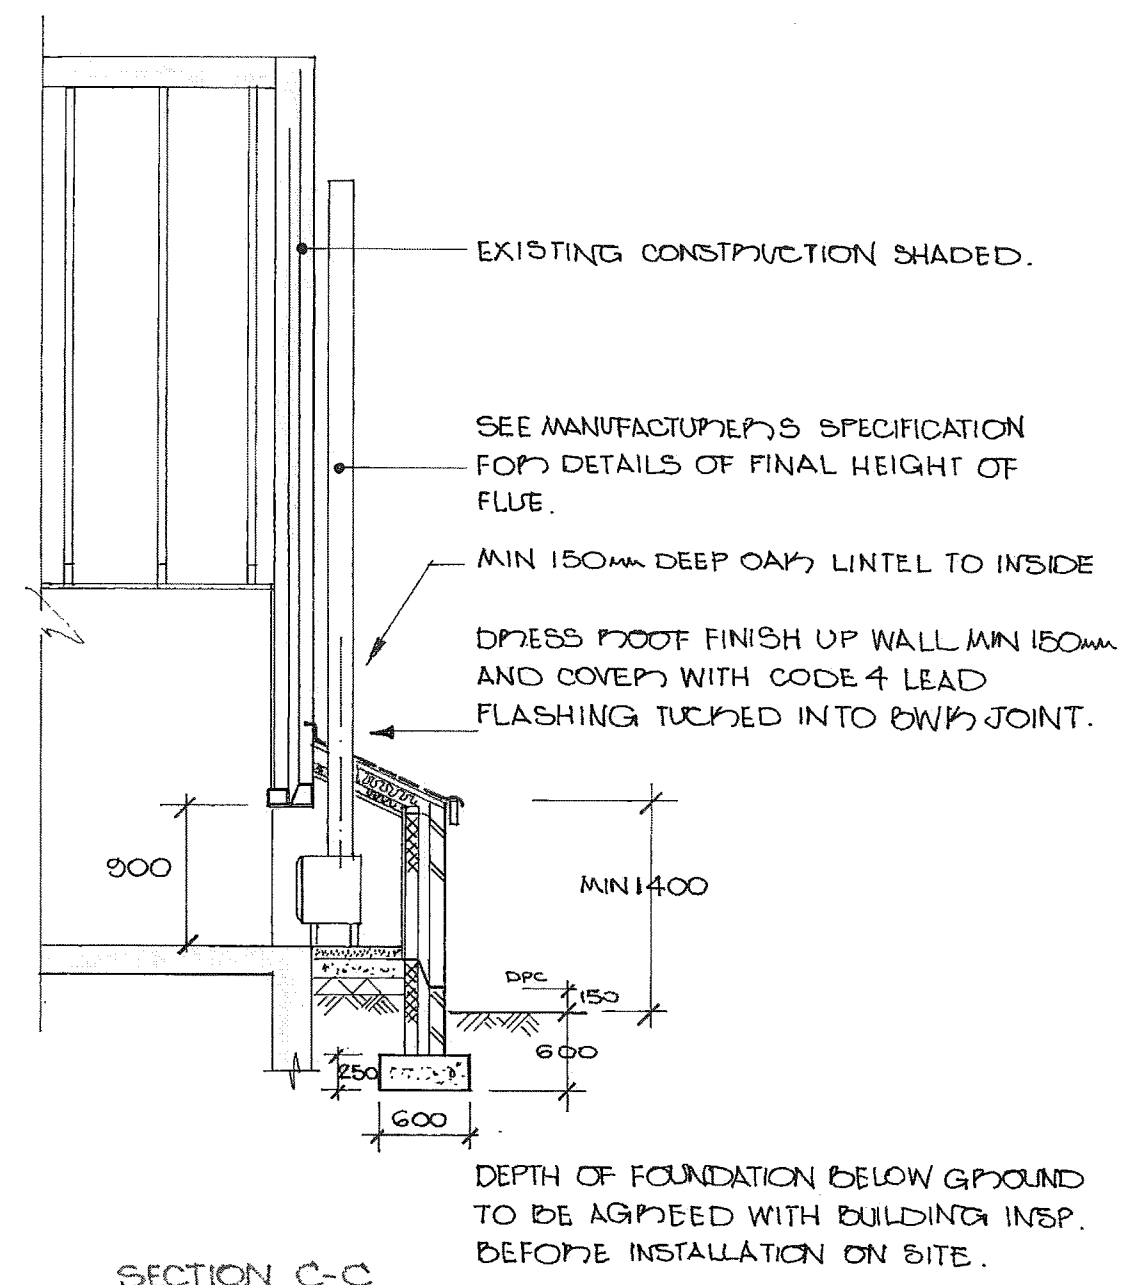

FLOOR FINISH (PAVINGS OR EQUIV)
ON MIN 100mm CONCRETE SLAB
ON MIN 100mm HARDCORE WITH
SAND BLINDING.

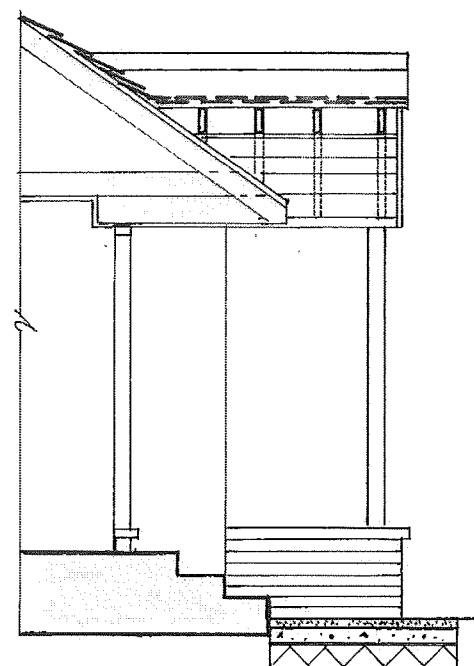

2 PARSONS WALK WALBERTON BN18 0PA
FRONT PORCH AND ENCLOSURE FOR WOOD BURNER
DRAWING No MK/1819/900/7
SECTIONS A-A, B-B and C-C
DATE JULY 2010 SCALE 1:50