




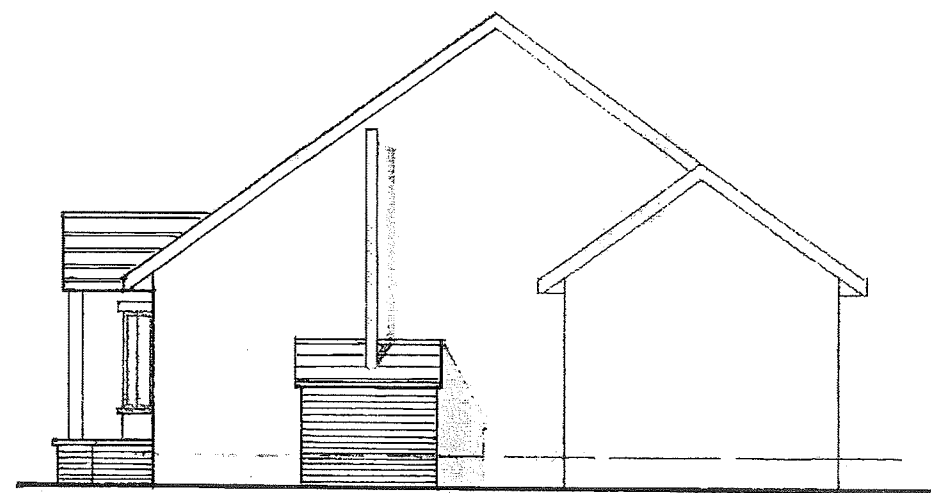

PROPOSED SIDE

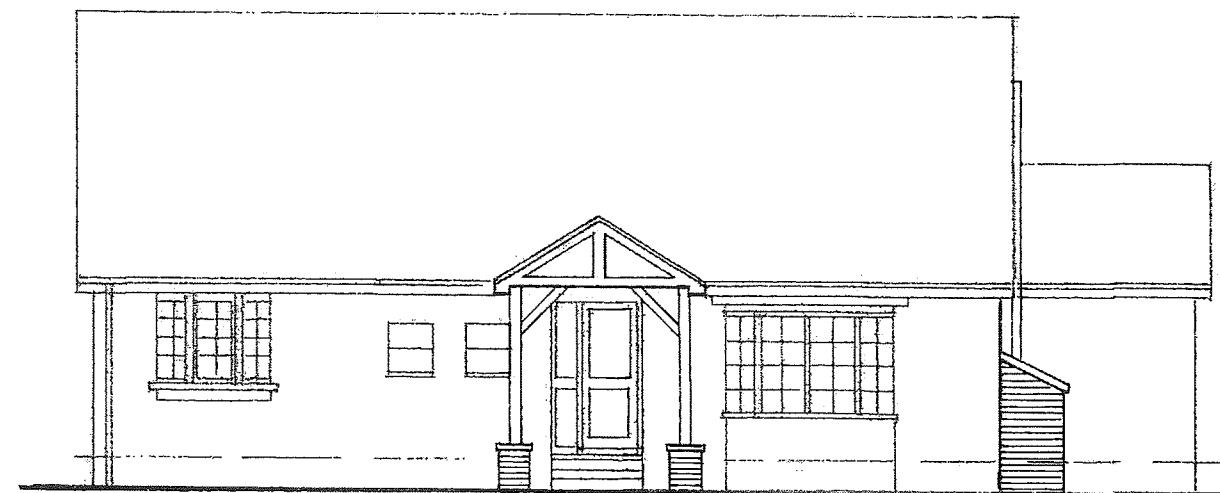

PROPOSED FRONT

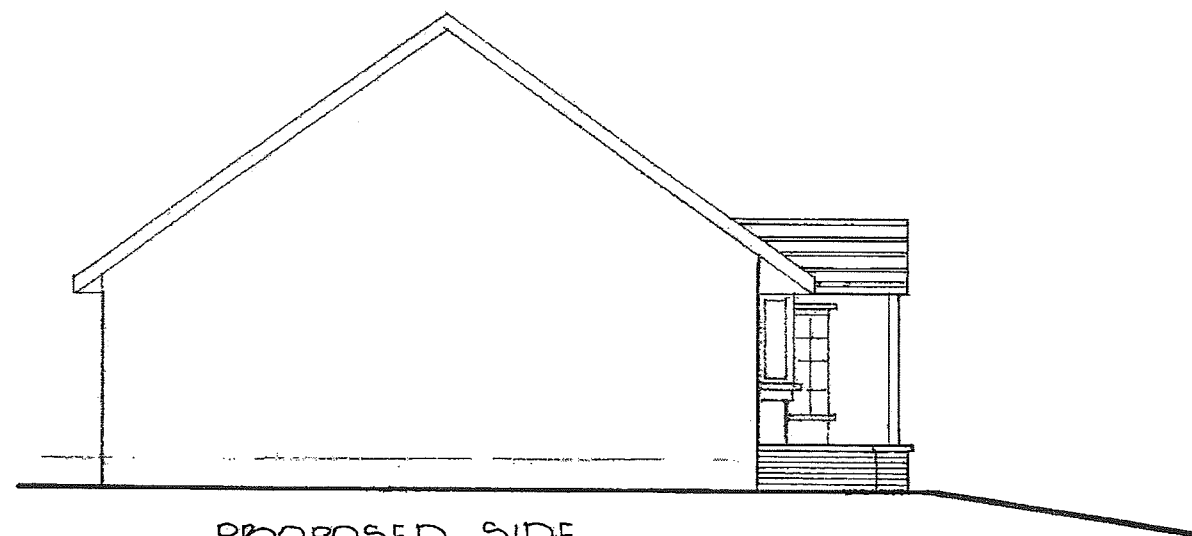

PROPOSED SIDE

1:50 0-3m
1:100 0-6m

2 PARSONS WALK WALBERTON BN18 0PA
FRONT PORCH AND ENCLOSURE FOR WOOD BURNER
DRAWING No MK/1819/900/2
PROPOSED ELEVATIONS
DATE JULY 2010 SCALE 1:100