



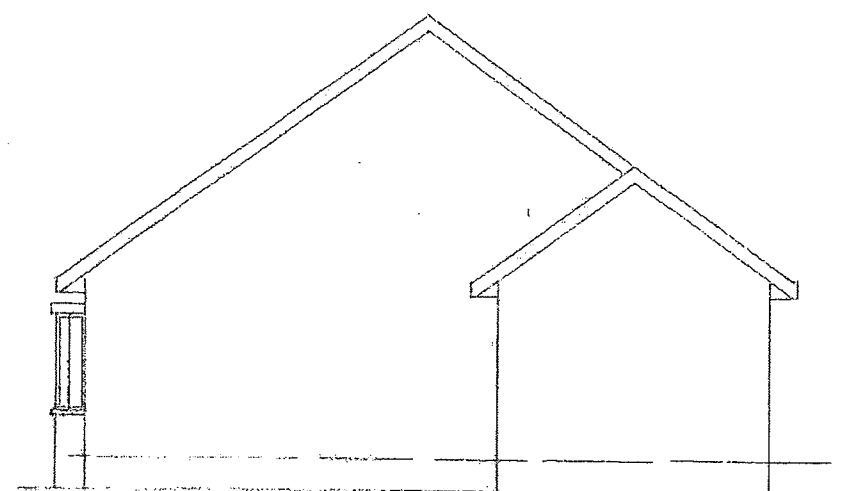


EXISTING SIDE



EXISTING FRONT

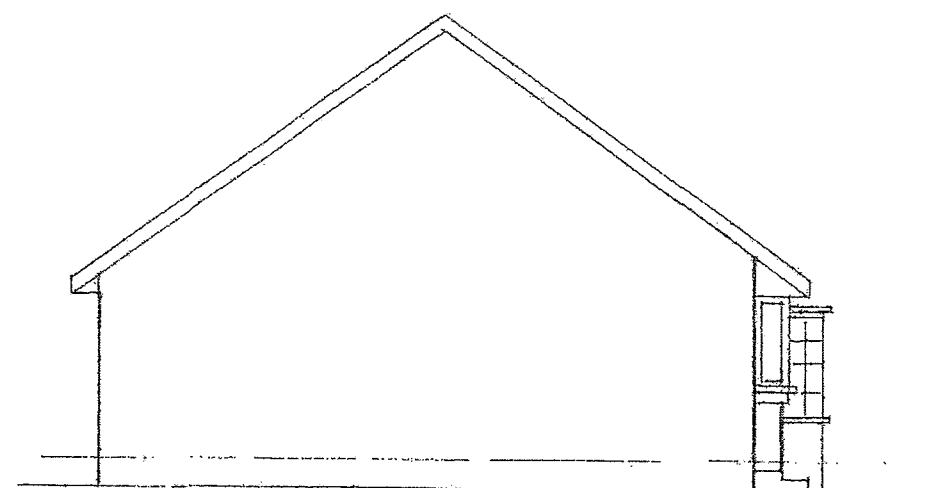

EXISTING SIDE

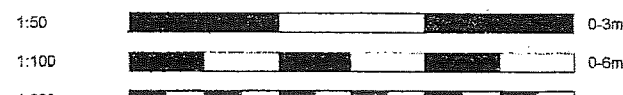

2 PARSONS WALK WALBERTON BN18 0PA
FRONT PORCH AND ENCLOSURE FOR WOOD BURNER
DRAWING No MK/1819/900/1
EXISTING ELEVATIONS
DATE MAY 2019 SCALE 1:100