




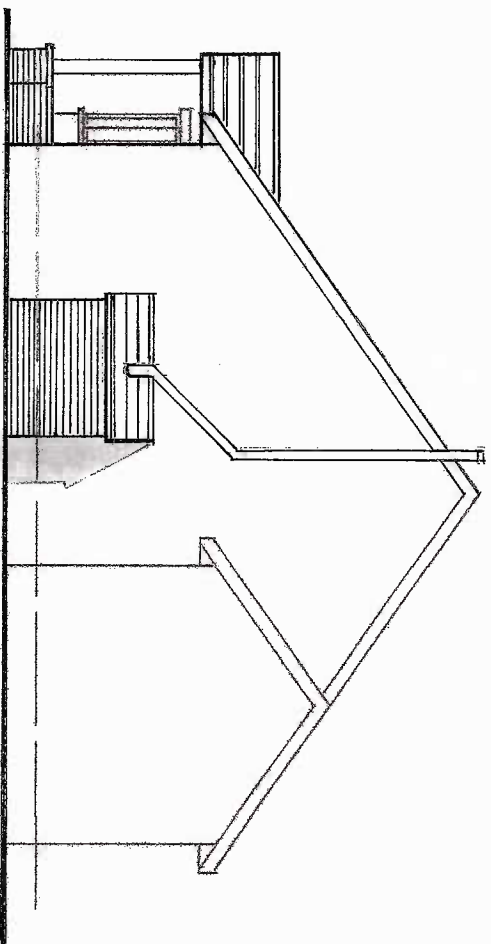

PROPOSED SIDE

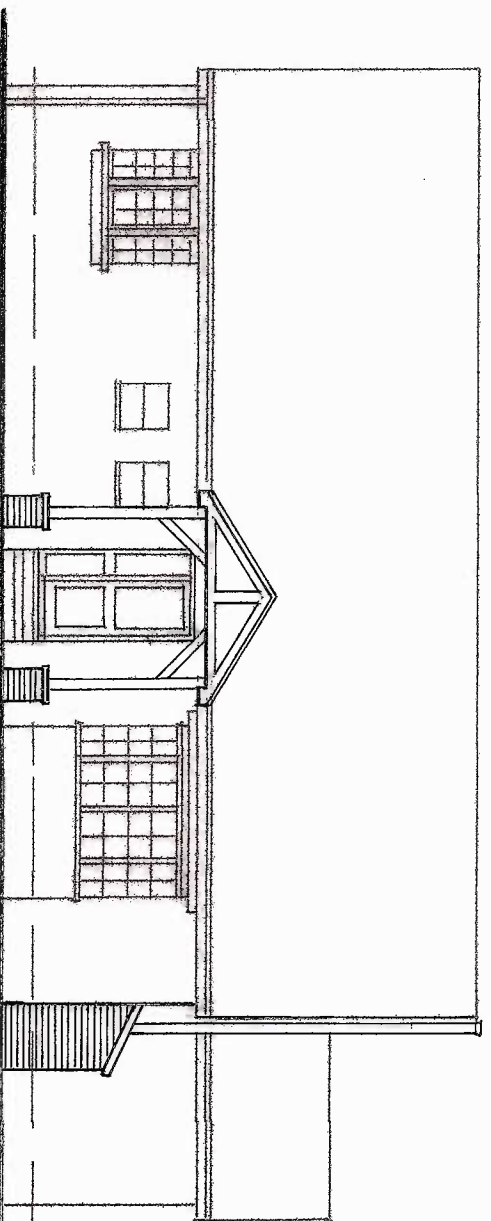

PROPOSED FRONT

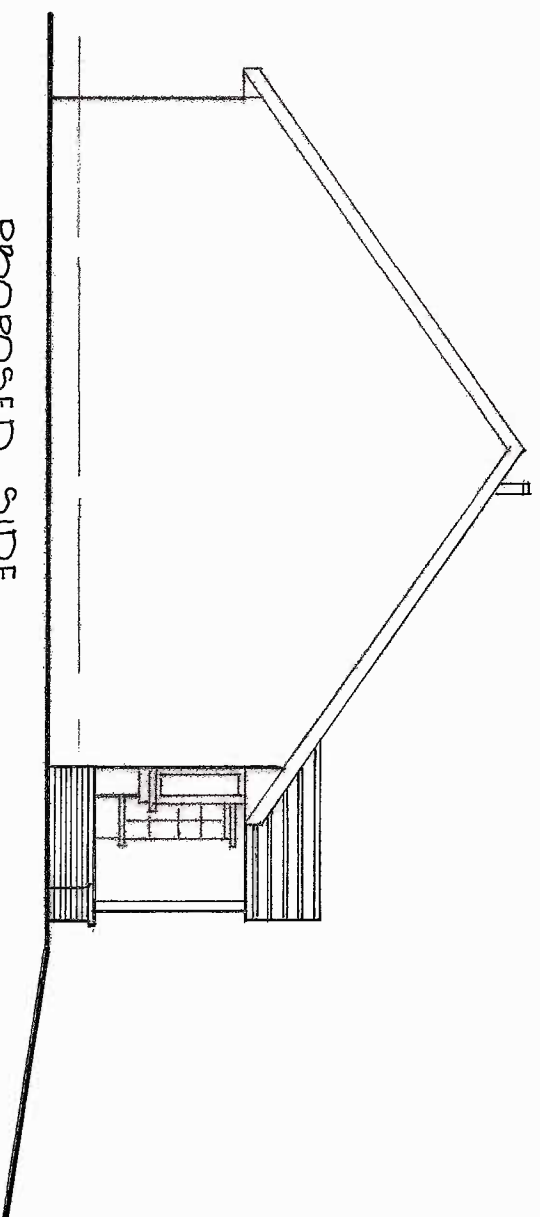

PROPOSED SIDE



REV B SEPT 18 FLUE REROUTED
REV A SEPT 18 FLUE EXTENDED IN HEIGHT

2 PARSONS WALK WALBERTON BN18 0PA

FRONT PORCH AND ENCLOSURE FOR WOOD BURNER

DRAWING NO MK/1819/900/2 REV X B

PROPOSED ELEVATIONS

DATE JULY 2018 SCALE 1:100