



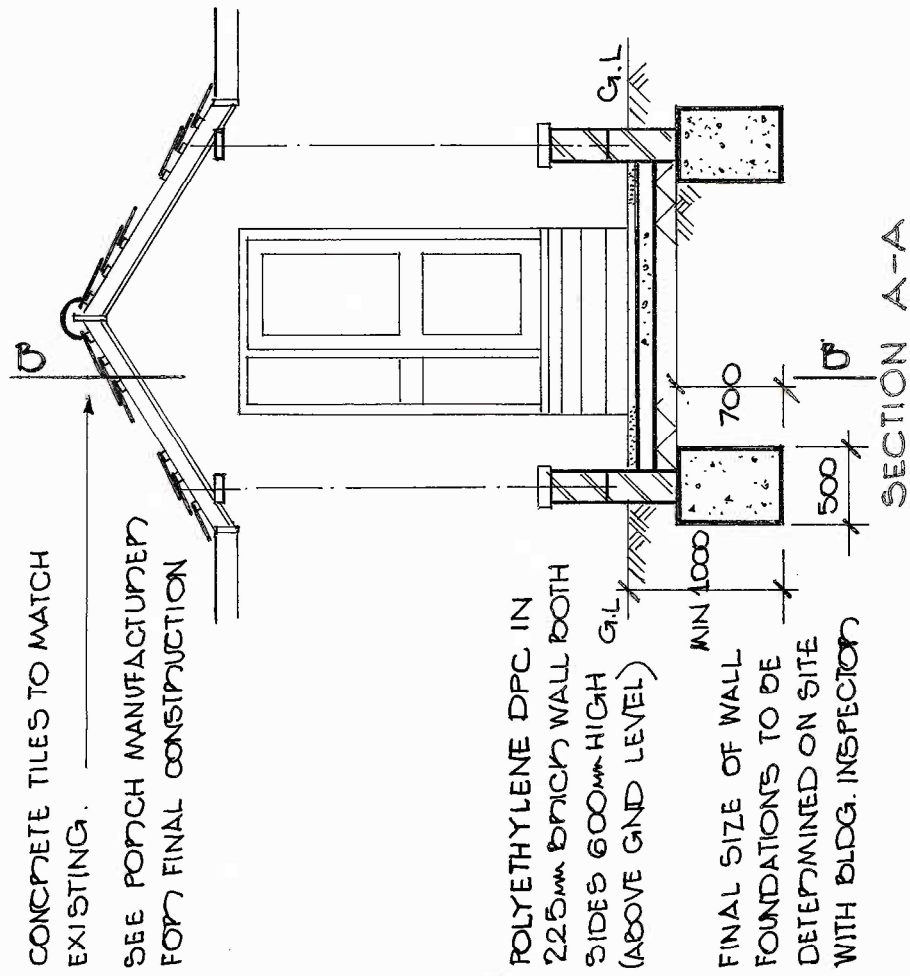


FLOOR FINISH (PAVINGS OR EQUIV)
ON MIN 100mm CONCRETE SLAB
ON MIN 100mm HARDDOPE WITH
SAND BLINDING.

SECTION A-A

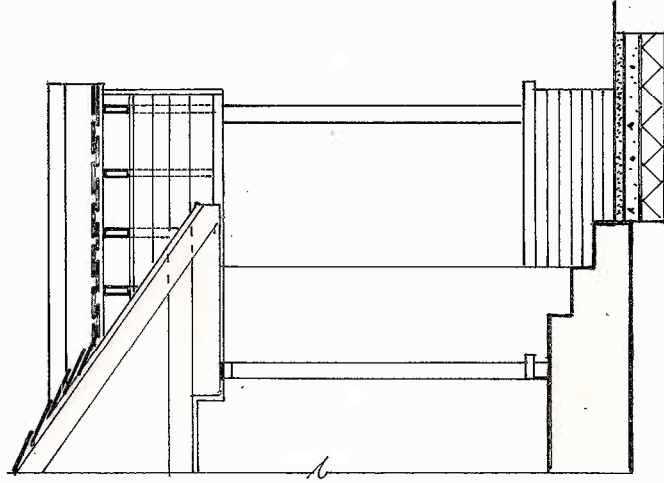

SECTION B-B

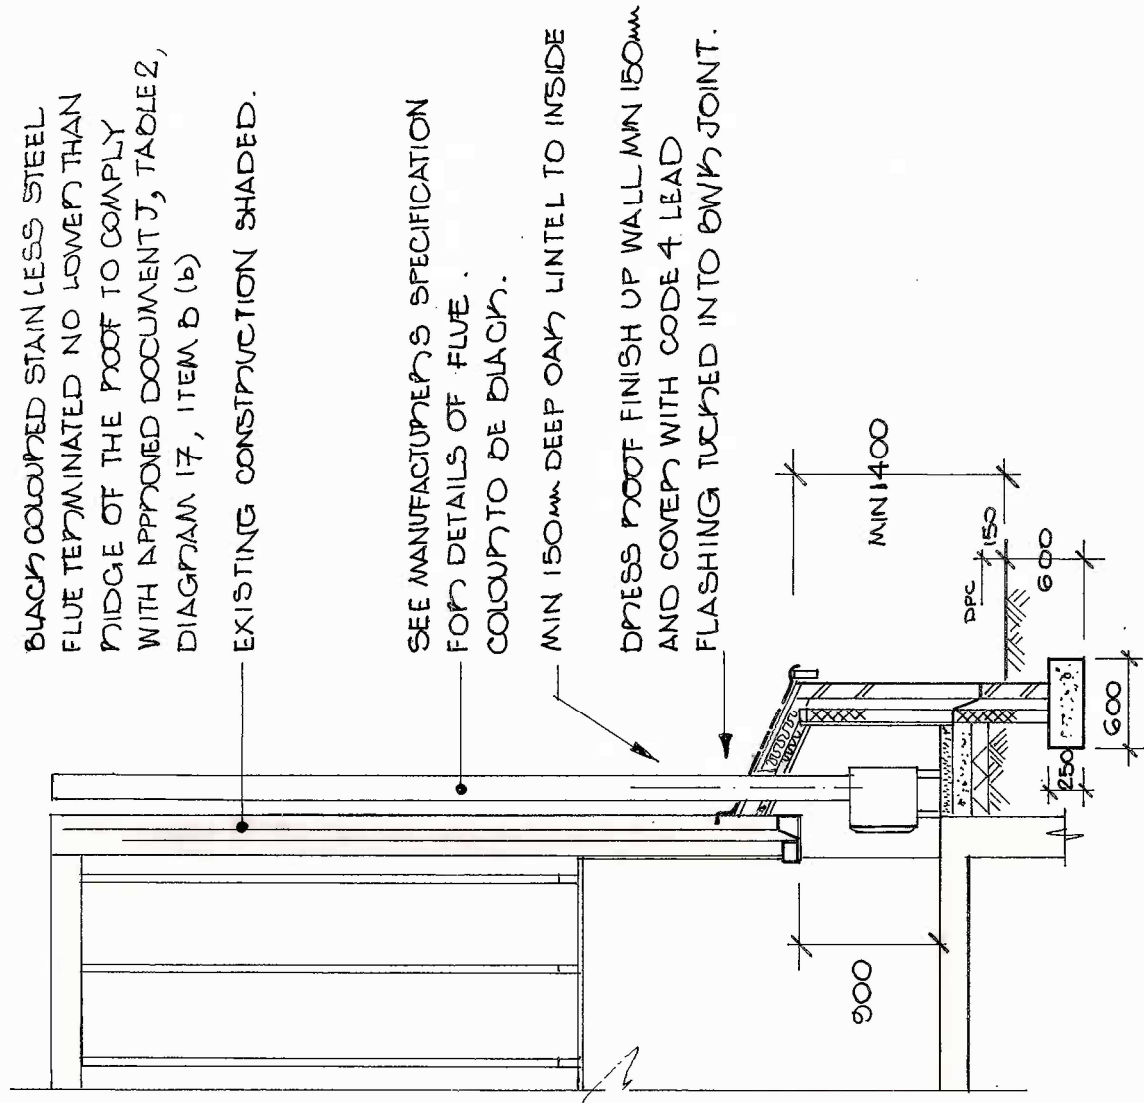

DEPTH OF FOUNDATION BELOW GROUND
TO BE AGREED WITH BUILDING INSP.
BEFORE INSTALLATION ON SITE.

SECTION C-C

REV A SEPT 2018 FLUE EXTENDED IN HEIGHT. NOTES
REVISED AND ADDED.

2 PARSONS WALK WALBERTON BN18 0PA

FRONT PORCH AND ENCLOSURE FOR WOOD BURNER

DRAWING No MK/1819/90077 REV A

SECTIONS A-A, B-B and C-C

DATE JULY 2018 SCALE 1:50

