


PROPOSED HOUSE 1

plans & elevations

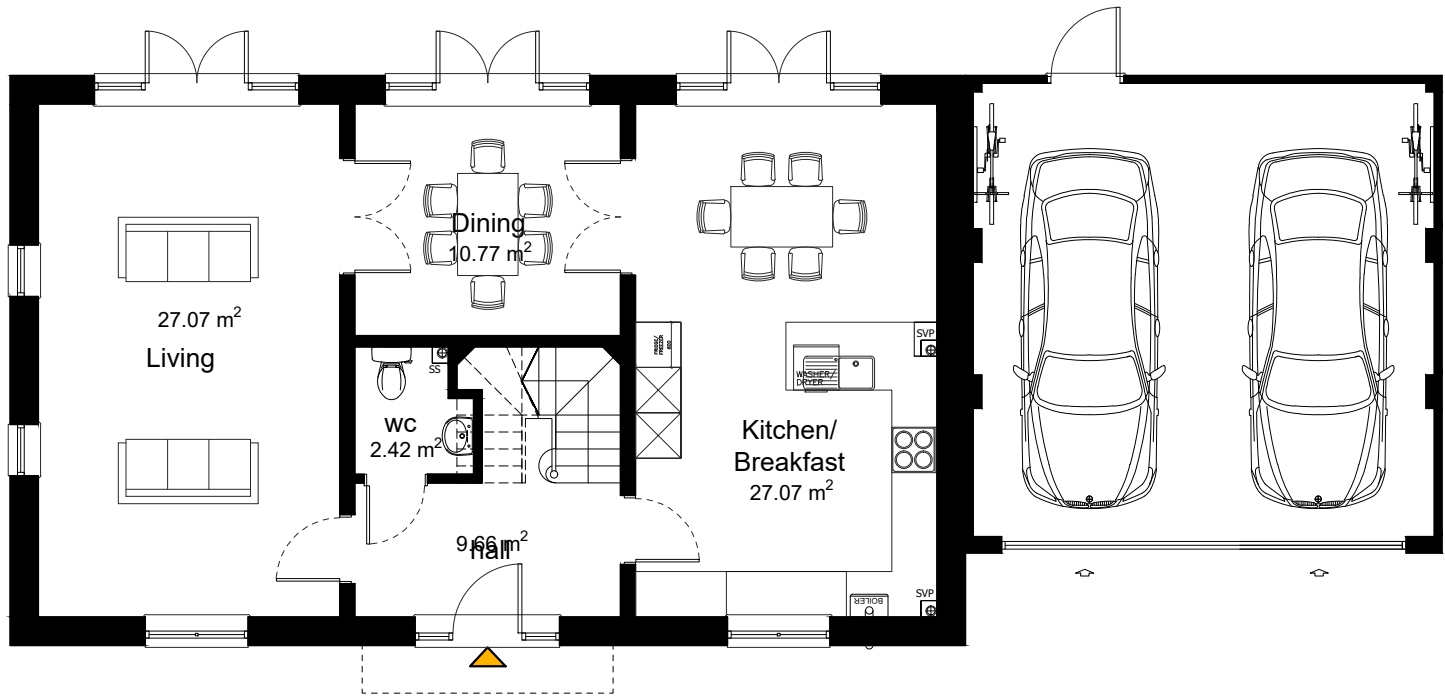


GROUND
plan



FRONT / SOUTH EAST
elevation




SIDE / SOUTH WEST
elevation

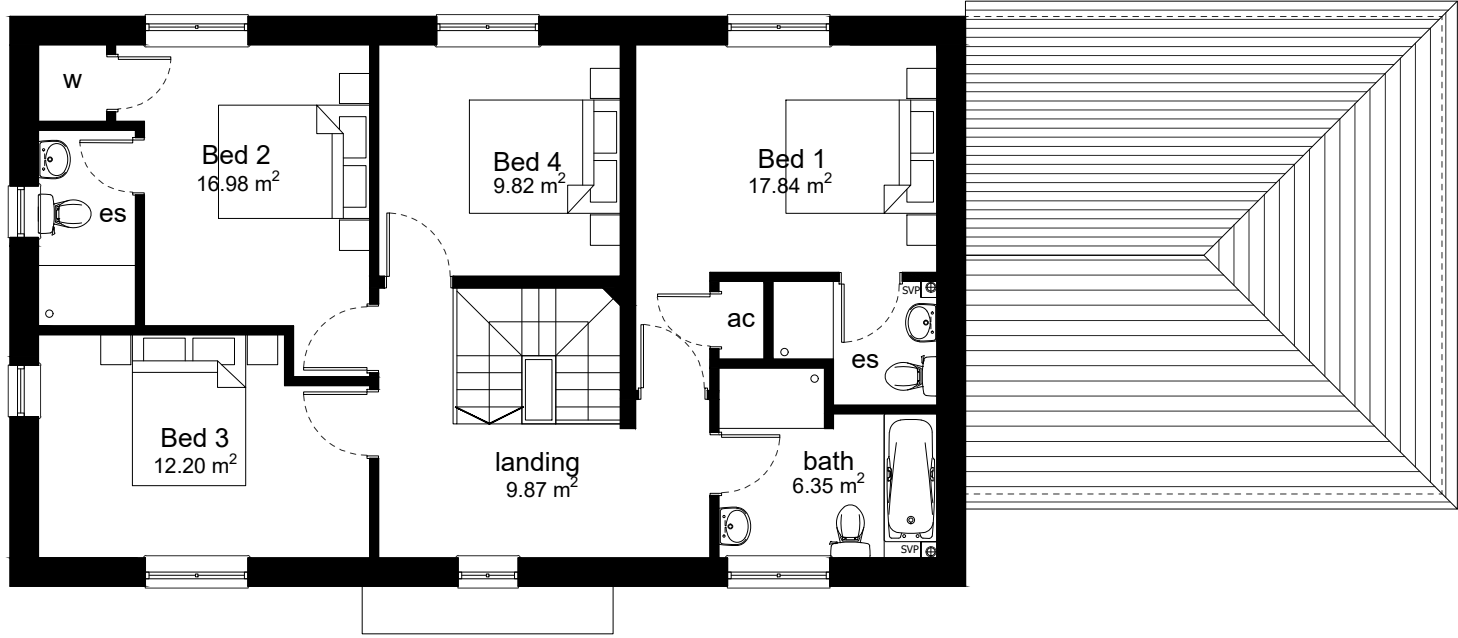

FIRST
plan



REAR / NORTH WEST
elevation

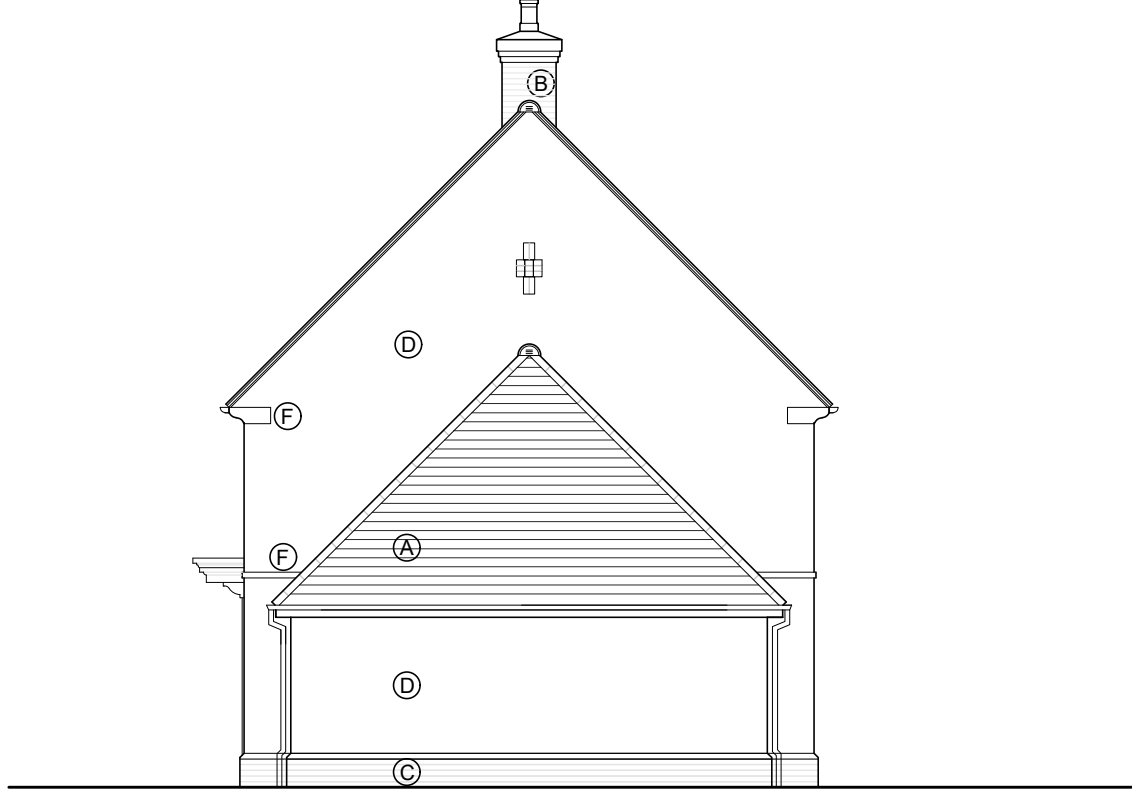

SIDE / NORTH EAST
elevation



ROOF
plan

SCHEDULE OF EXTERNAL MATERIALS

Roof	A	Plain clay tiles
Walls	B	Multi red brick to main wall
	C	Contrast red stock brick details, to include:
		- sills
		- quoins
		- arches
		- plinth
	D	White Render
	E	Plain clay tile hanging,
		with club/diamond feature
		(where indicated)
Dressings	F	Recon stone details , including:
		- stone sill
		- kneeler
		- string course
Windows		White painted timber sash
		Casement windows

Rev.	Revision Note/Purpose of Issue	Drw By	Date	Chk By	Date
X	A - Approved				
X	B - Approved with comments				
X	C - Do not use				

Client	Driftstone Homes Ltd				
Job title	Development at Sunny Corner, Copese Lane, Walberton, West Sussex, BN18 0QH				
Drawing title	Plot 1 --: Plans & Elevations				
Drawn KP	Date 06.07.17	Checked	Date	Scale at A1 1:100	
Job No. 17-025	Drawing No. SCR-MHA-00-XX-DR-A-	Rev.			P7
Purpose of Issue					