




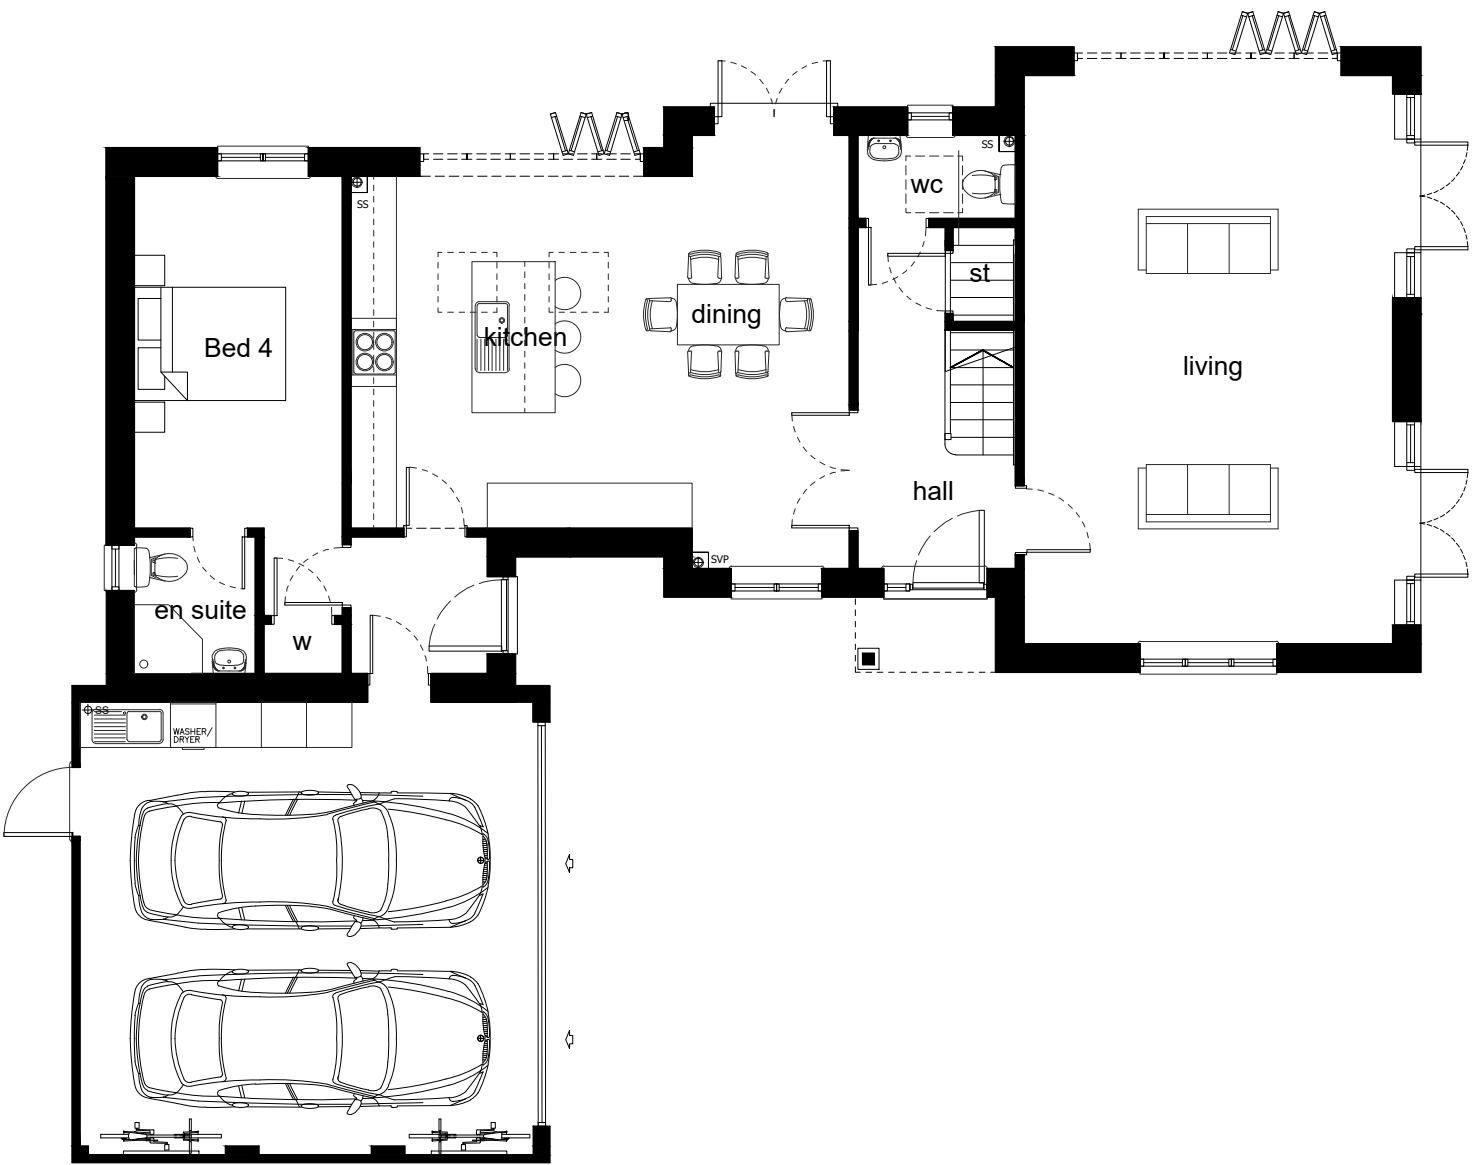

GROUND
plan

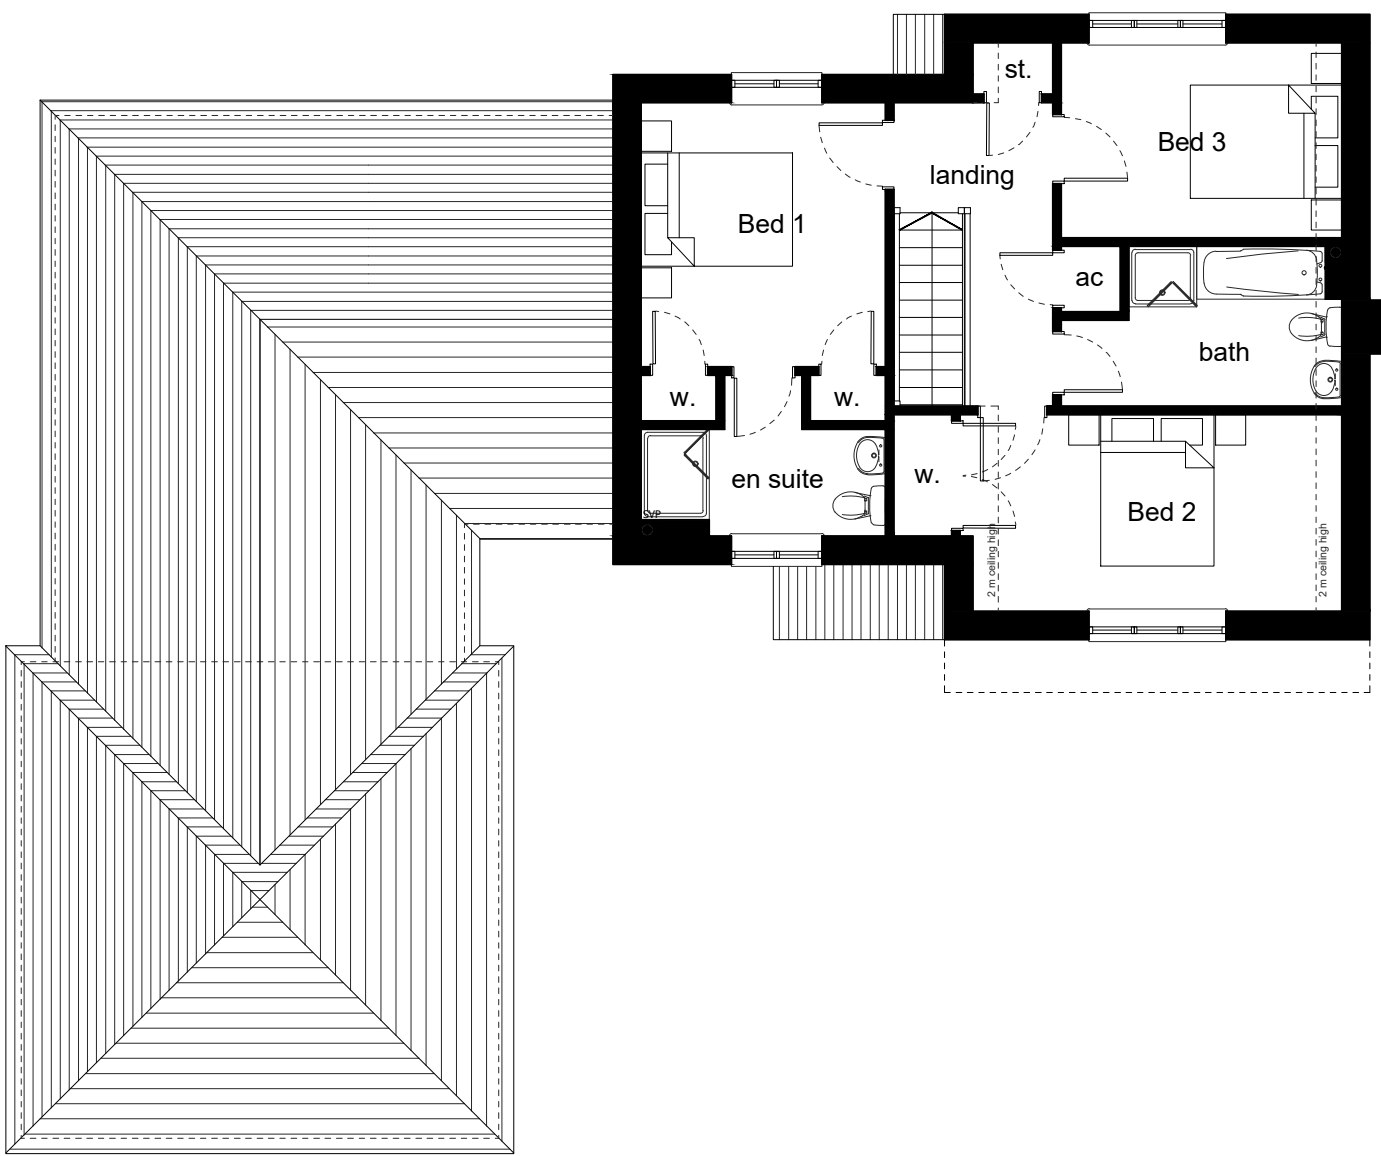

FIRST
plan

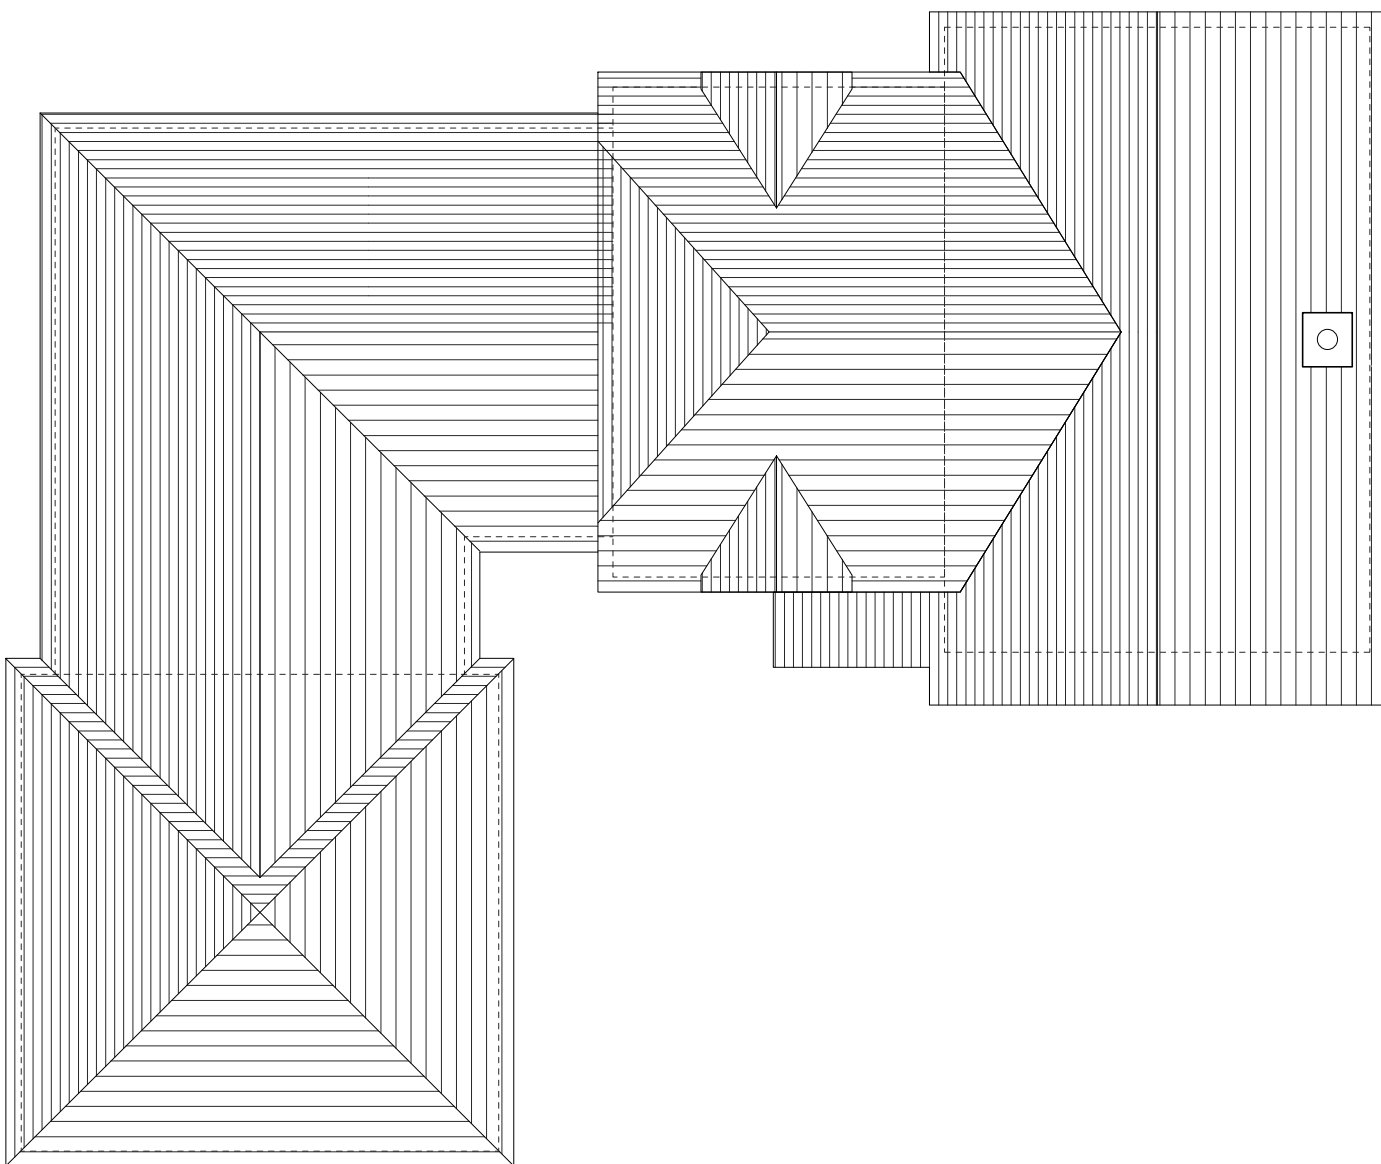

ROOF
plan

PROPOSED HOUSE 6

plans & elevations




1 FRONT - WEST
elevation



2 FRONT - WEST
sectional elevation



3 REAR - EAST
elevation

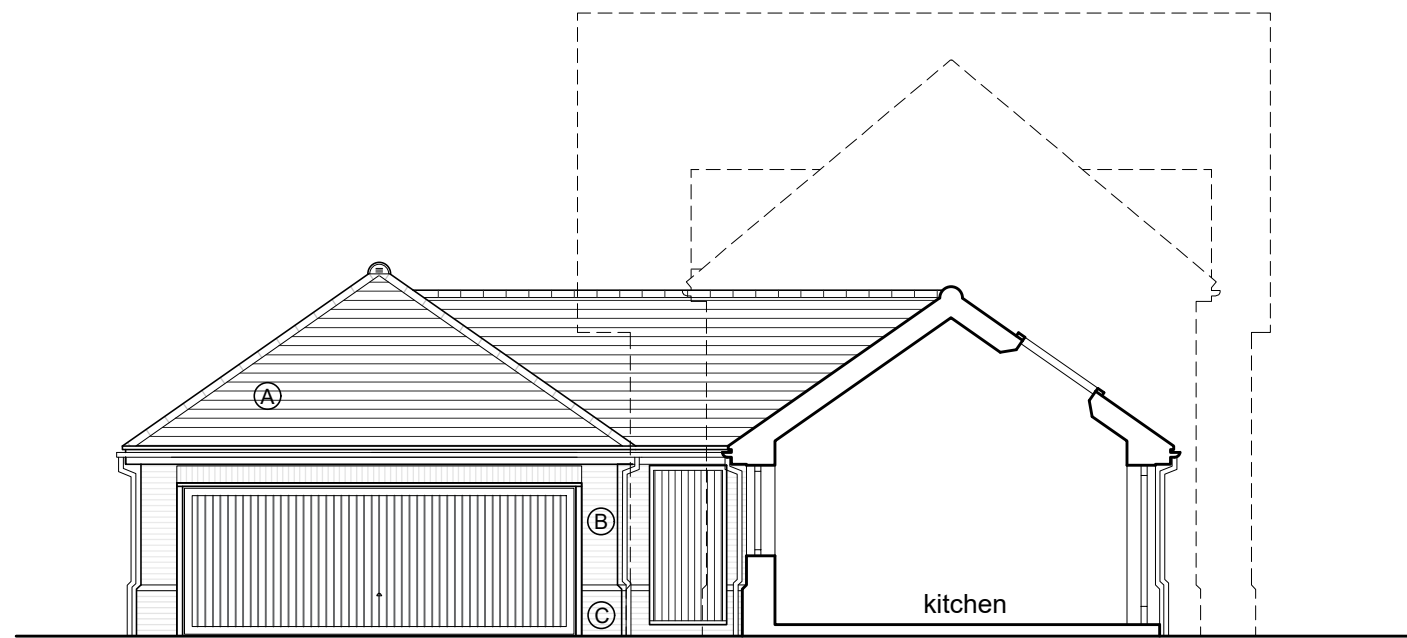

4 SIDE - SOUTH
sectional elevation



5 SIDE - SOUTH
elevation



6 REAR - NORTH
elevation

SCHEDULE OF EXTERNAL MATERIALS

Roof	A	Plain clay tiles
Walls	B	Multi red brick to main wall
	C	Contrast red stock brick details, to include:
		- sills
		- quoins
		- arches
		- plinth
	D	White Render
	E	Plain clay tile hanging,
		with club/diamond feature
		(where indicated)
Dressings	F	Recon stone details , including
		- stone sill
		- kneeler
		- string course
Windows		White painted timber sash
		Casement windows

Rev.	Revision Note/Purpose of Issue	Drawn By	Date	Chk By	Date
X	A - Approved				
X	B - Approved with comments				
X	C - Do not use				

Client

Driftstone Homes Ltd

Job title

Development at Sunny Corner,
Copese Lane, Walberton,
West Sussex, BN18 0QH

Drawing title

Plot 6
-:-
Plans & Elevations

Drawn	Date	Checked	Date	Scale at A1
KP	06.07.17			1:100
Job No.	Drawing No.			Rev.
17-025	SCR-MHA-00-XX-DR-A-	0014		P9
Purpose of issue				

PLANNING APPLICATION

Ground Floor 1 Bicentennial Building
Southern Gate 1 Chichester
West Sussex PO19 8EZ

T: 01243 774748
E: admin@mharchitects.co.uk
www.mharchitects.co.uk

Limited Company
Registered in England No. 0994233

mh
ARCHITECTS