
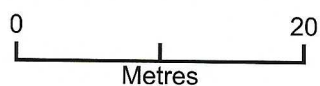


Retrospective treehouse

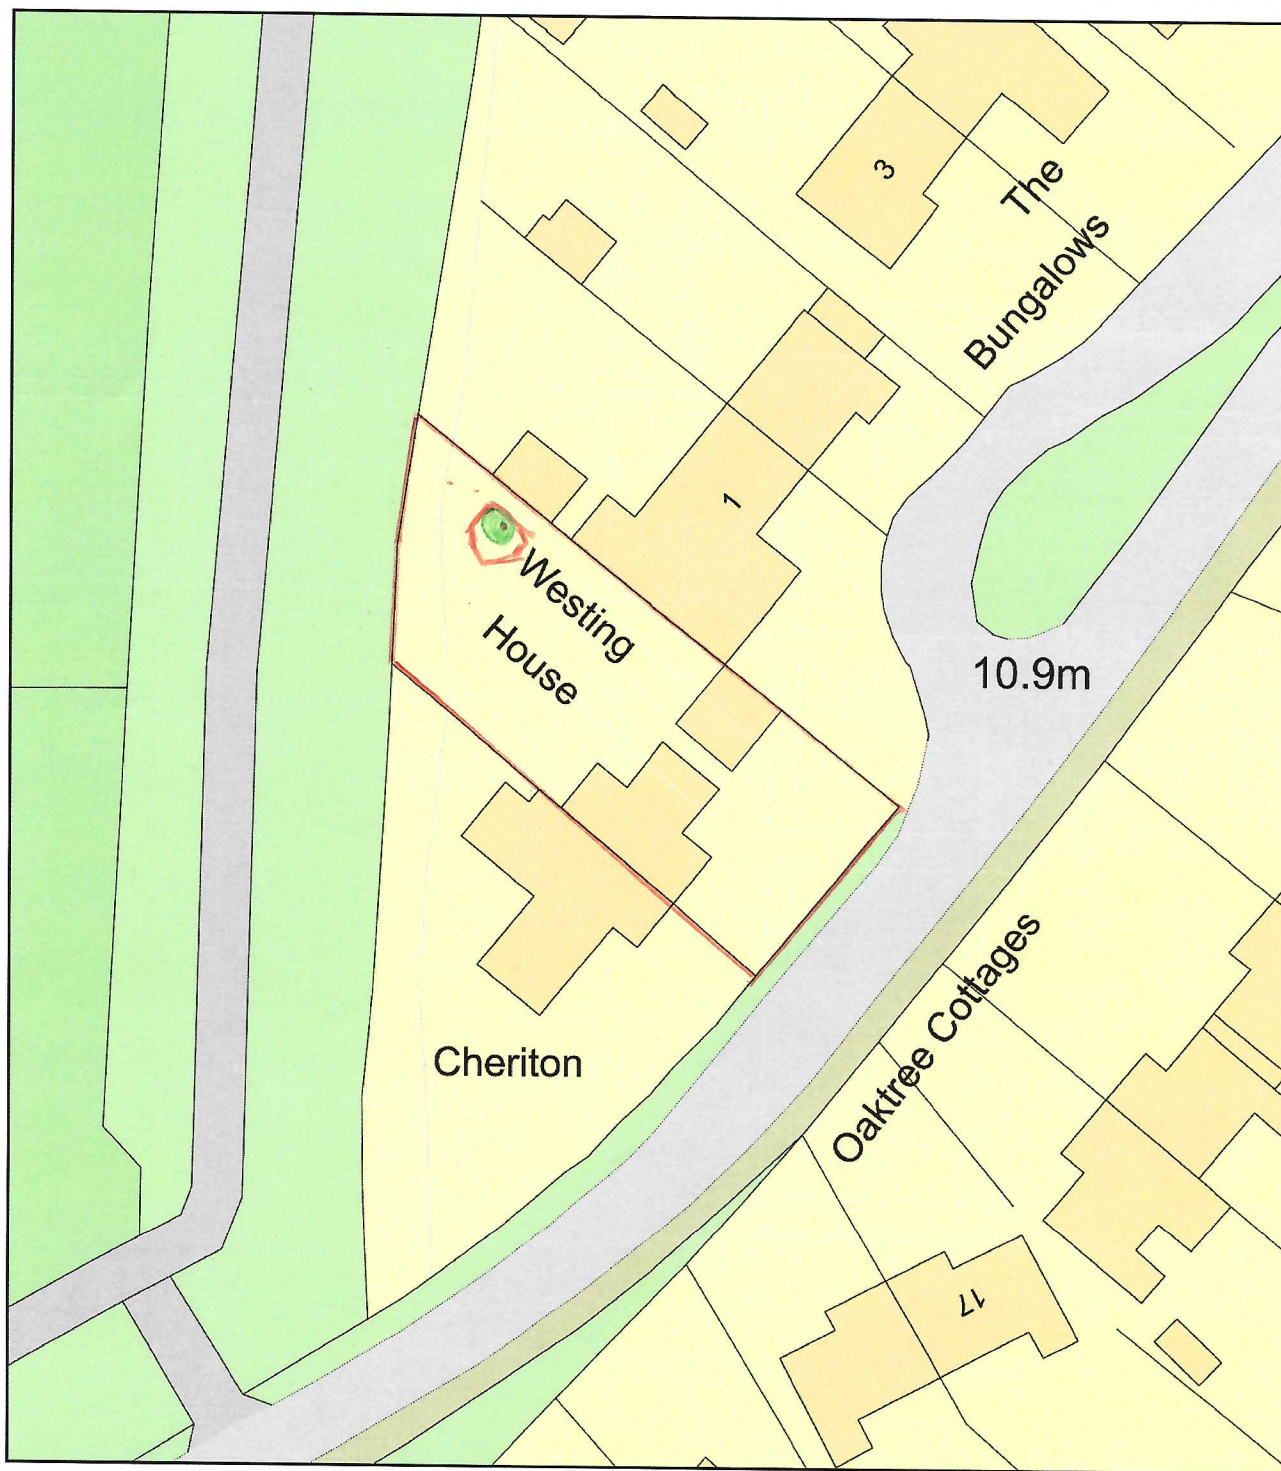

Plan Produced for: Miss Sharon Waggott

Date Produced: 28 Jul 2021

Plan Reference Number: TQRQM21209213611651

Scale: 1:500 @ A4