


Retrospective treehouse - Location Plan

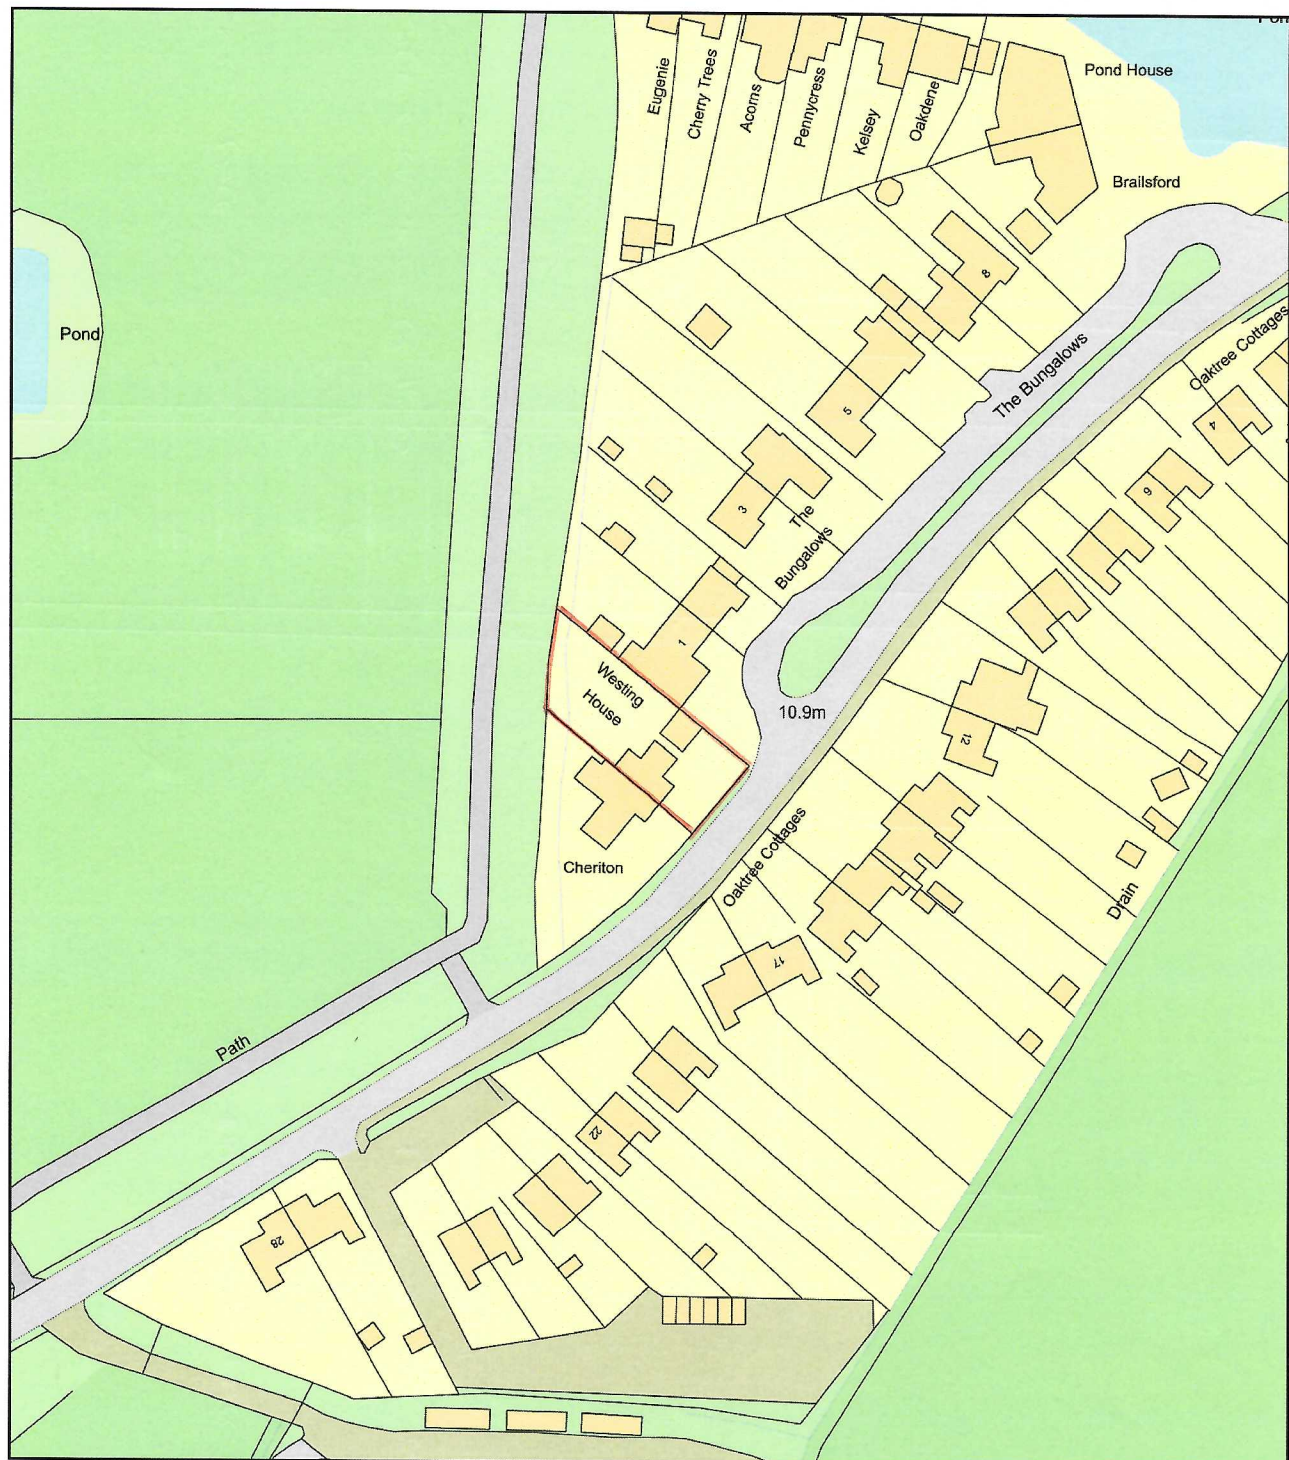

0 50
Metres



Plan Produced for: Miss Sharon Waggott

Date Produced: 28 Jul 2021

Plan Reference Number: TQRQM21209214129396

Scale: 1:1250 @ A4