

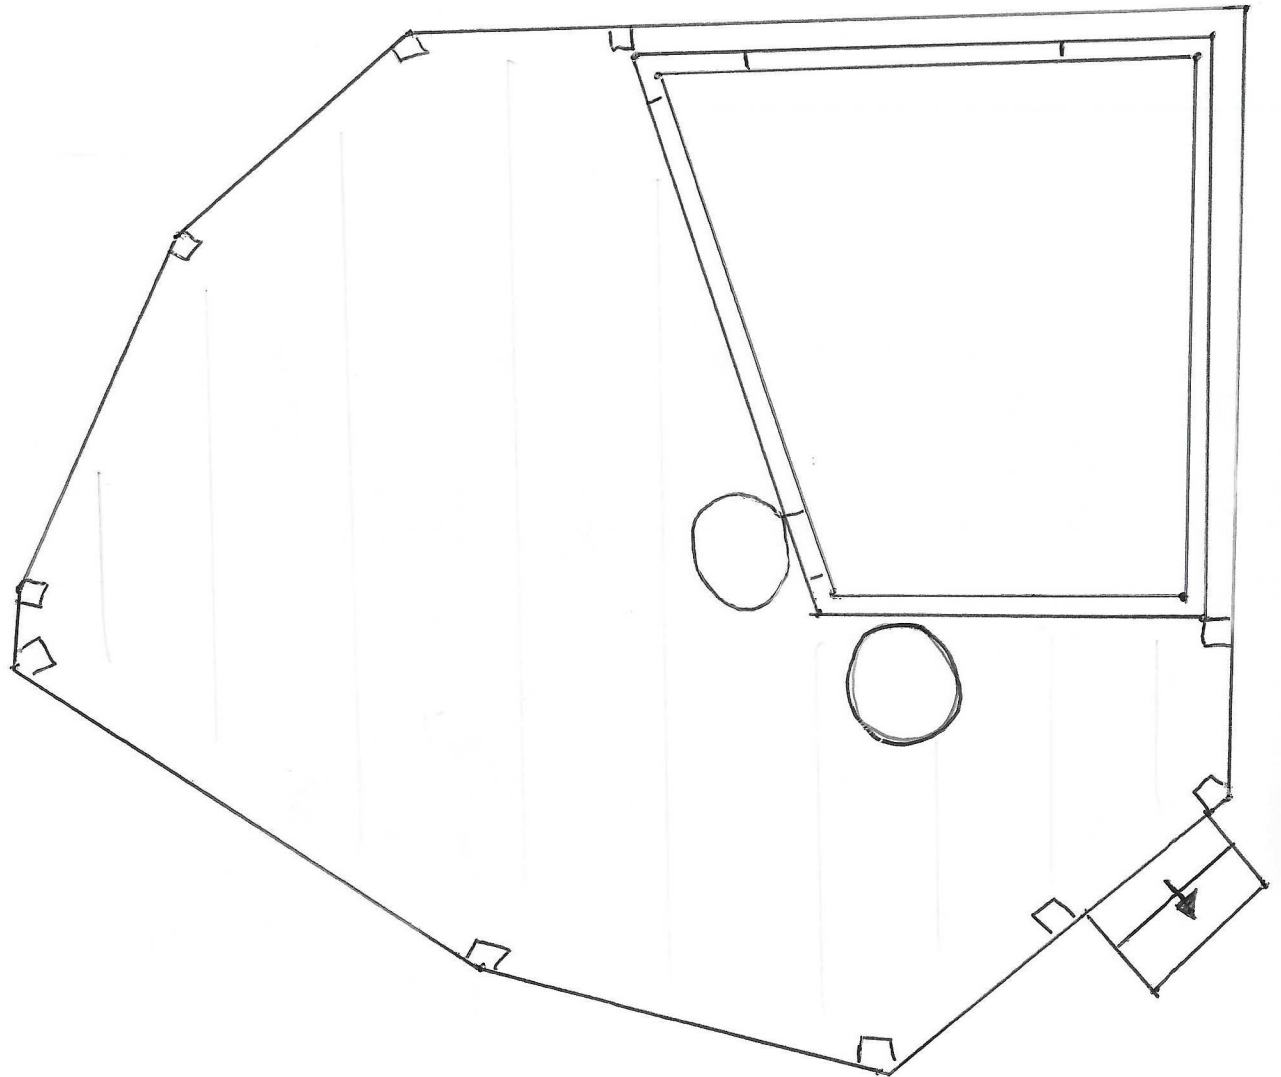



EXISTING FLOORPLAN @ 1:20.

REF 1

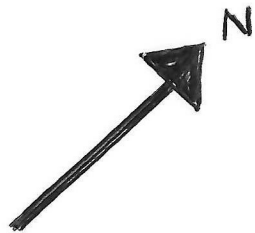


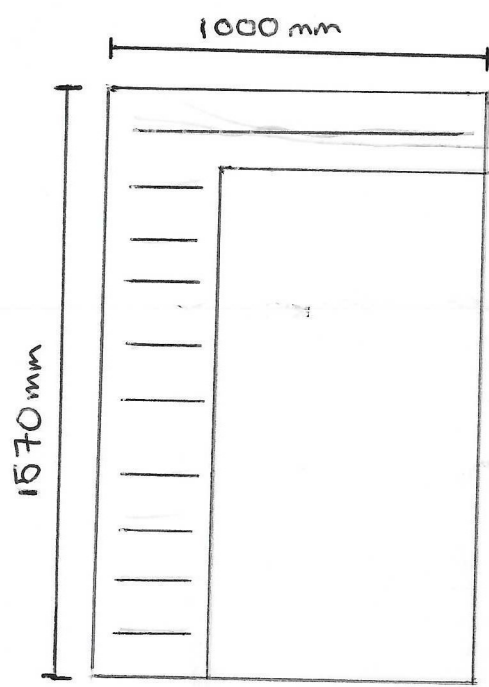


D-D

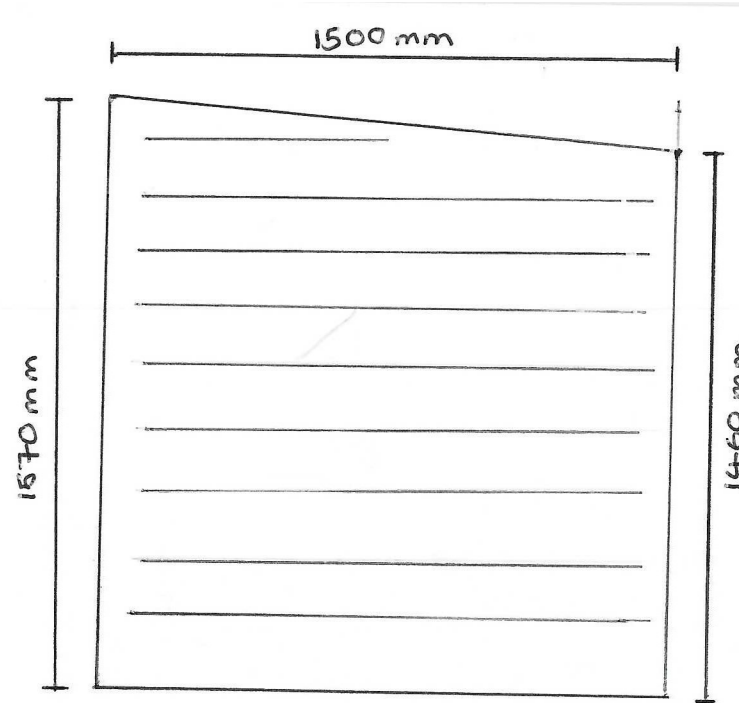

C-C

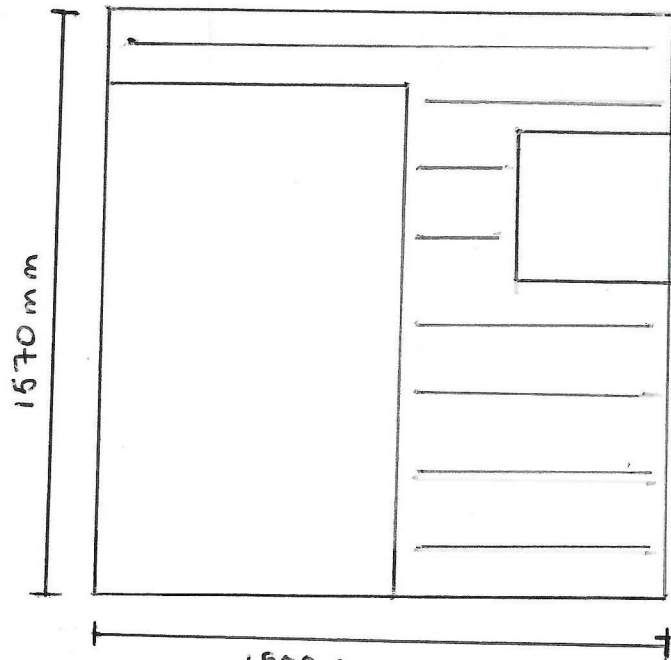

A-A

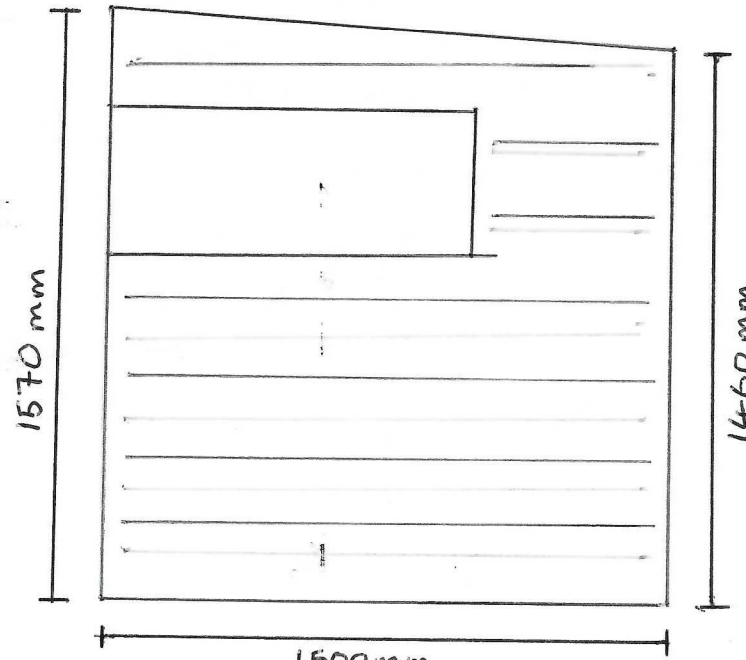


B-B

EXISTING SIDE ELEVATIONS

@ 1:20.

REF 2.




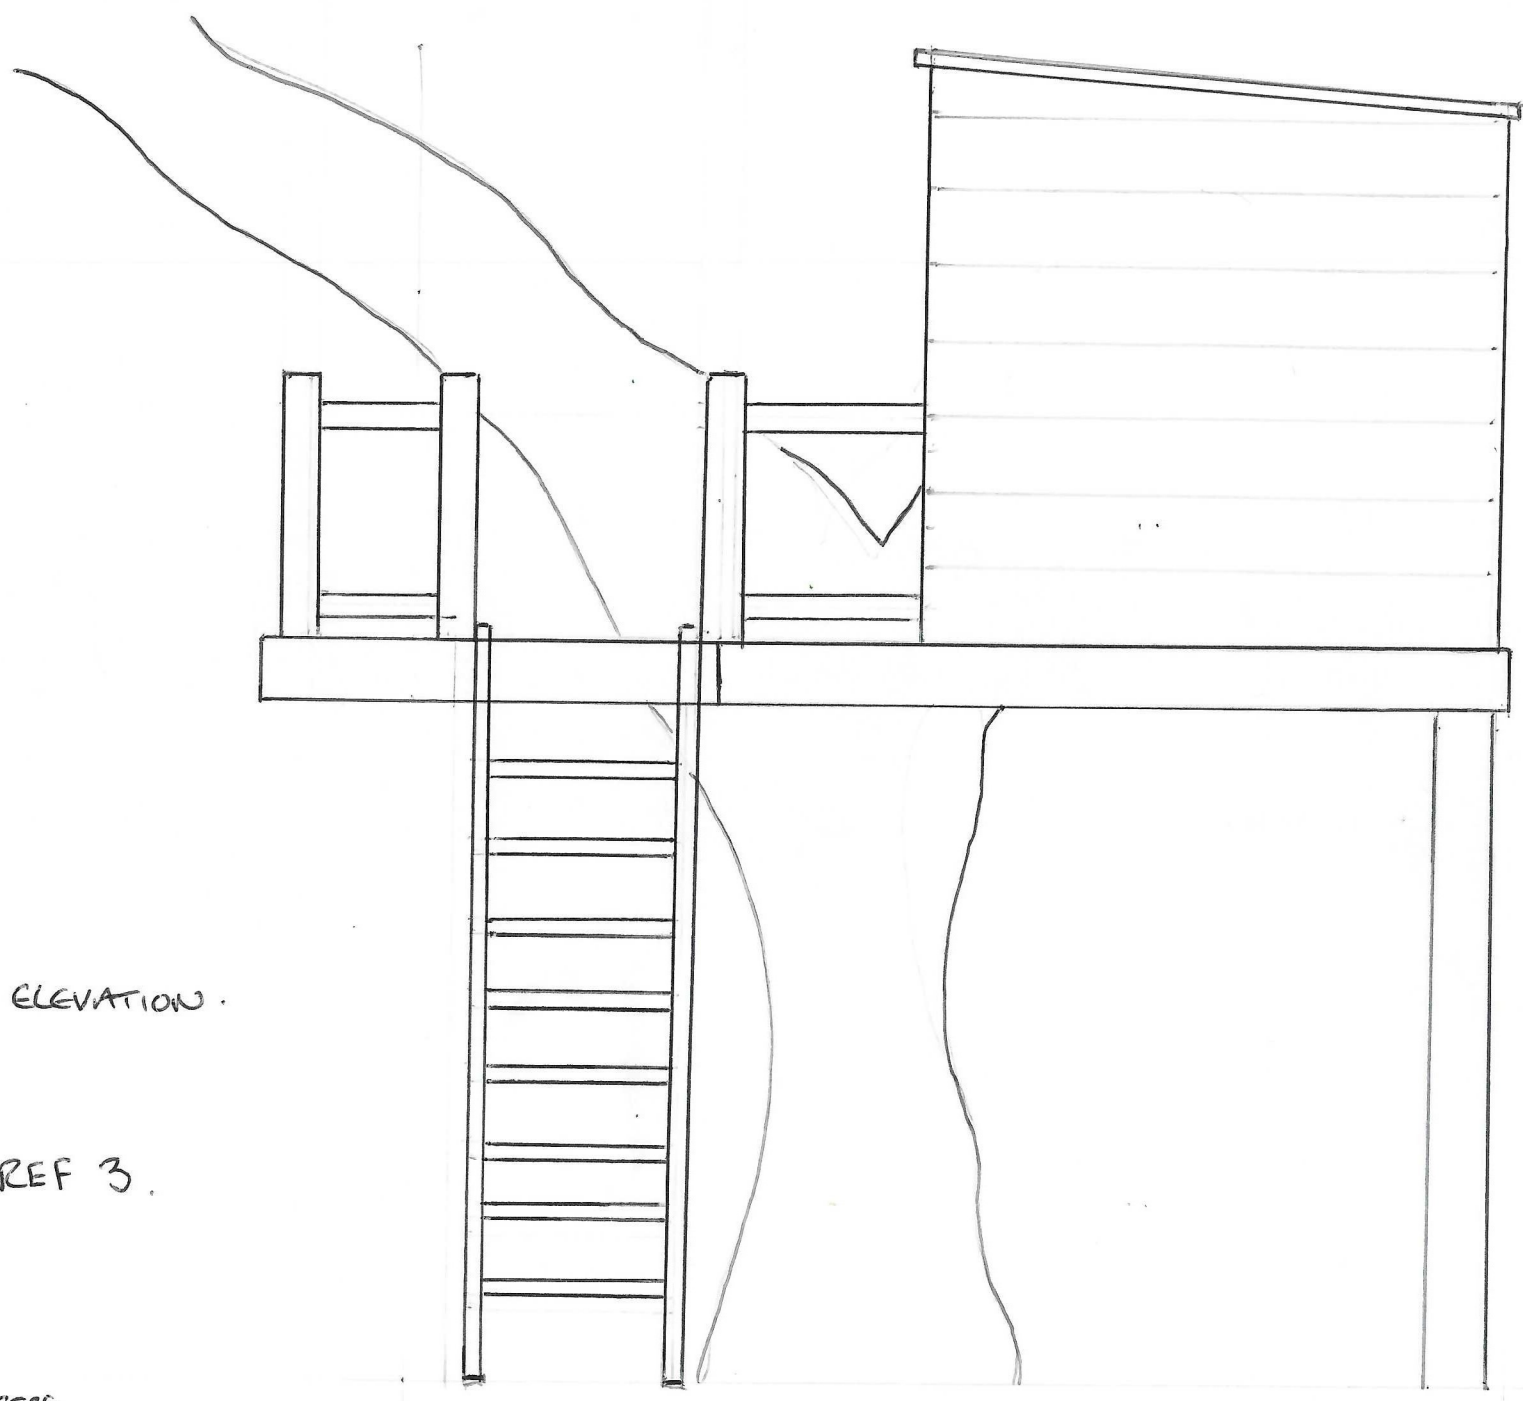

EXISTING NE SIDE ELEVATION.

SCALE @ 1:20. REF 3.



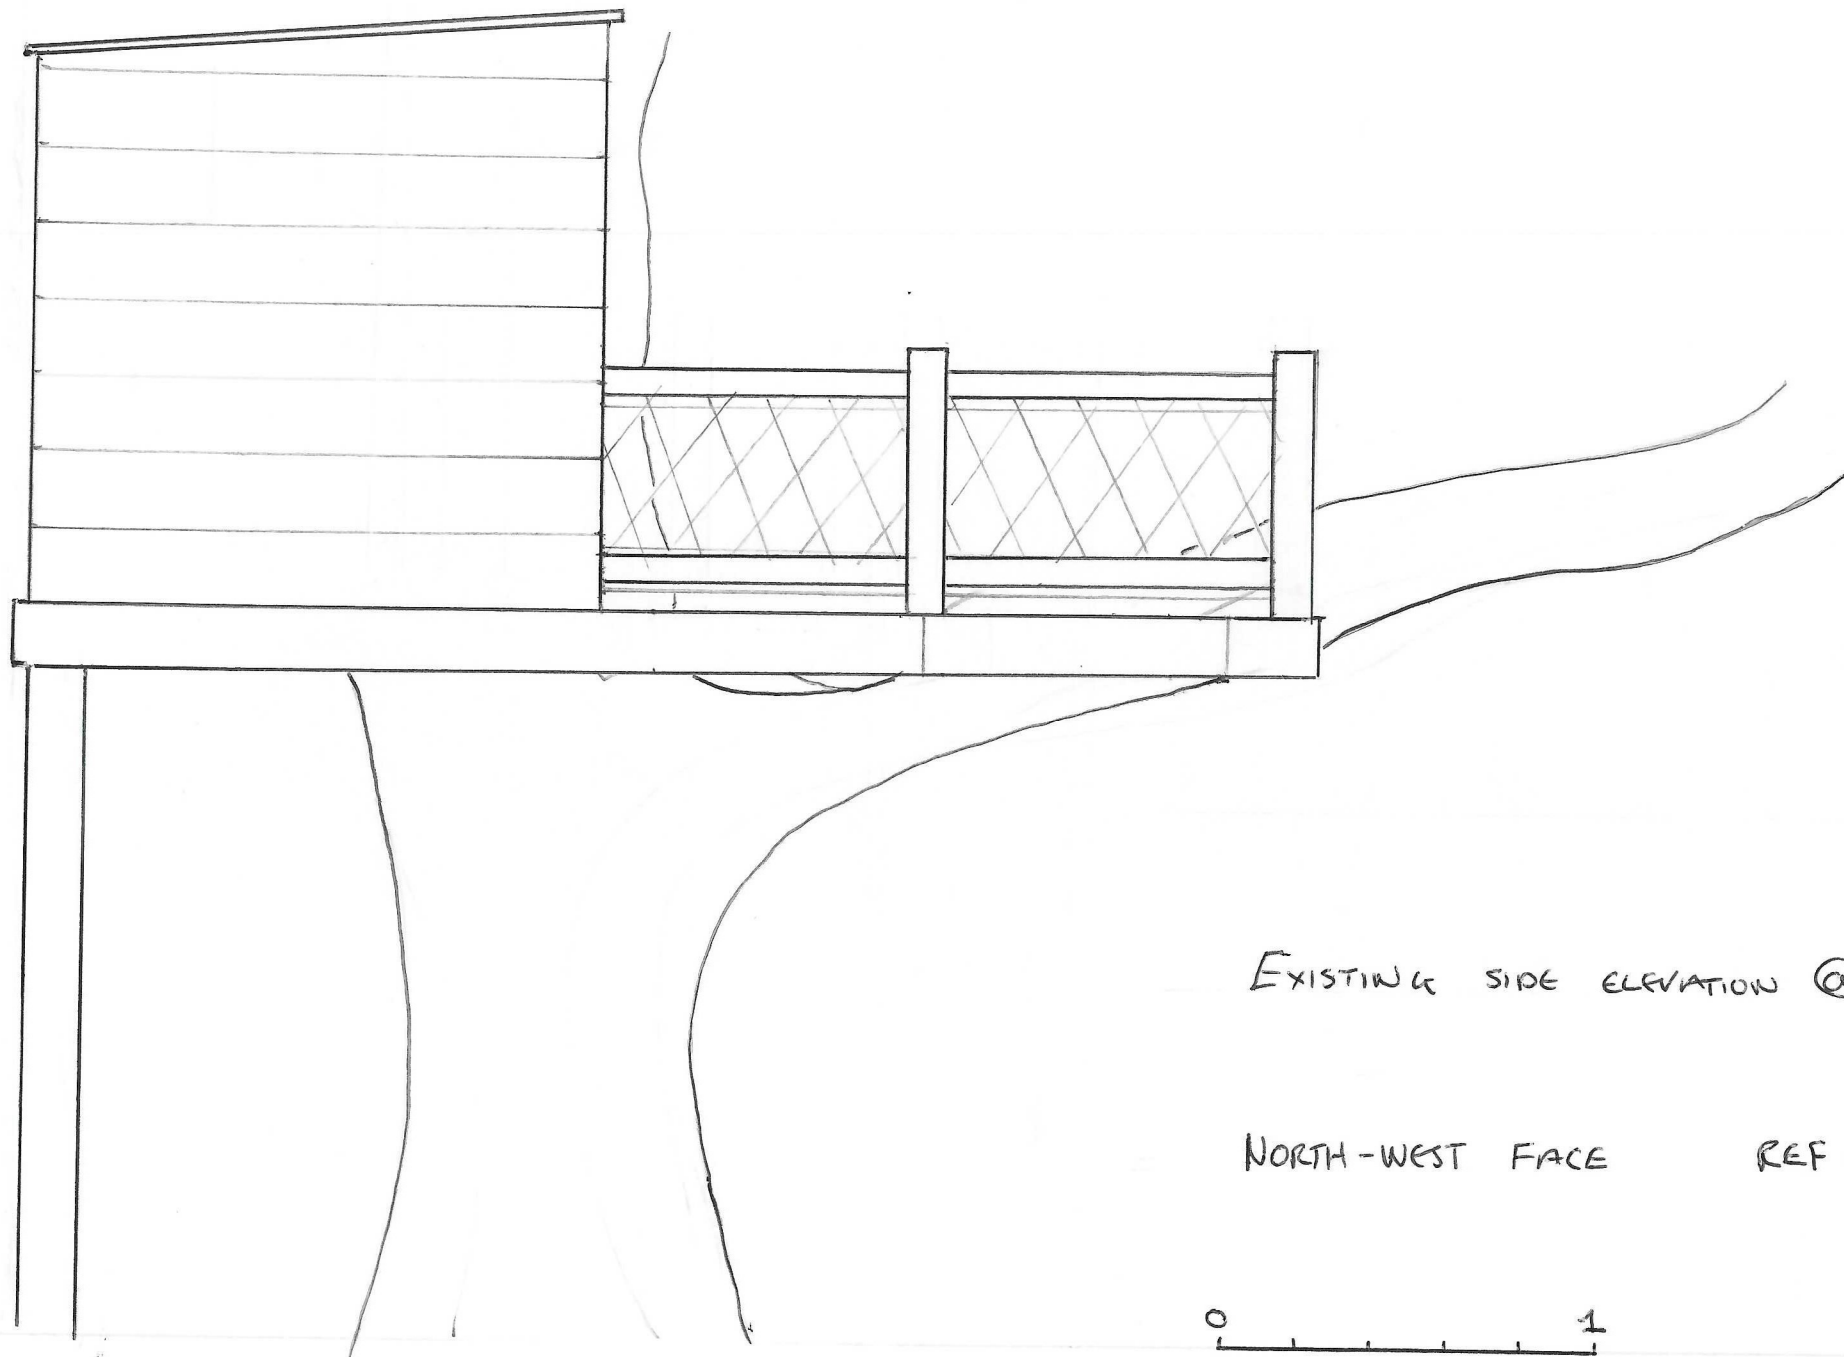


EXISTING SIDE ELEVATION @ 1:20







NORTH-WEST FACE REF 4.

0 1
METRES

PROPOSED NEW FLOORPLAN @ 1:20

REF 5.

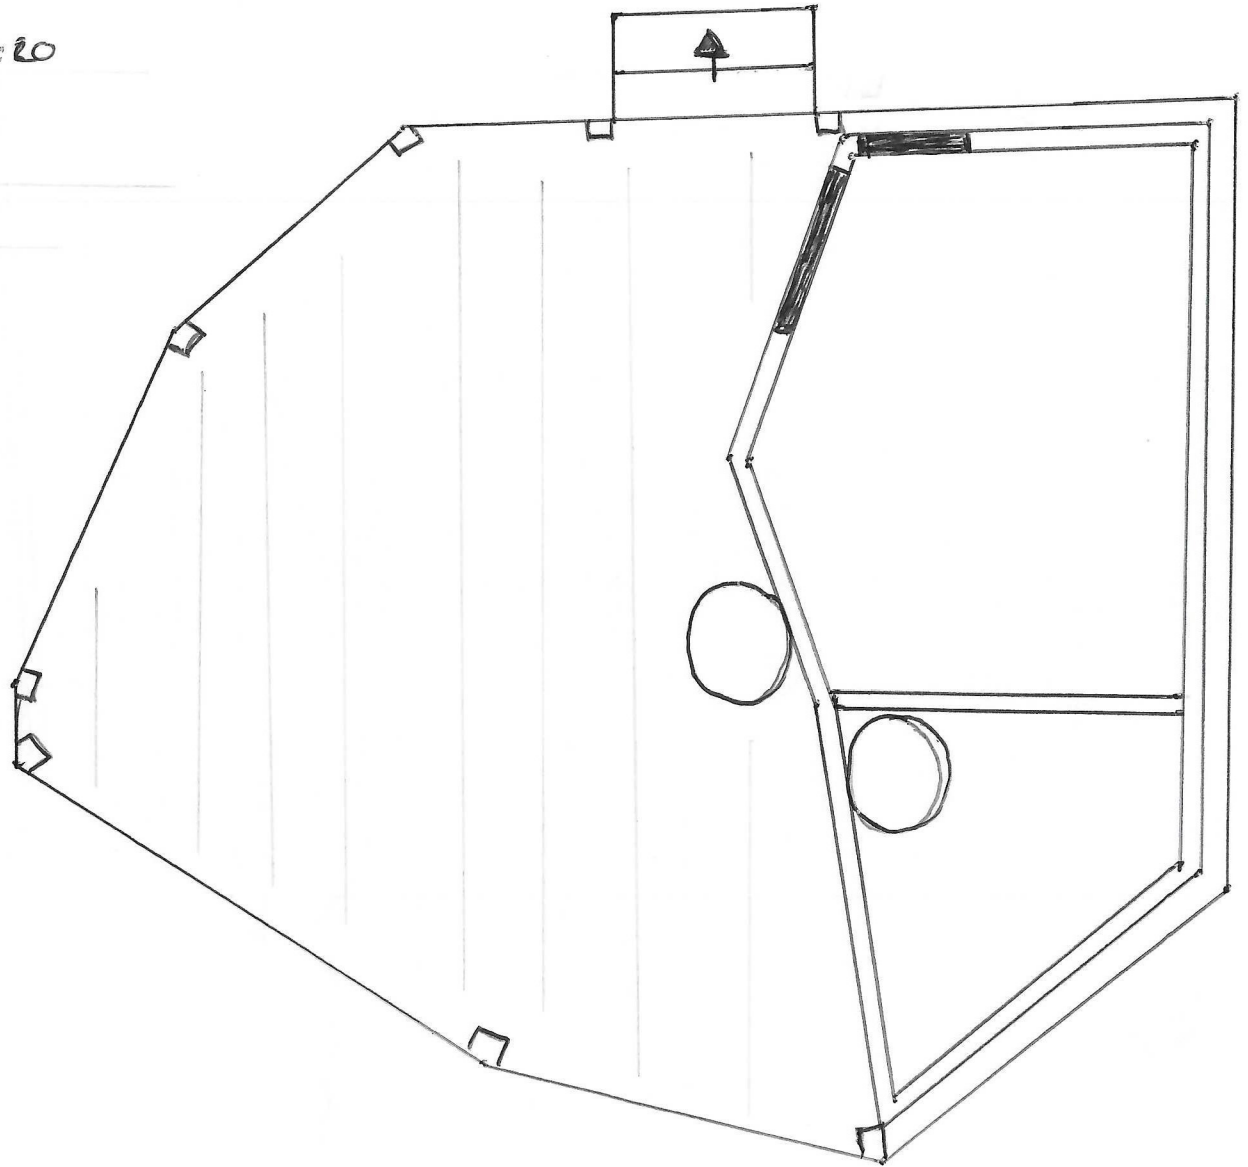

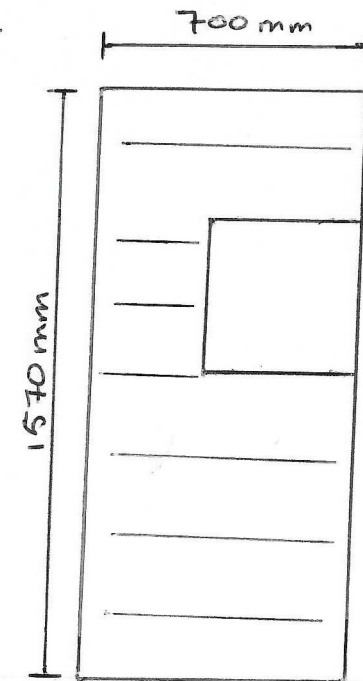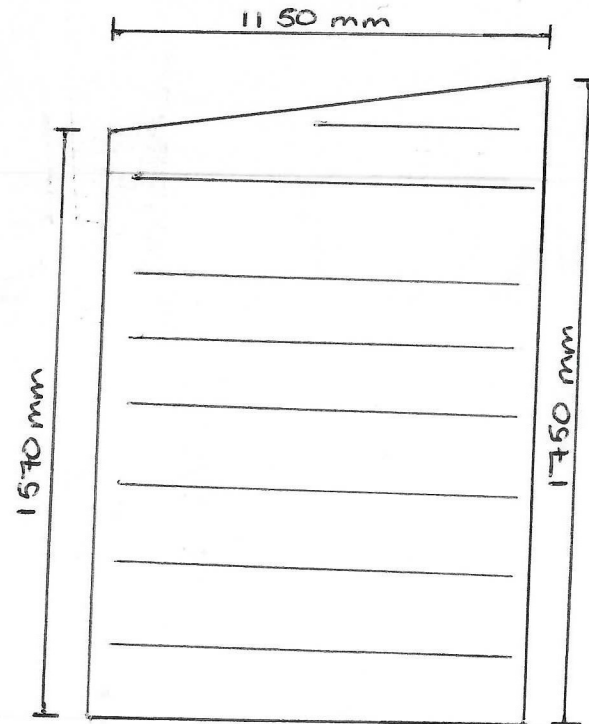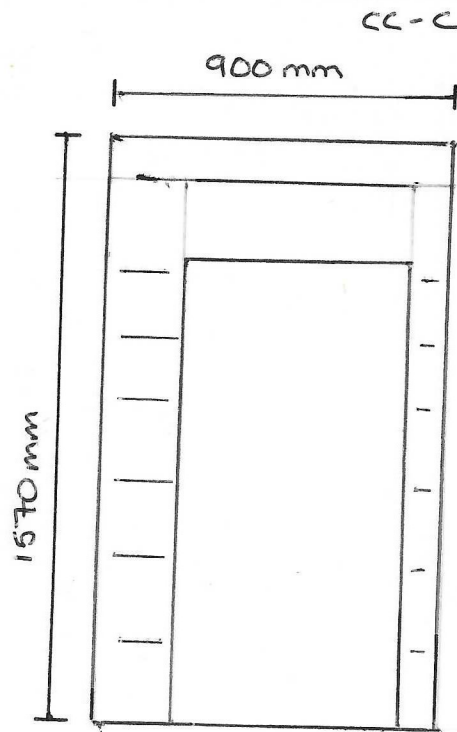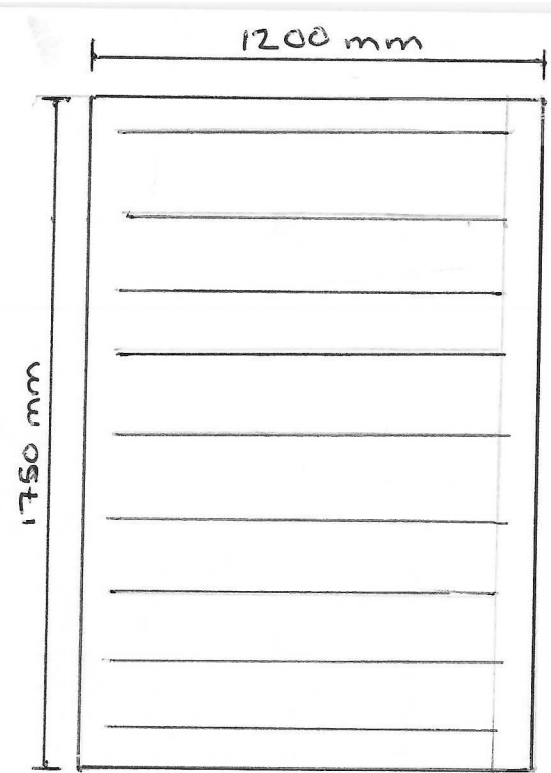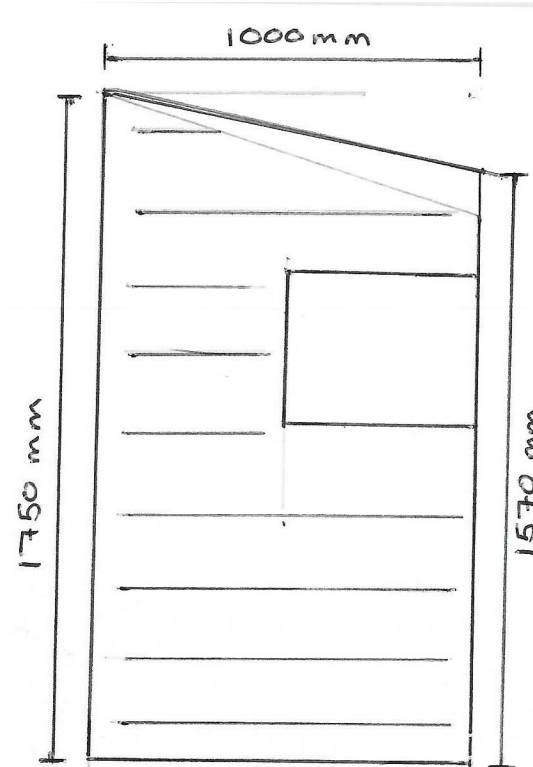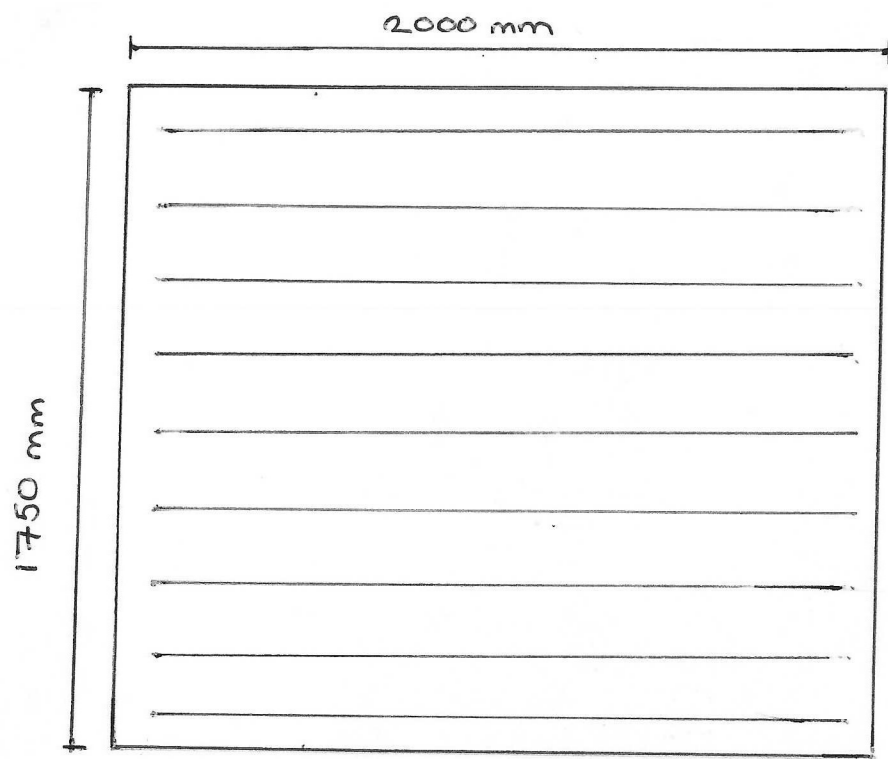


Proposed New Side Elevations

@ 1:20.

REF 6.


1:20.

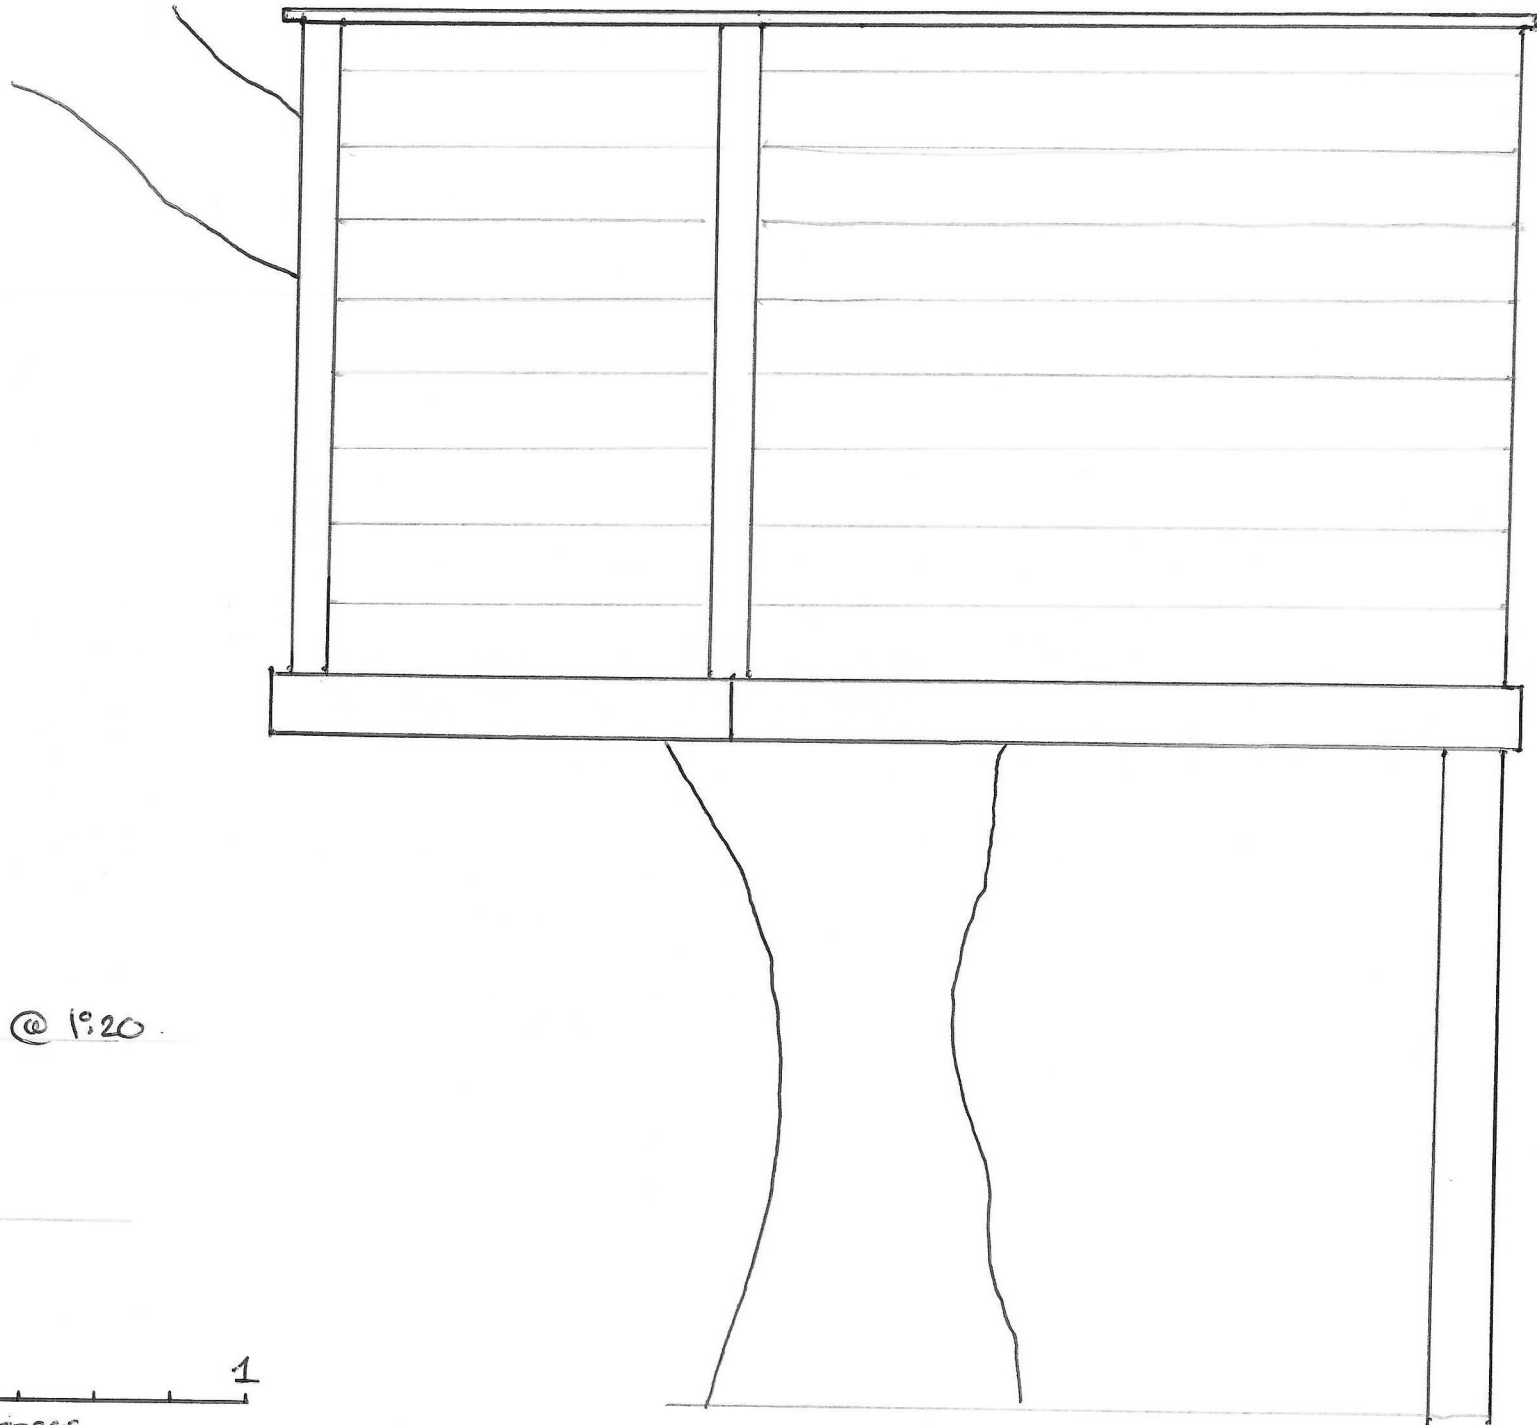

PROPOSED SIDE ELEVATION @ 1:20.

NORTH EAST FACE.



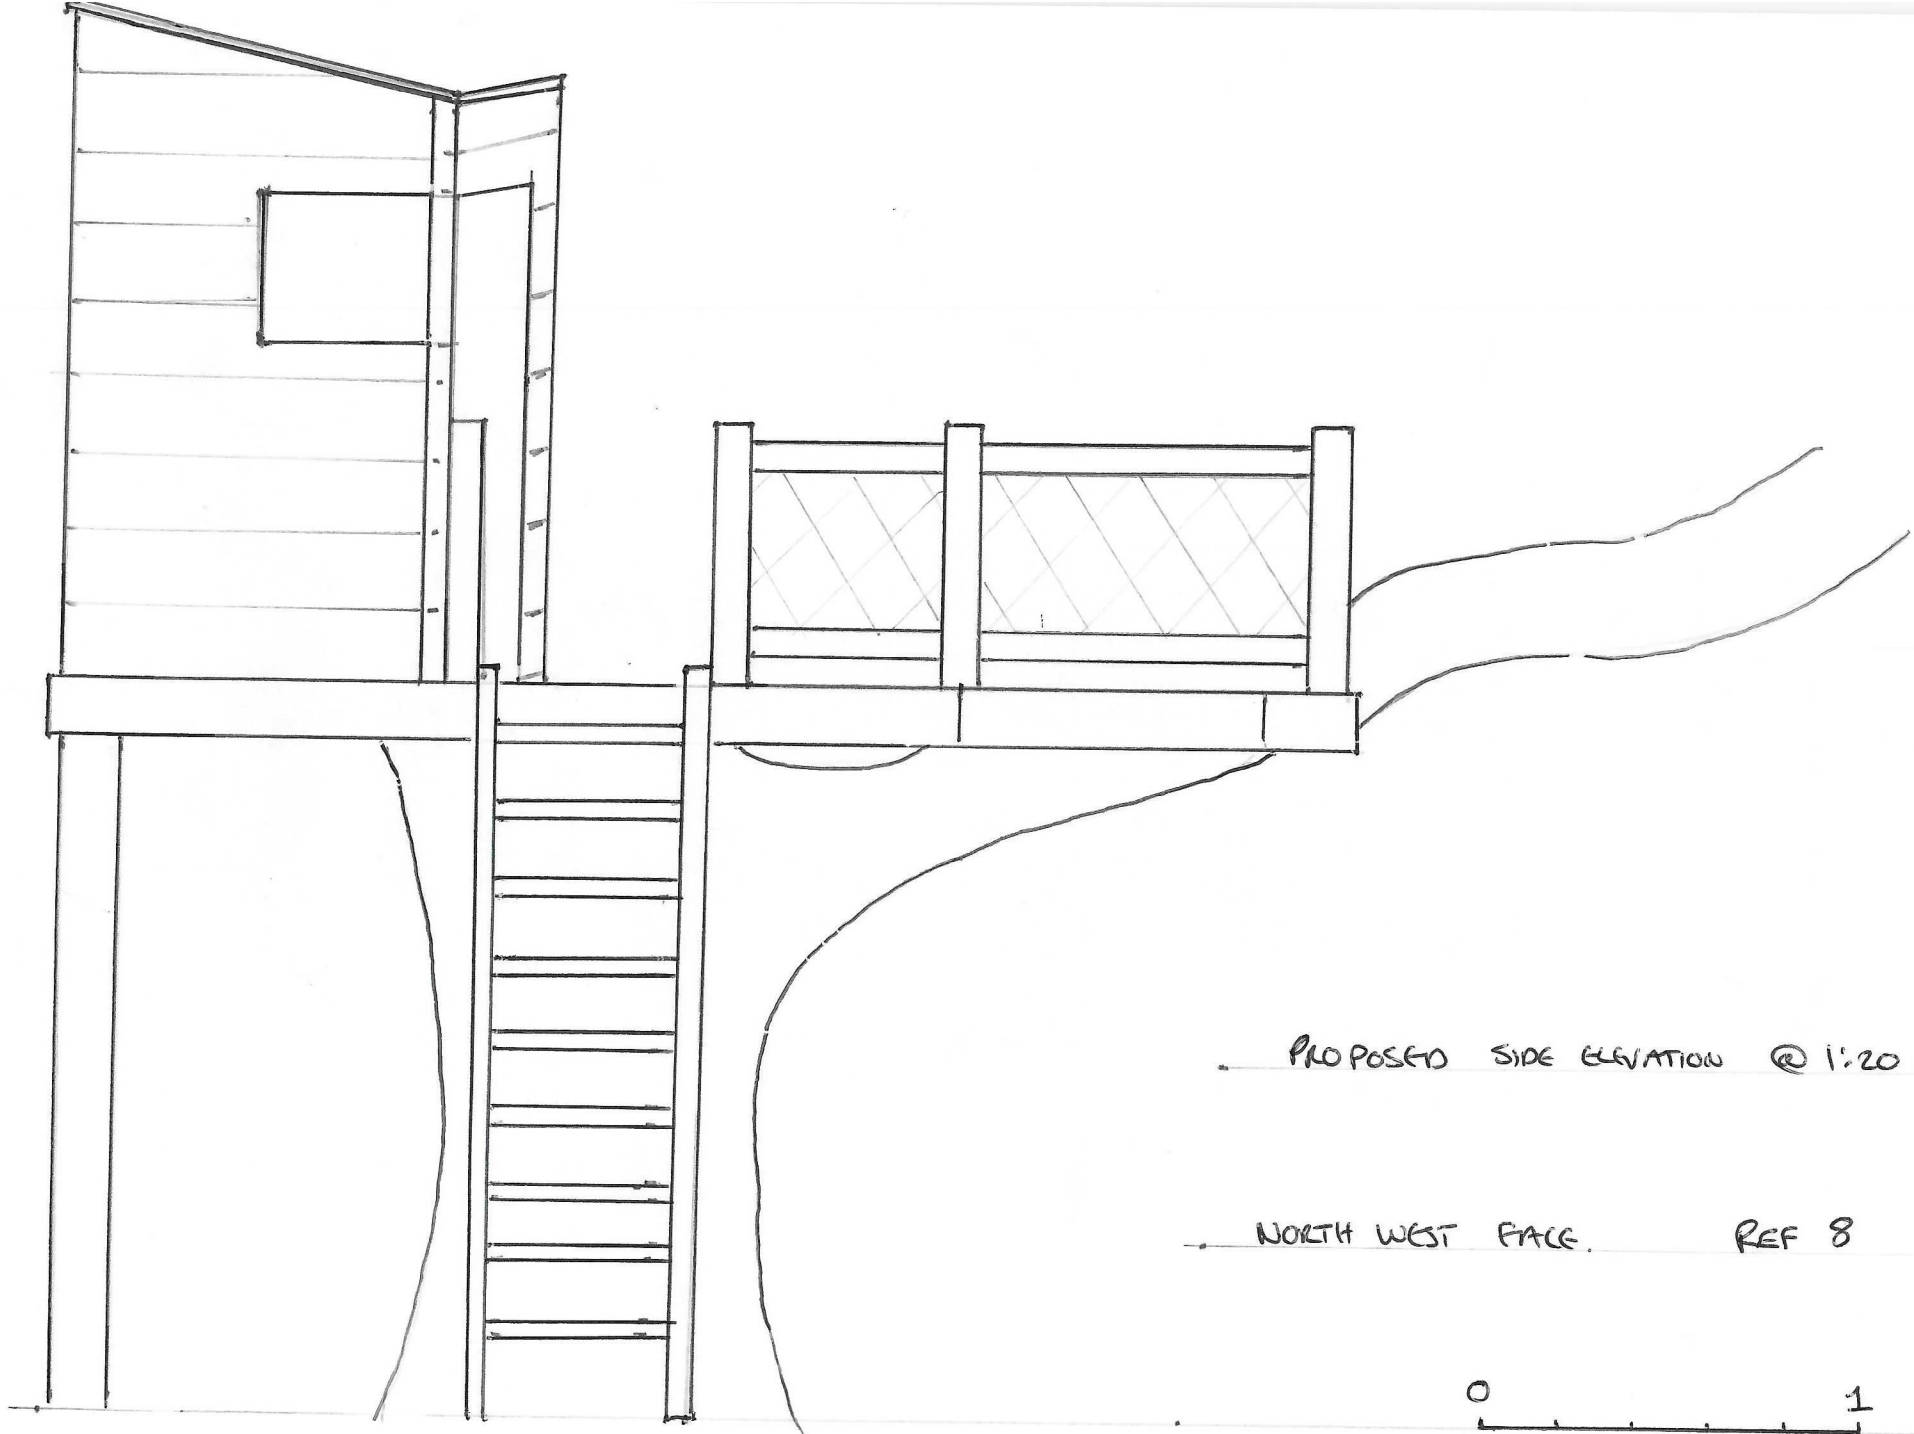

PROPOSED SIDE ELEVATION @ 1:20.

NORTH WEST FACE. REF 8

0 1
METRES