


EXISTING GROUND FLOOR PLAN

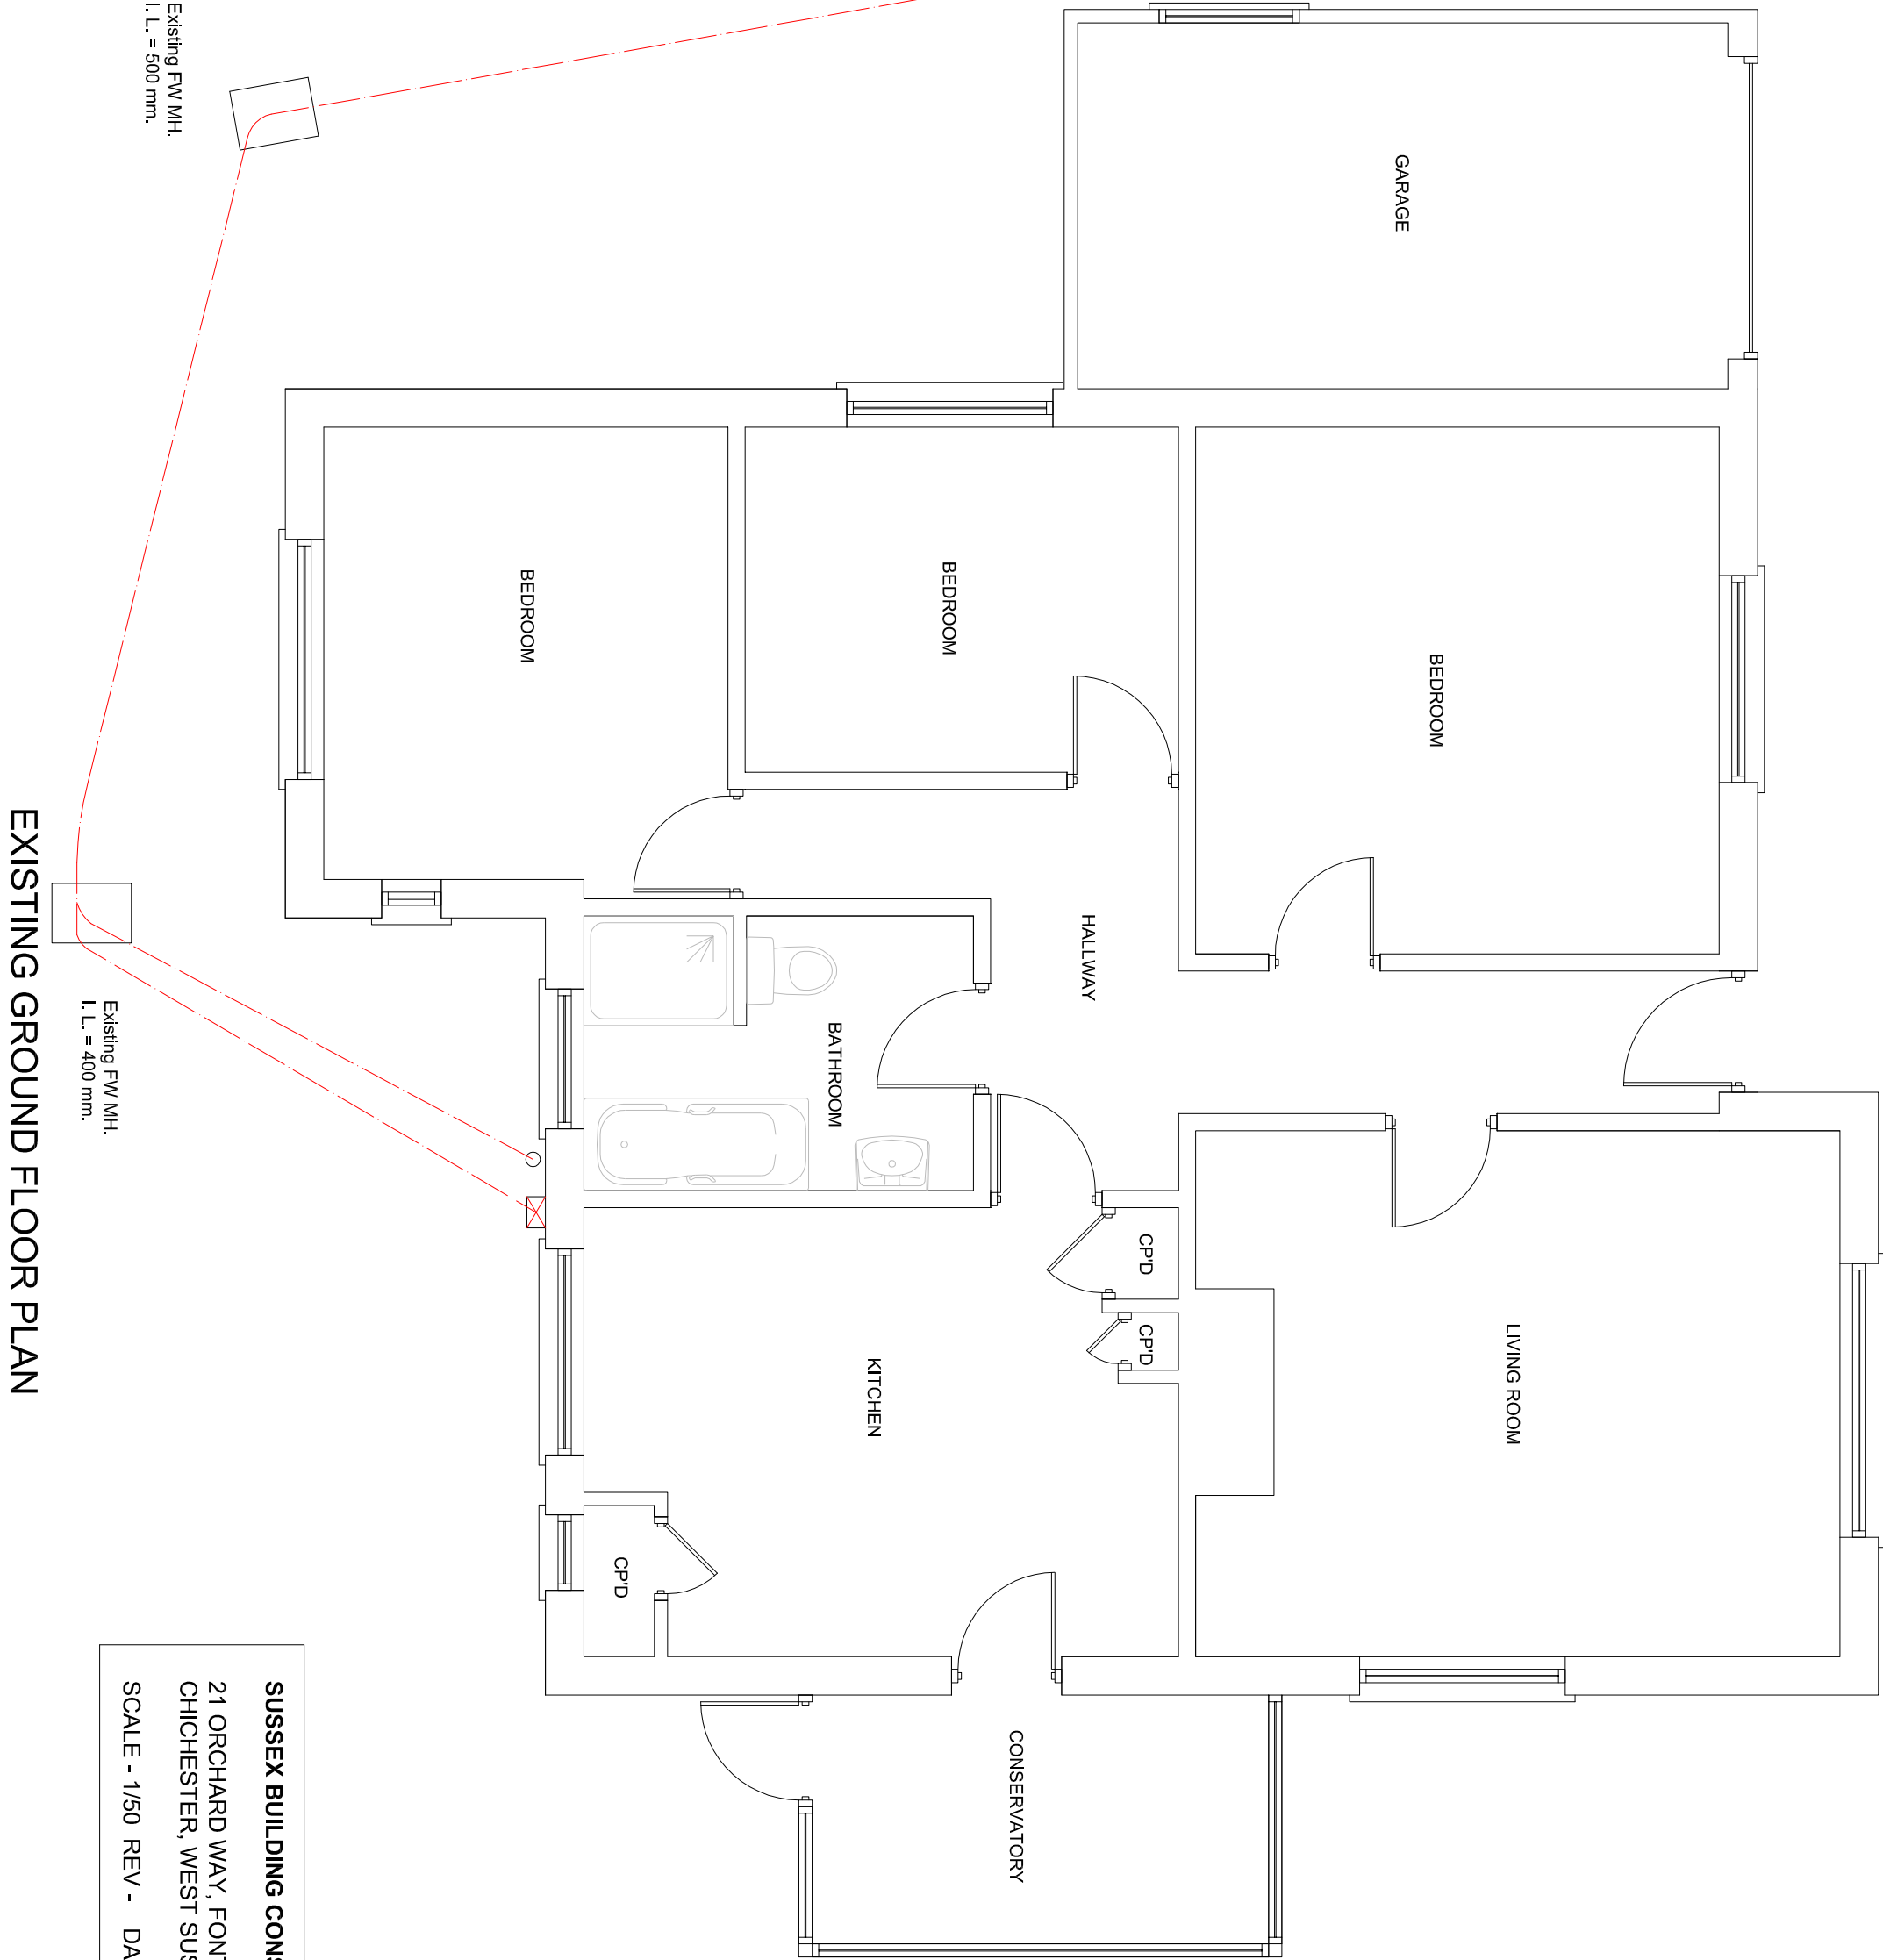

SUSSEX BUILDING CONSULTANCY LIMITED

21 ORCHARD WAY, FONTWELL,
CHICHESTER, WEST SUSSEX.

SCALE - 1/50 REV - DATE - 26/07/2011



partner

3 NORTHGATE ROAD
BOGNOR REGIS
PO21 8LZ

TEL/FAX - (01243) 861379