




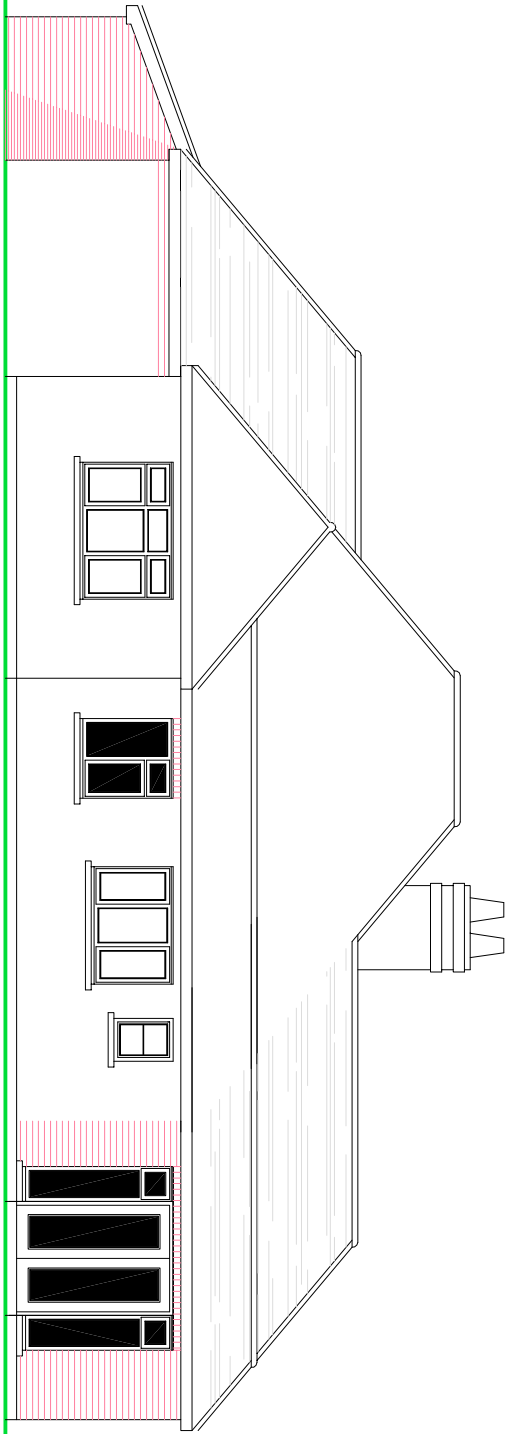


REAR ELEVATION

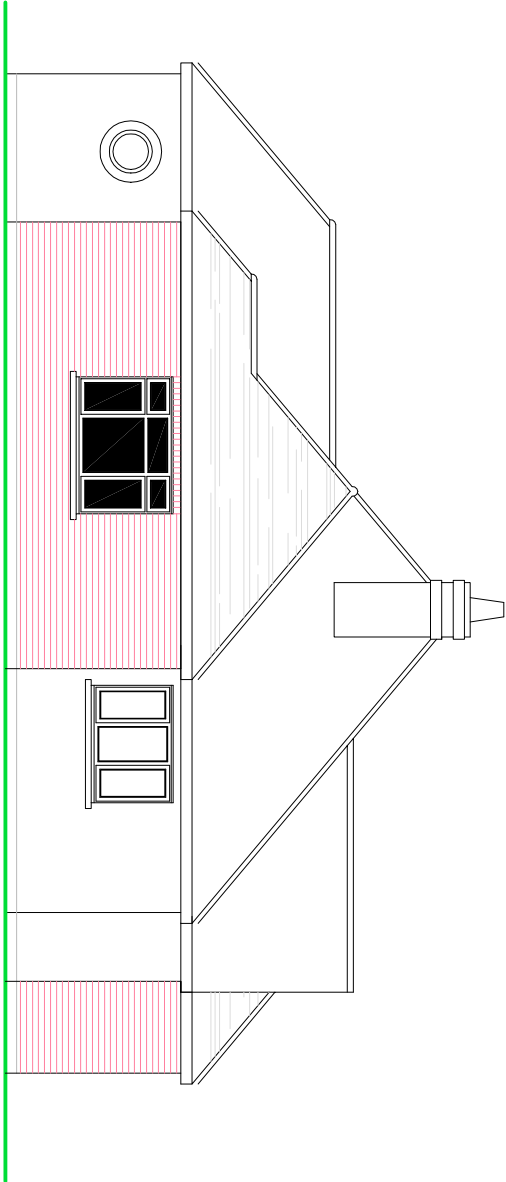

SIDE ELEVATION

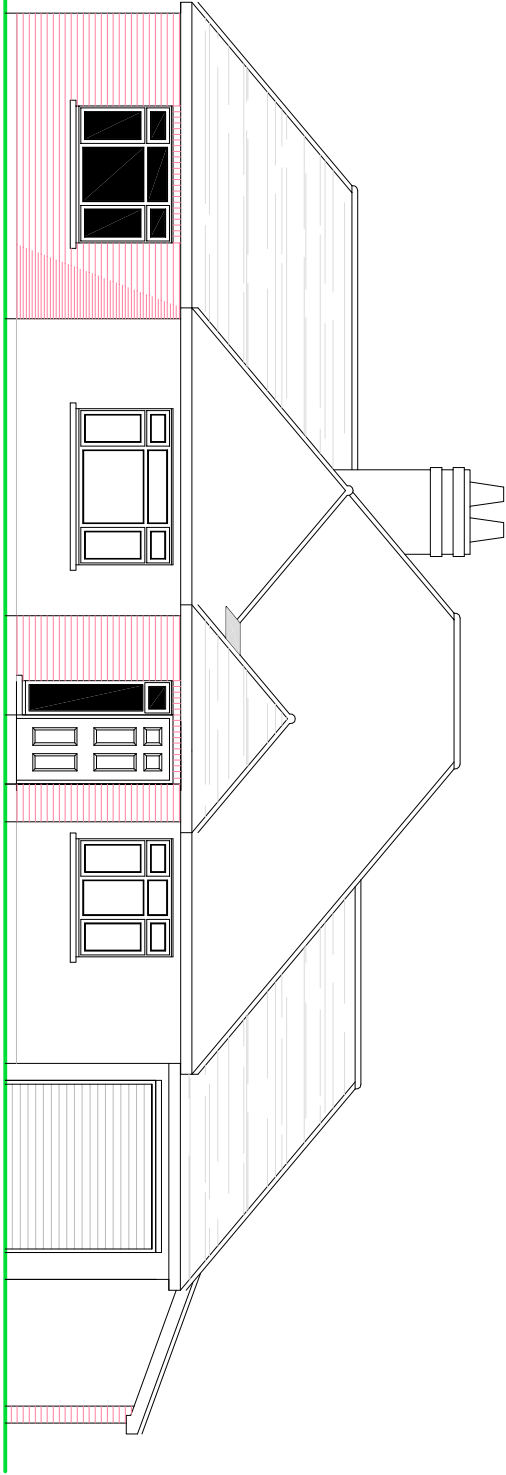


FRONT ELEVATION

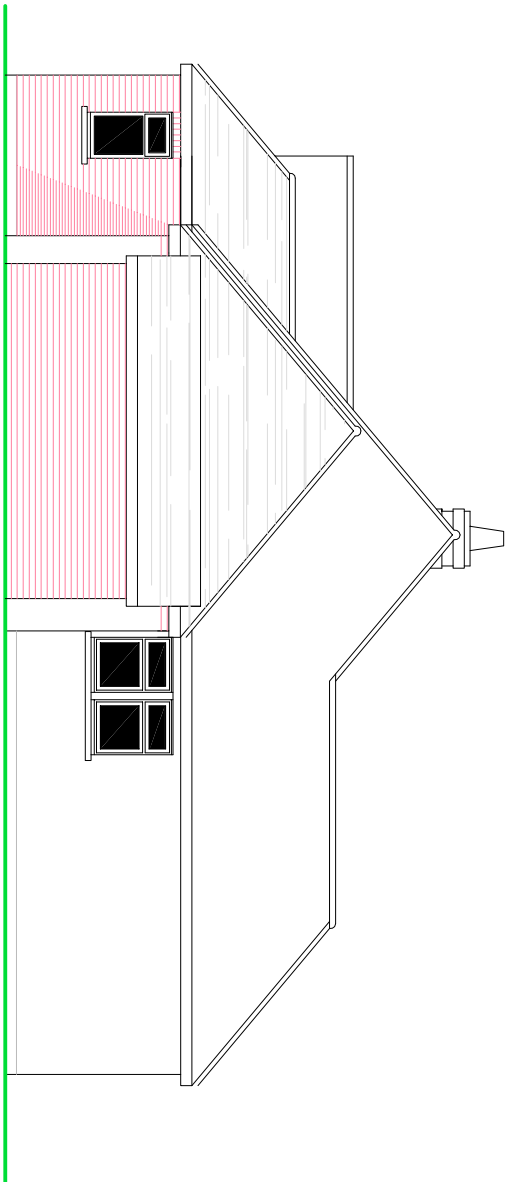

SIDE ELEVATION

- NOTES
- ROOF - Plain concrete tiles to pitched roof to match.
 - WALLS - Face brick detail to external walls to match existing.
 - WINDOWS/DOORS - White PVC framed double glazed units.

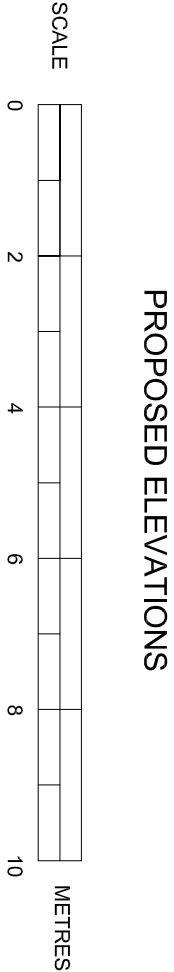

SUSSEX BUILDING CONSULTANCY LIMITED	
21 ORCHARD WAY, FONTWELL.	
SCALE - 1/100 REV - C DATE - 25/08/2011	
 LABC partner	3 NORTHGATE ROAD BOGNOR HEATH PO21 1SE TEL - 01243 861379