


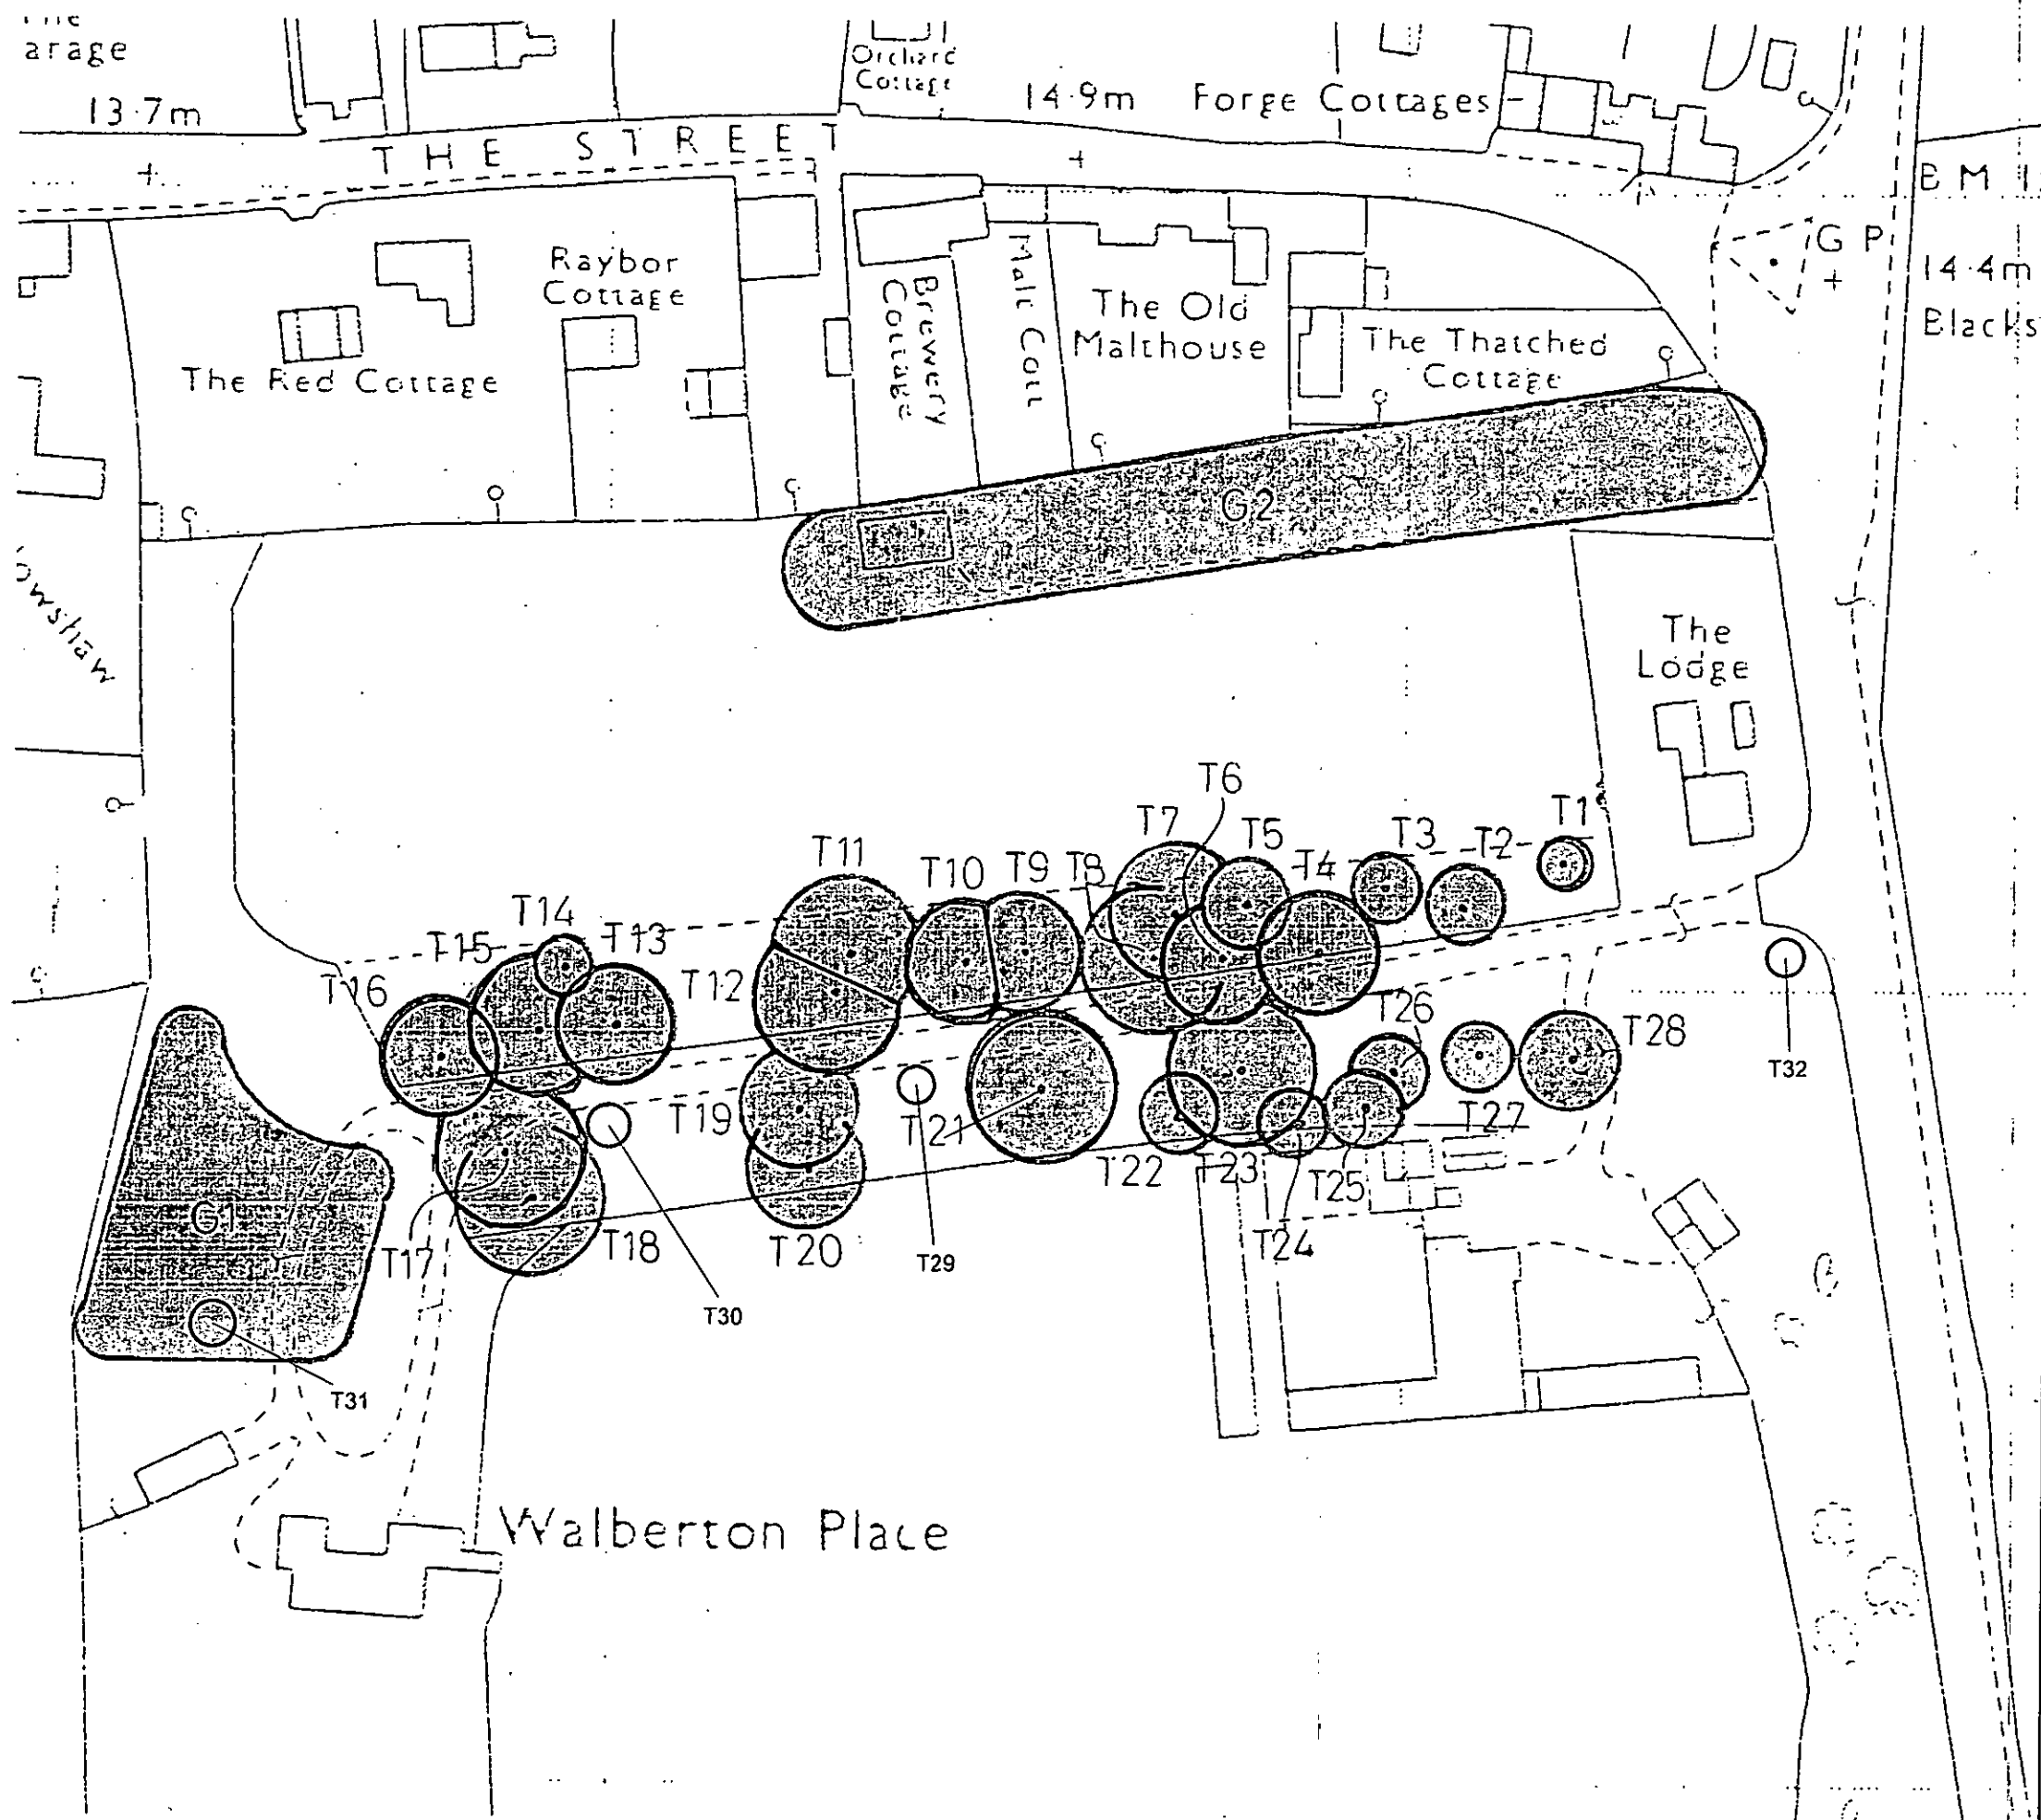

- Tree highlighted for works
- Tree canopy

Sheet number: 1 of 1

Site:

Warbleton place care home
Yapton lane
BN18 OAS

Drawing title: TPO Map

Date drawn: 19/07/2018

Scale: Not to scale

Drawn by: GM

Checked by: NB



PJC Consultancy
Chapel House, Priesthaves Farm, He
Road, Polegate, East Sussex, BN26 8T
t: 01323 832120
e: contact@pjcconsultancy.com
w: www.pjcconsultancy.com