




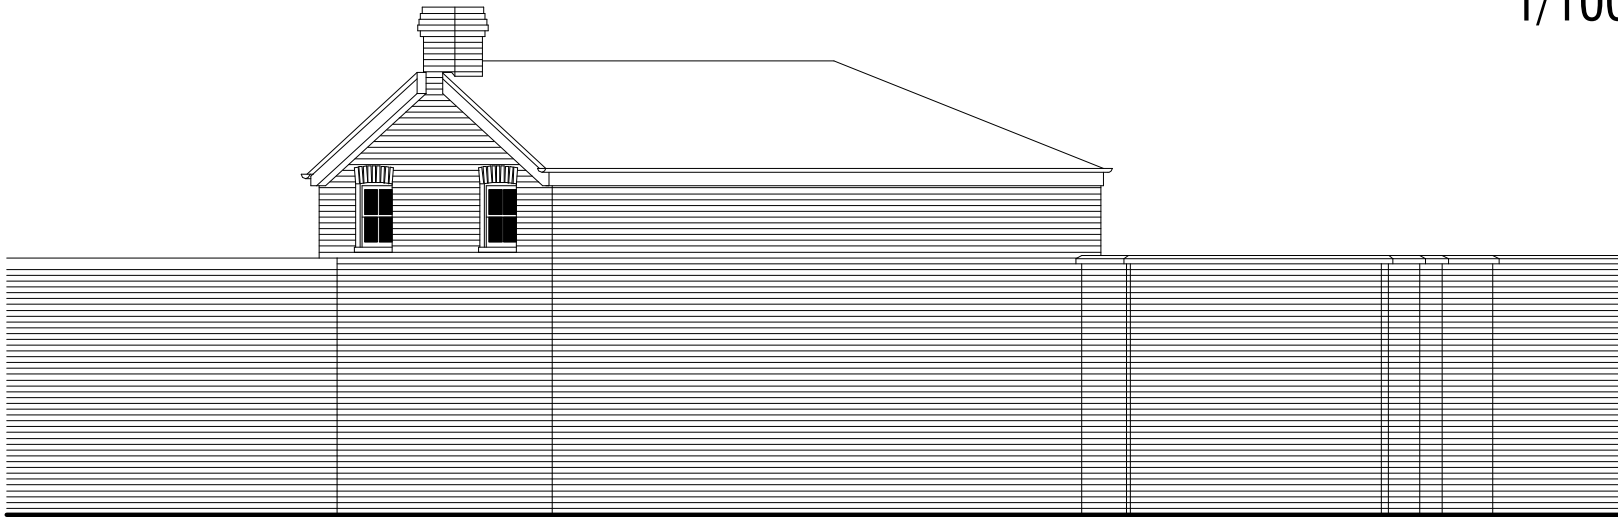

Elevation to Shared Driveway - As Existing

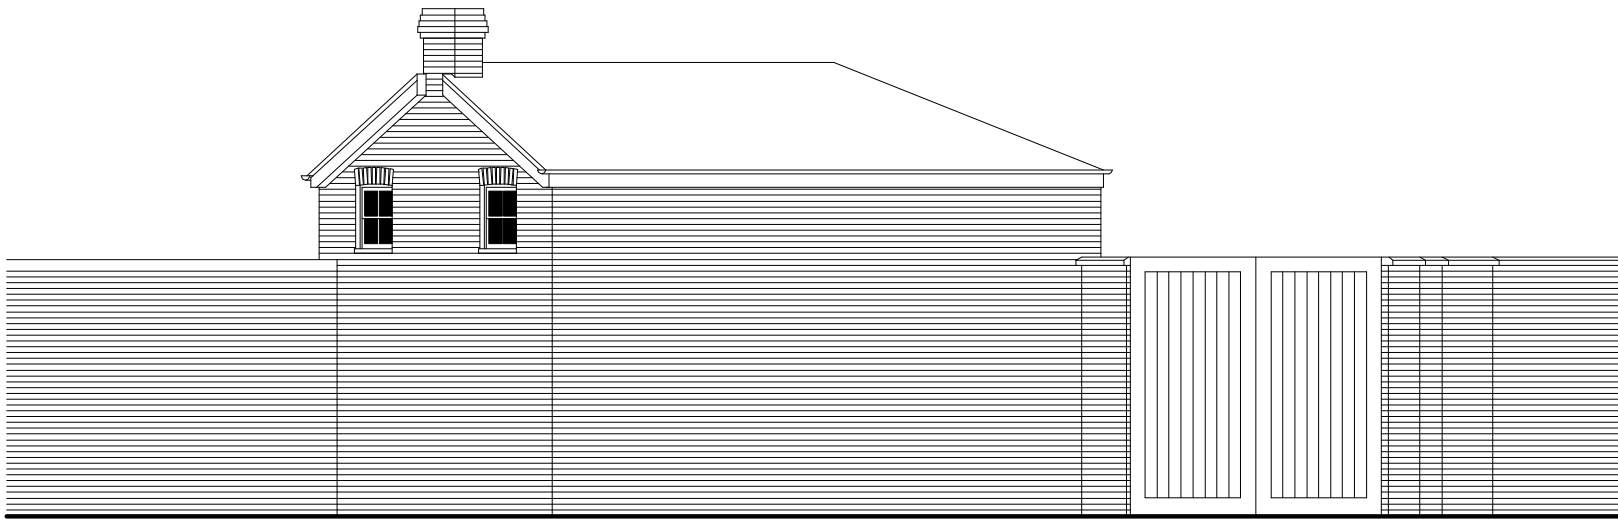

Elevation to Shared Driveway - As Proposed

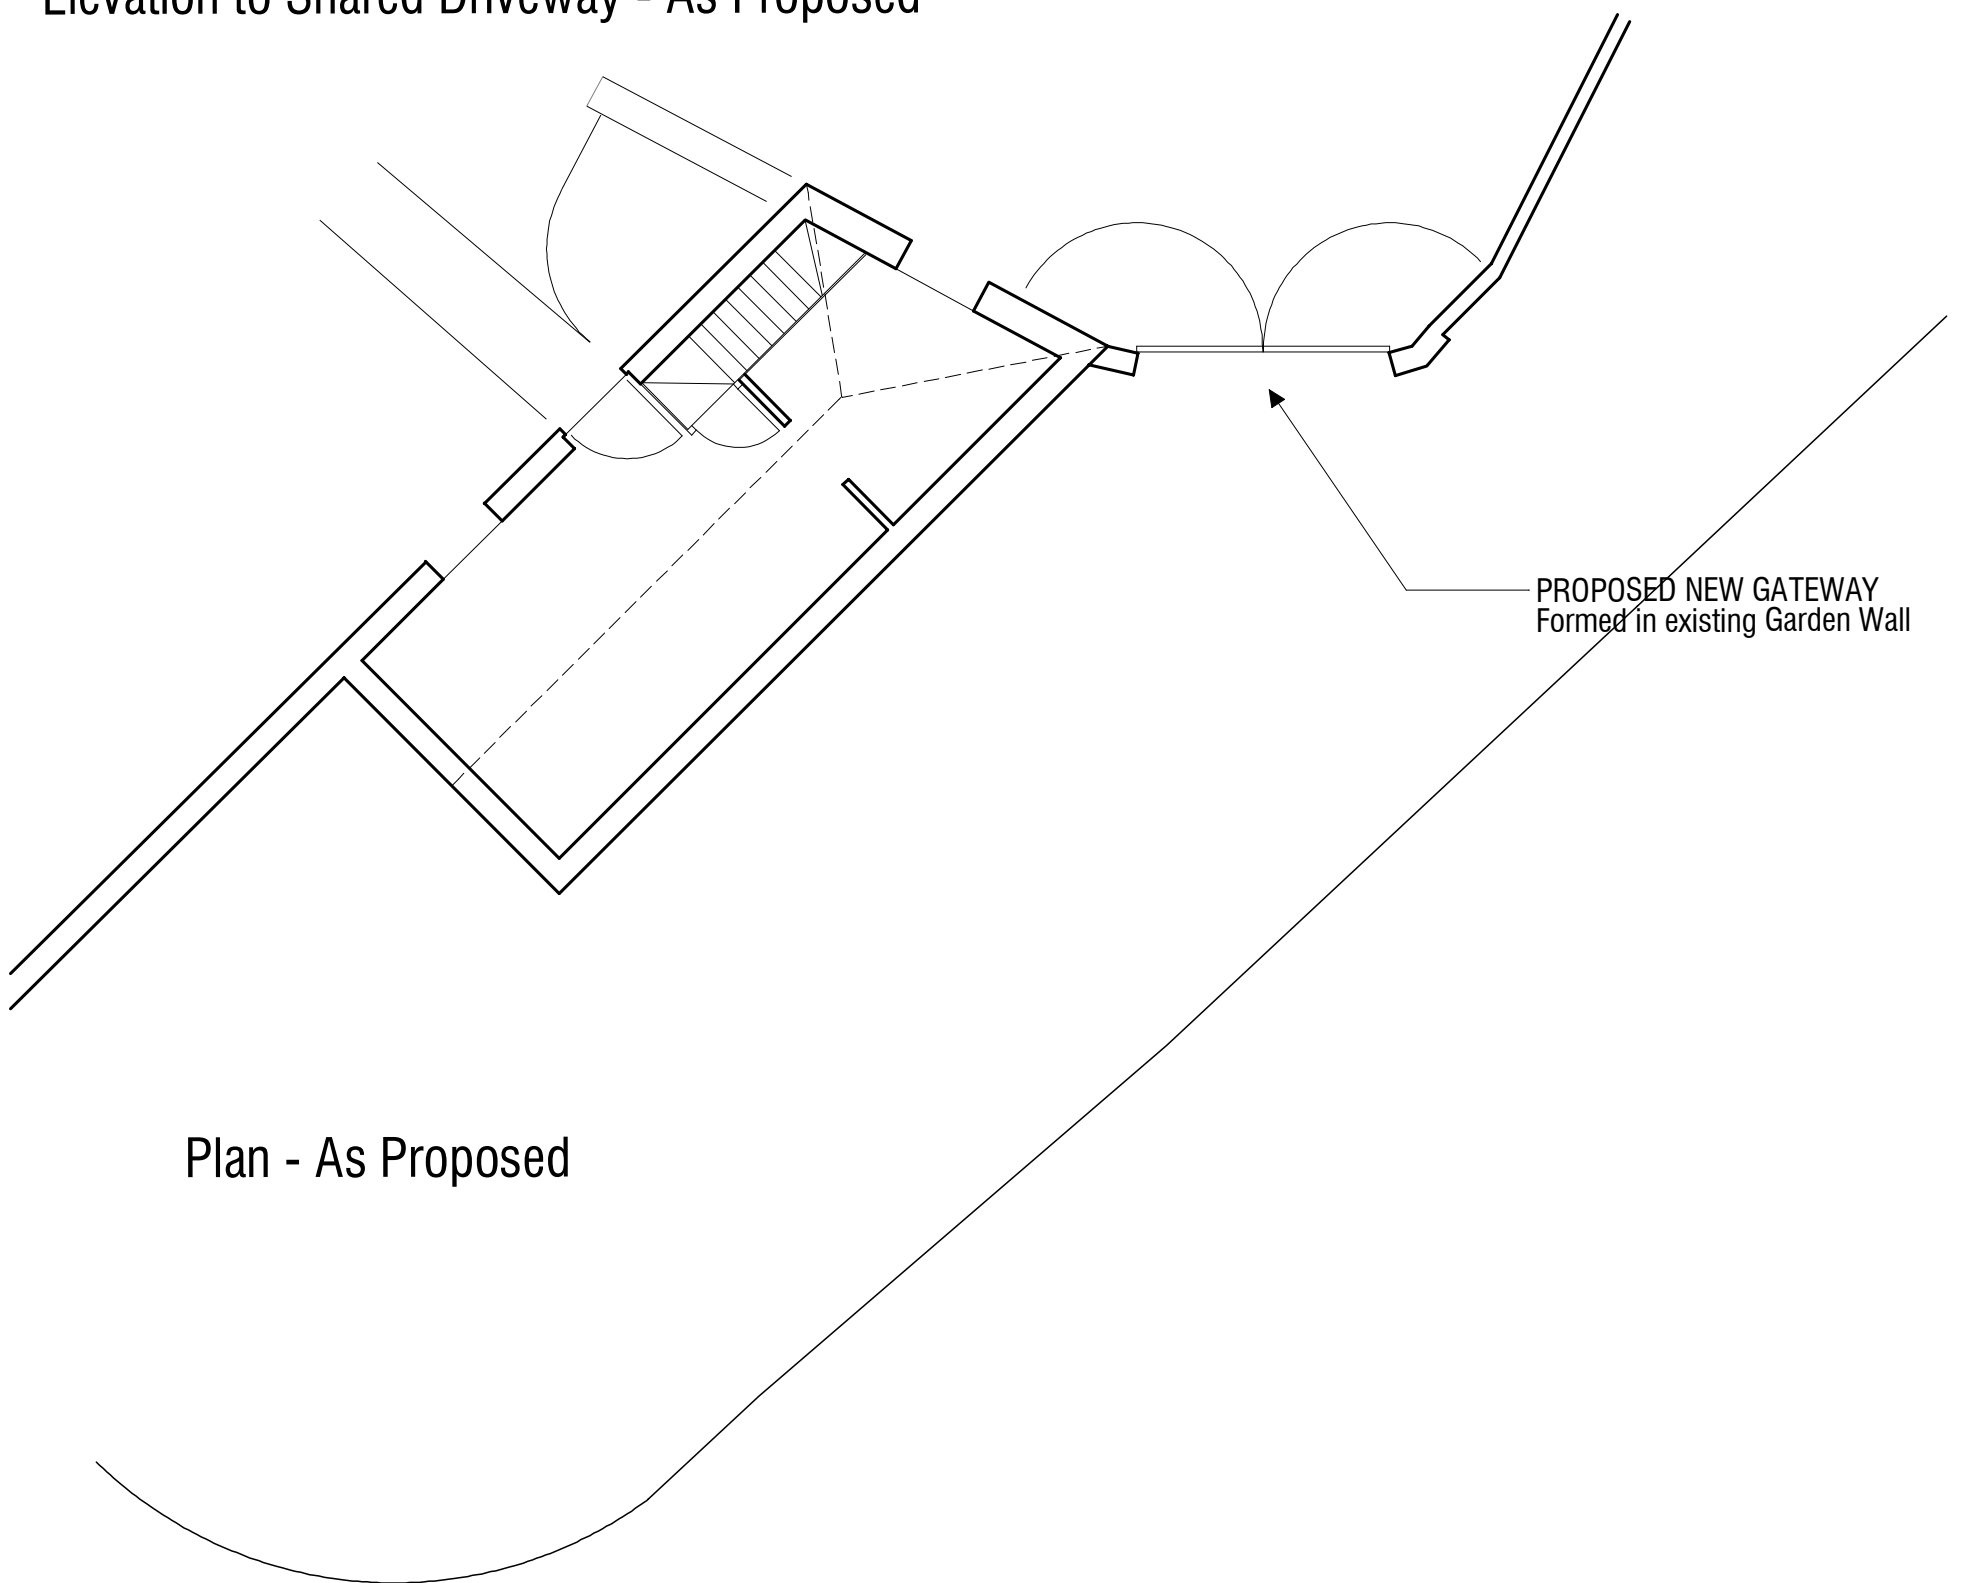

Plan - As Proposed

The Apple Store, Walberton House, The Street, Walberton: Proposed Gateway