




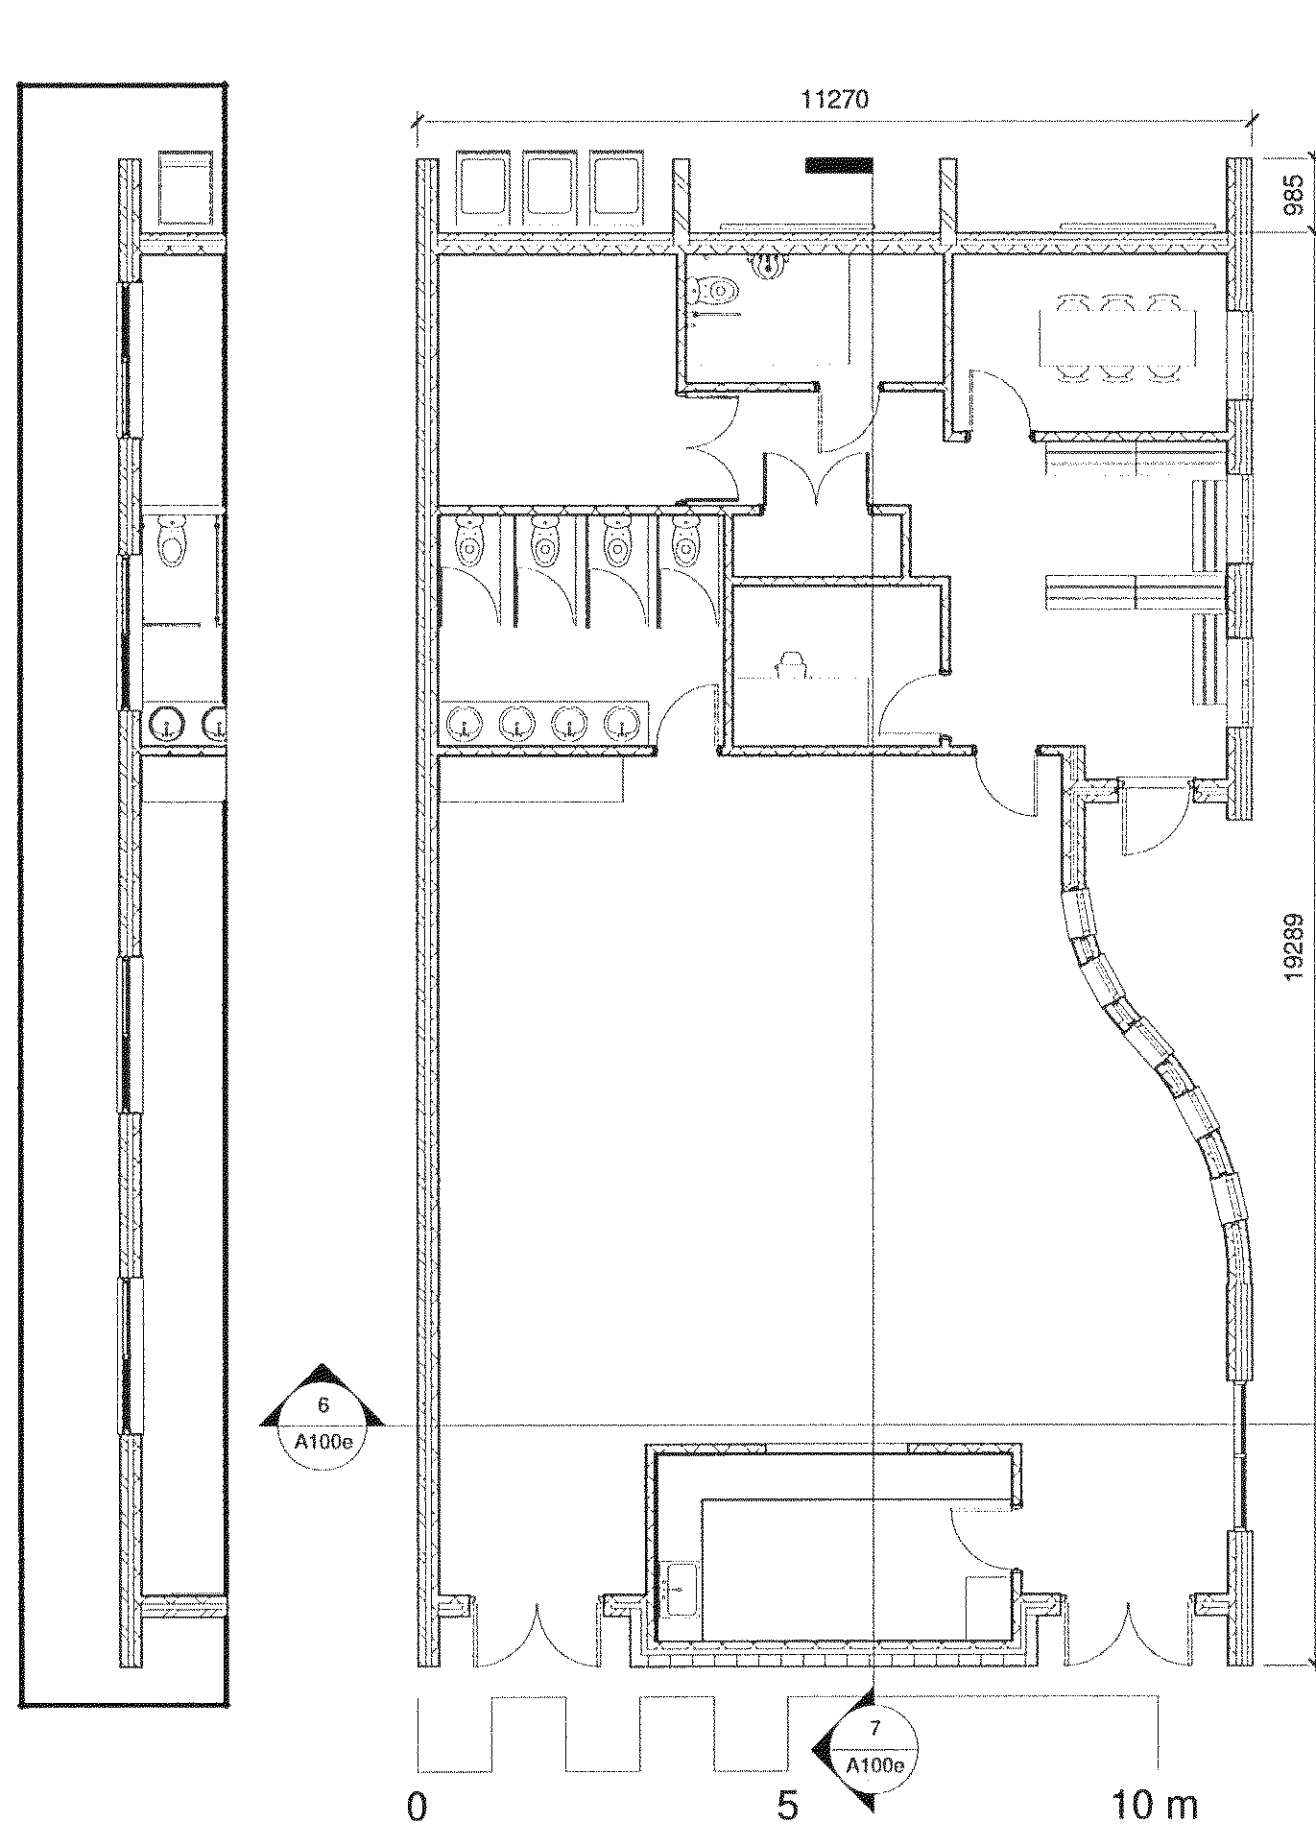



2 Elevation 1
1 : 100

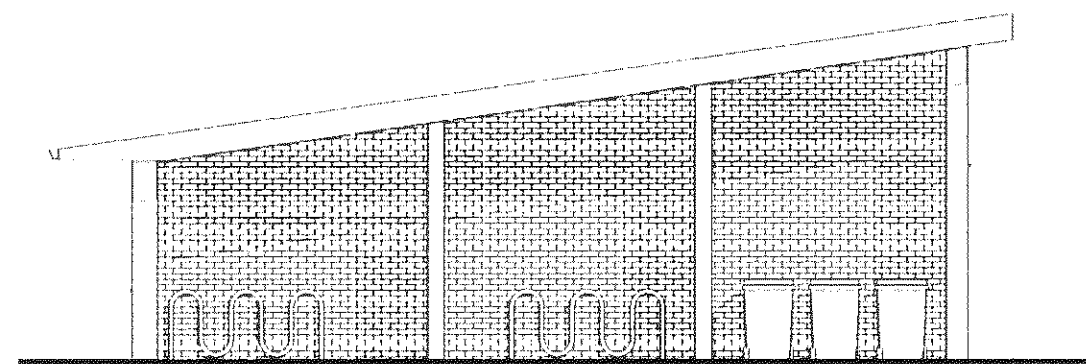

3 Elevation 4
1 : 100

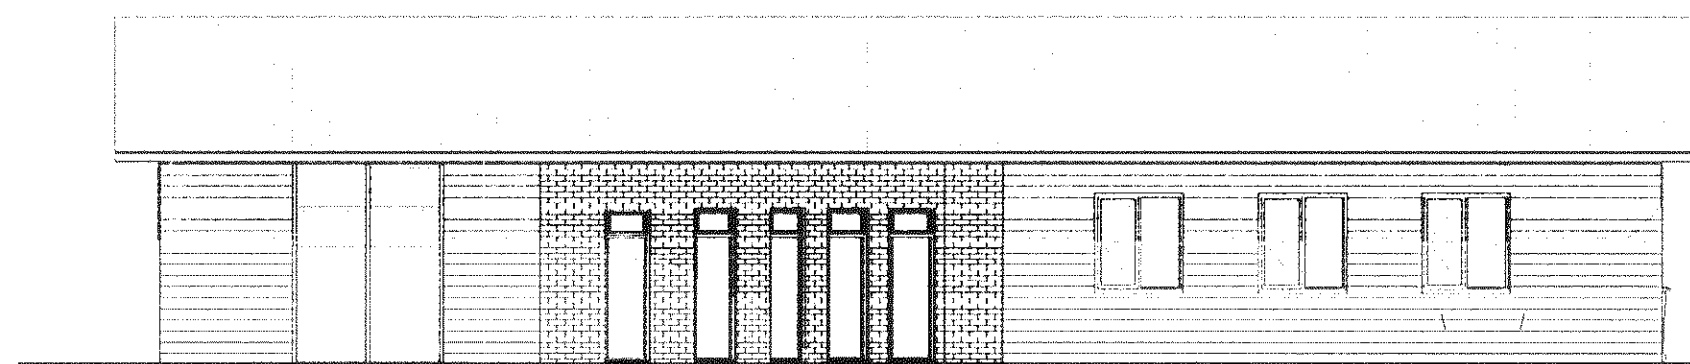


4 Elevation 2
1 : 100

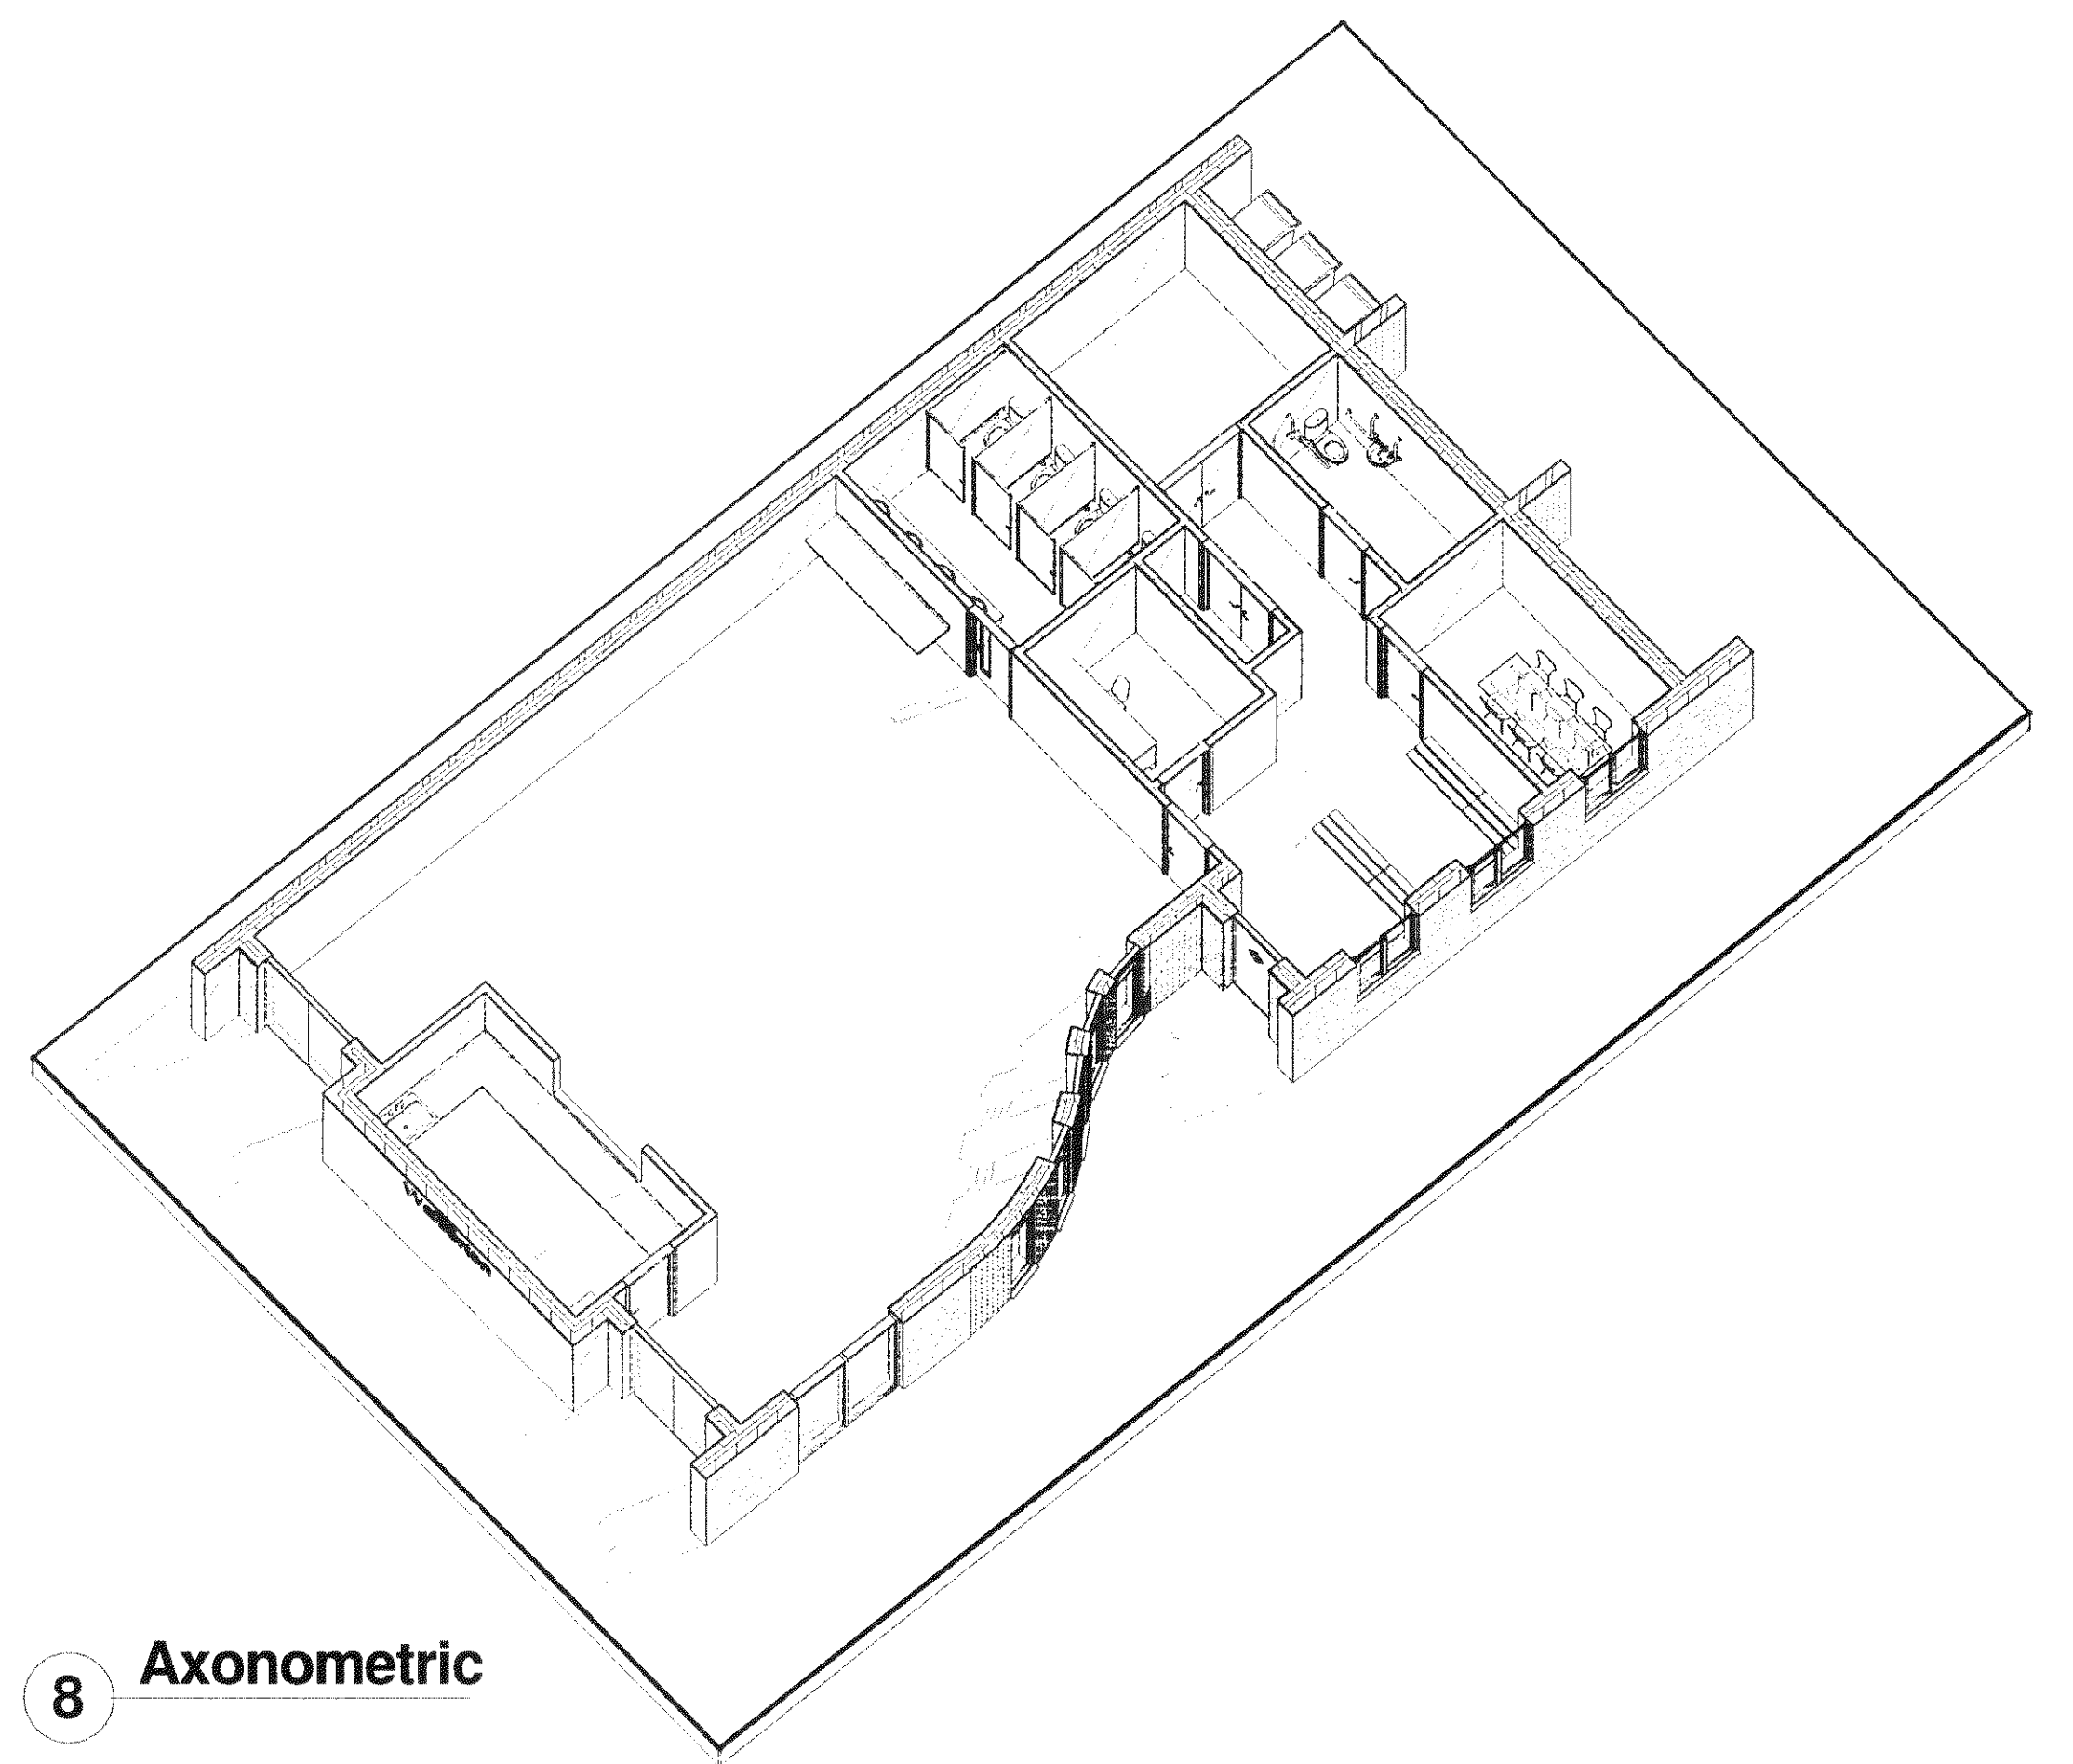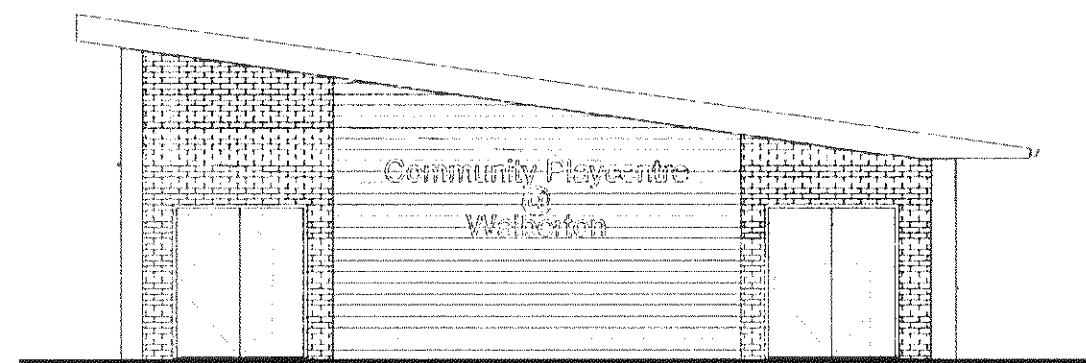


8 Axonometric


13 High Windows
1 Level 0
1 : 100

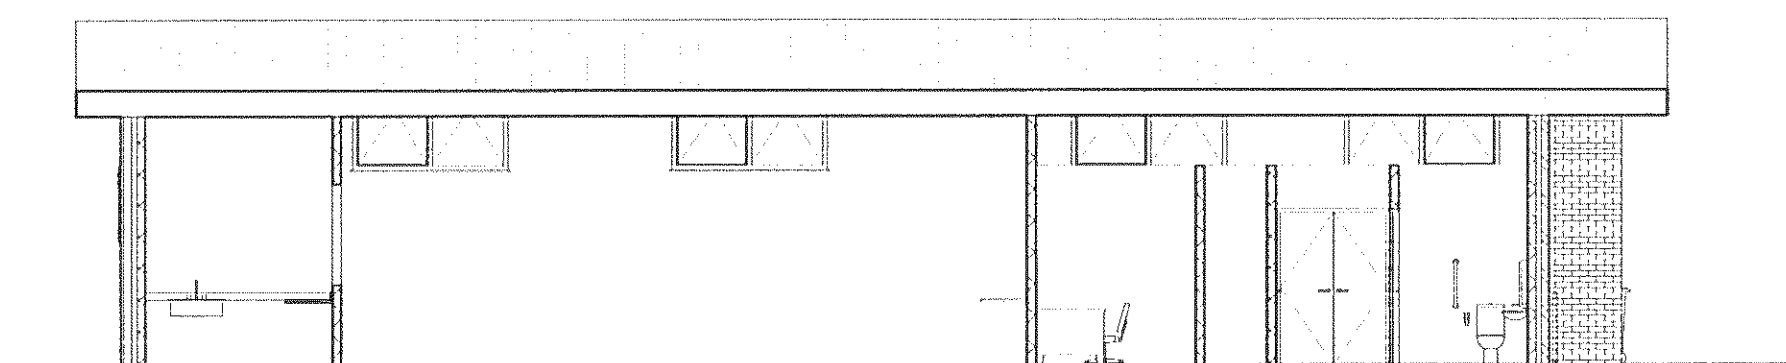


7 Section 2
1 : 100

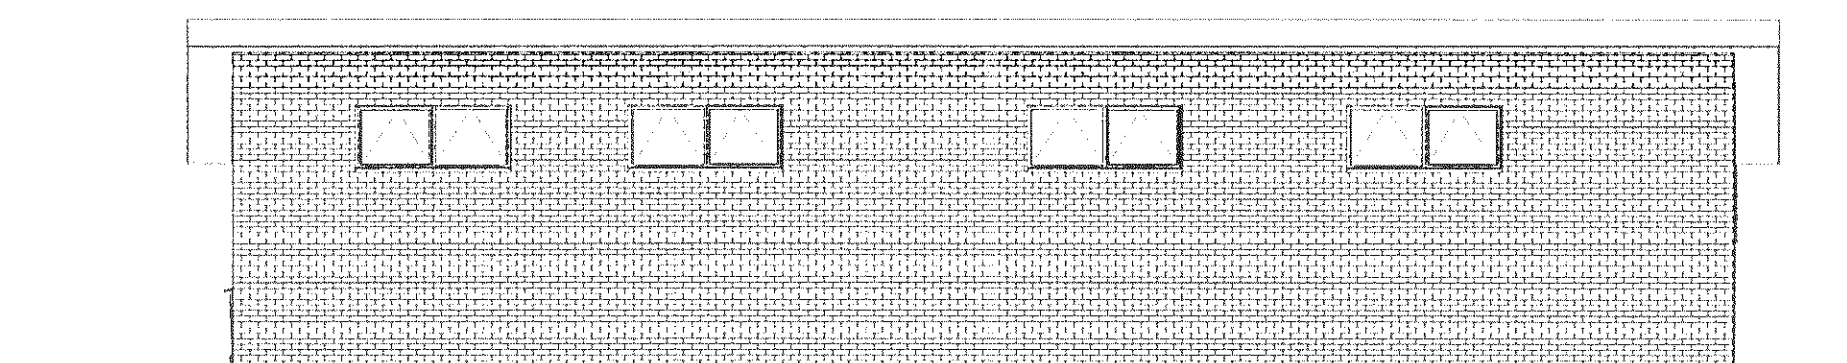


5 Elevation 3
1 : 100

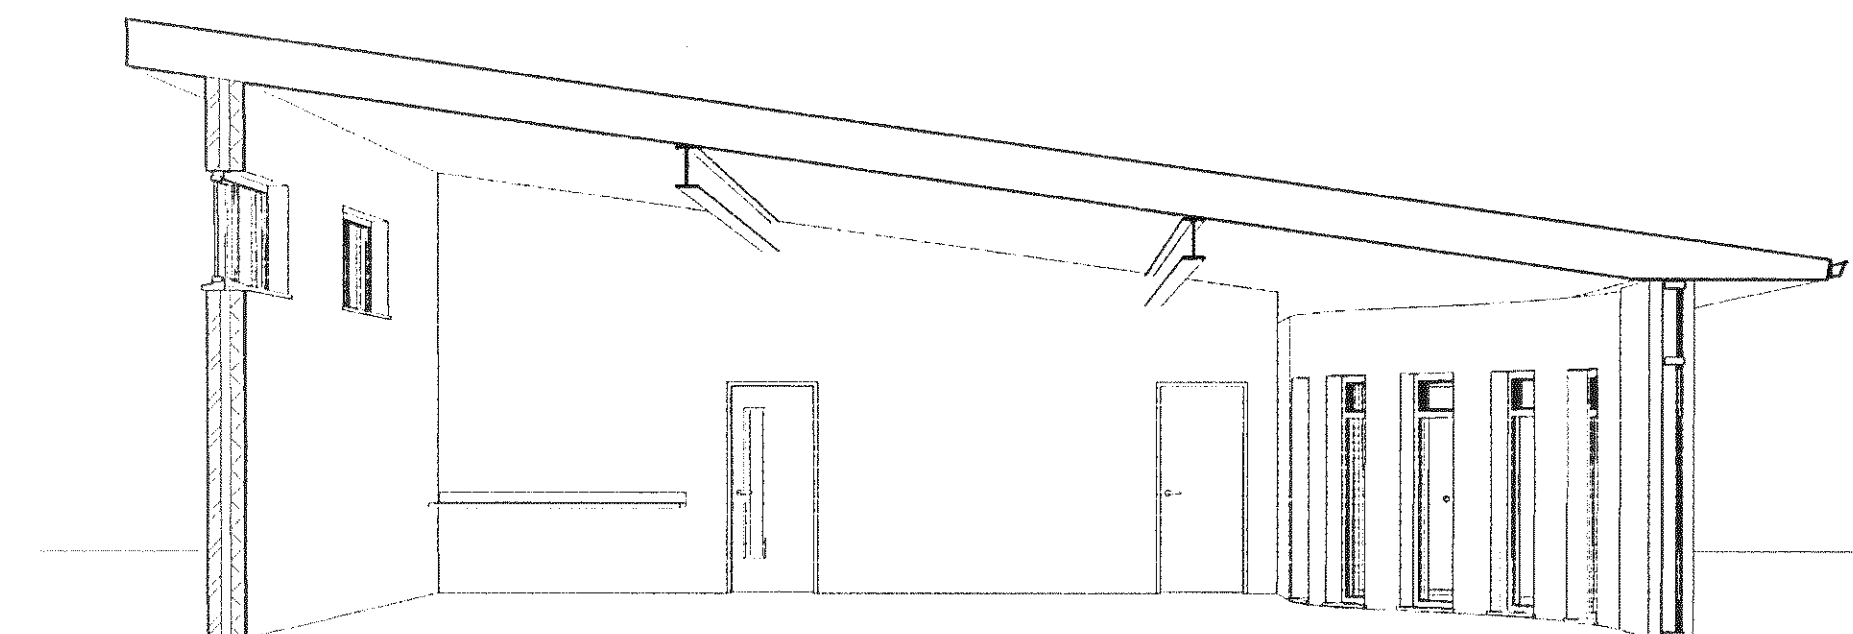


11 Perspective Section 1

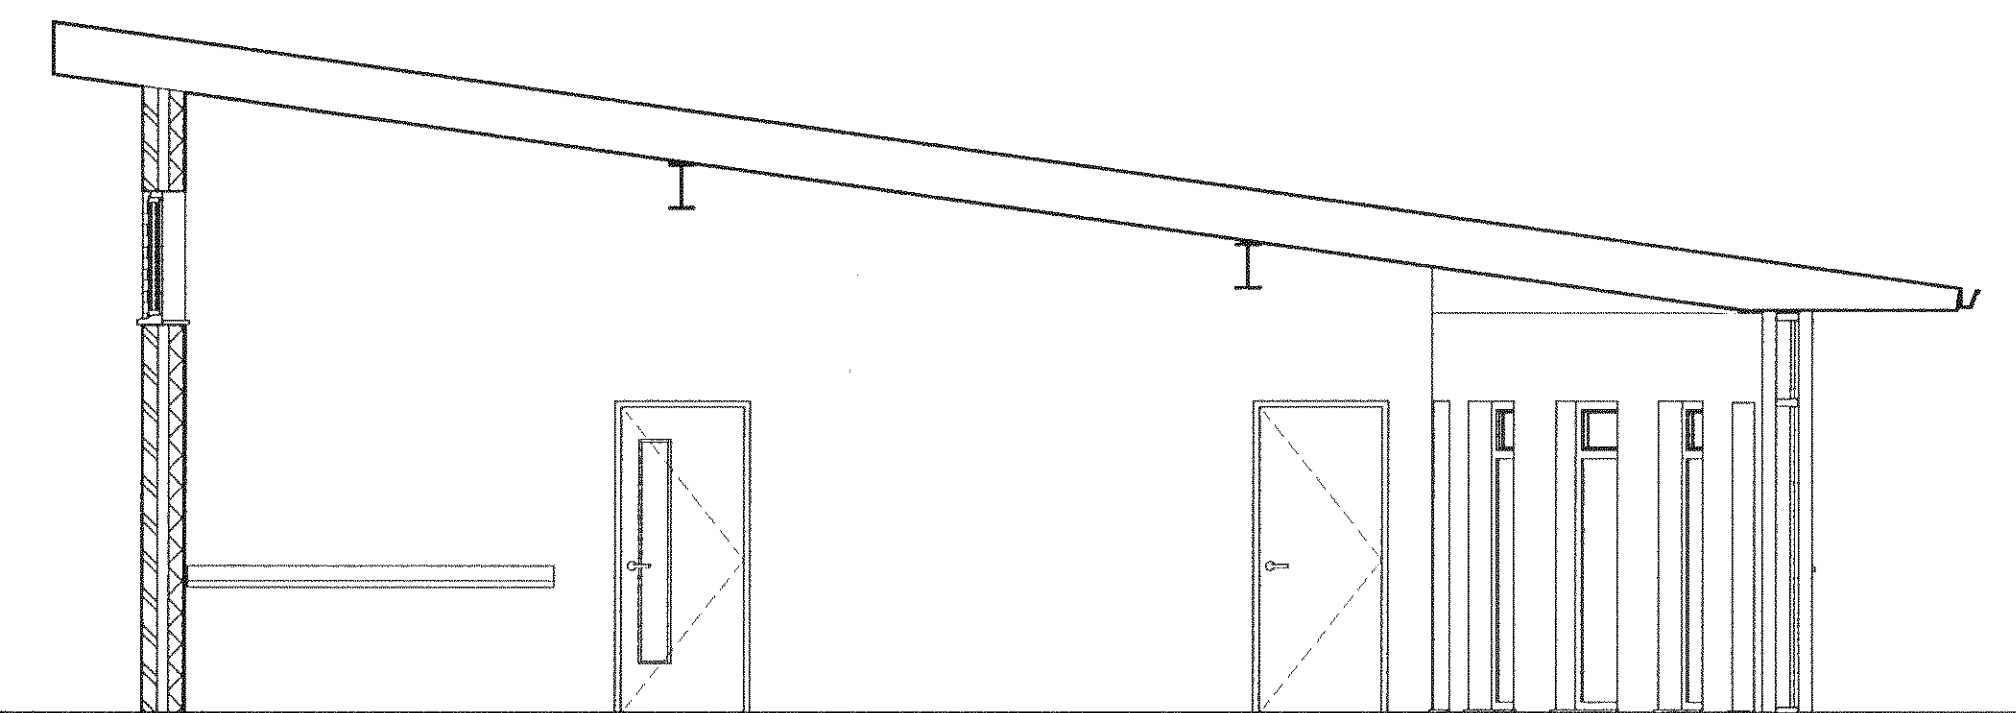


6 Section 1
1 : 50

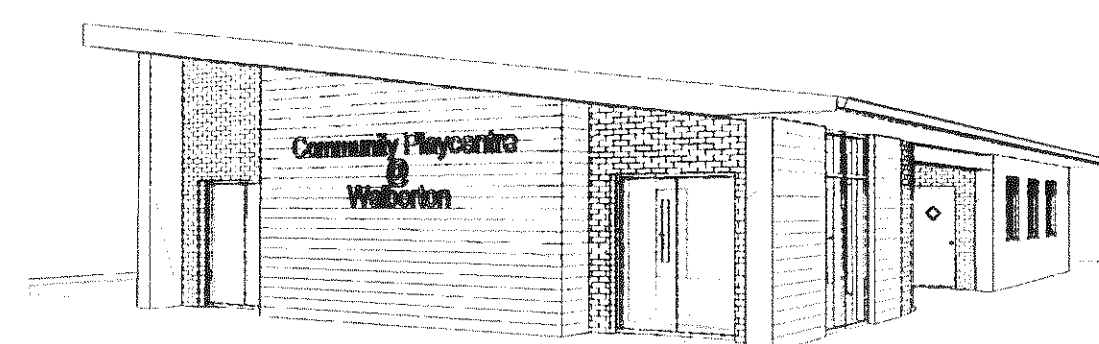

9 3D View 1

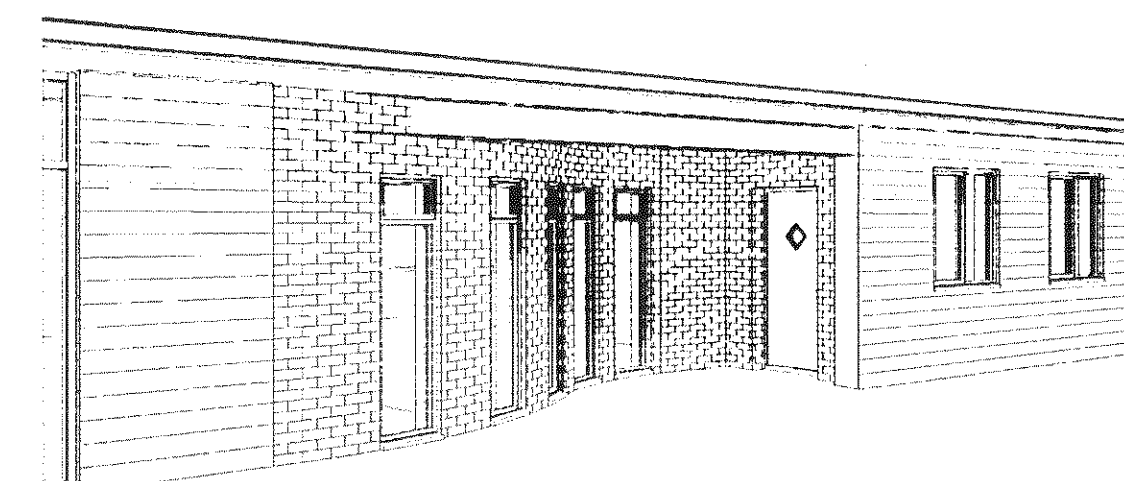

10 3D View 2

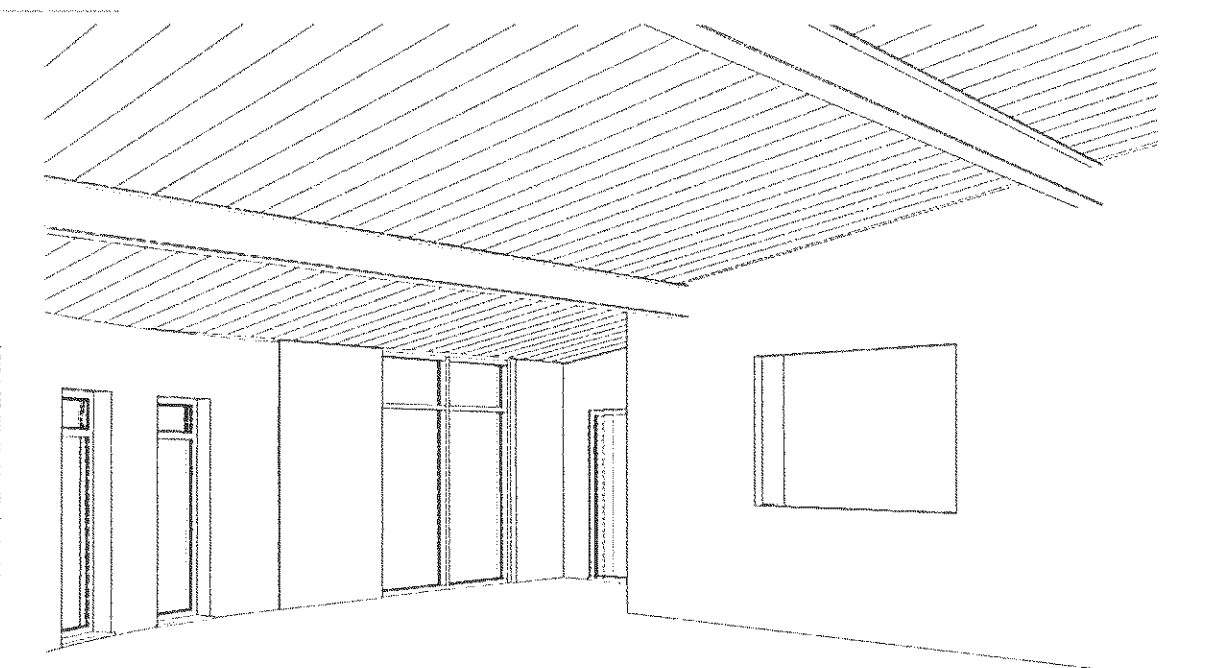

12 3D View 4