


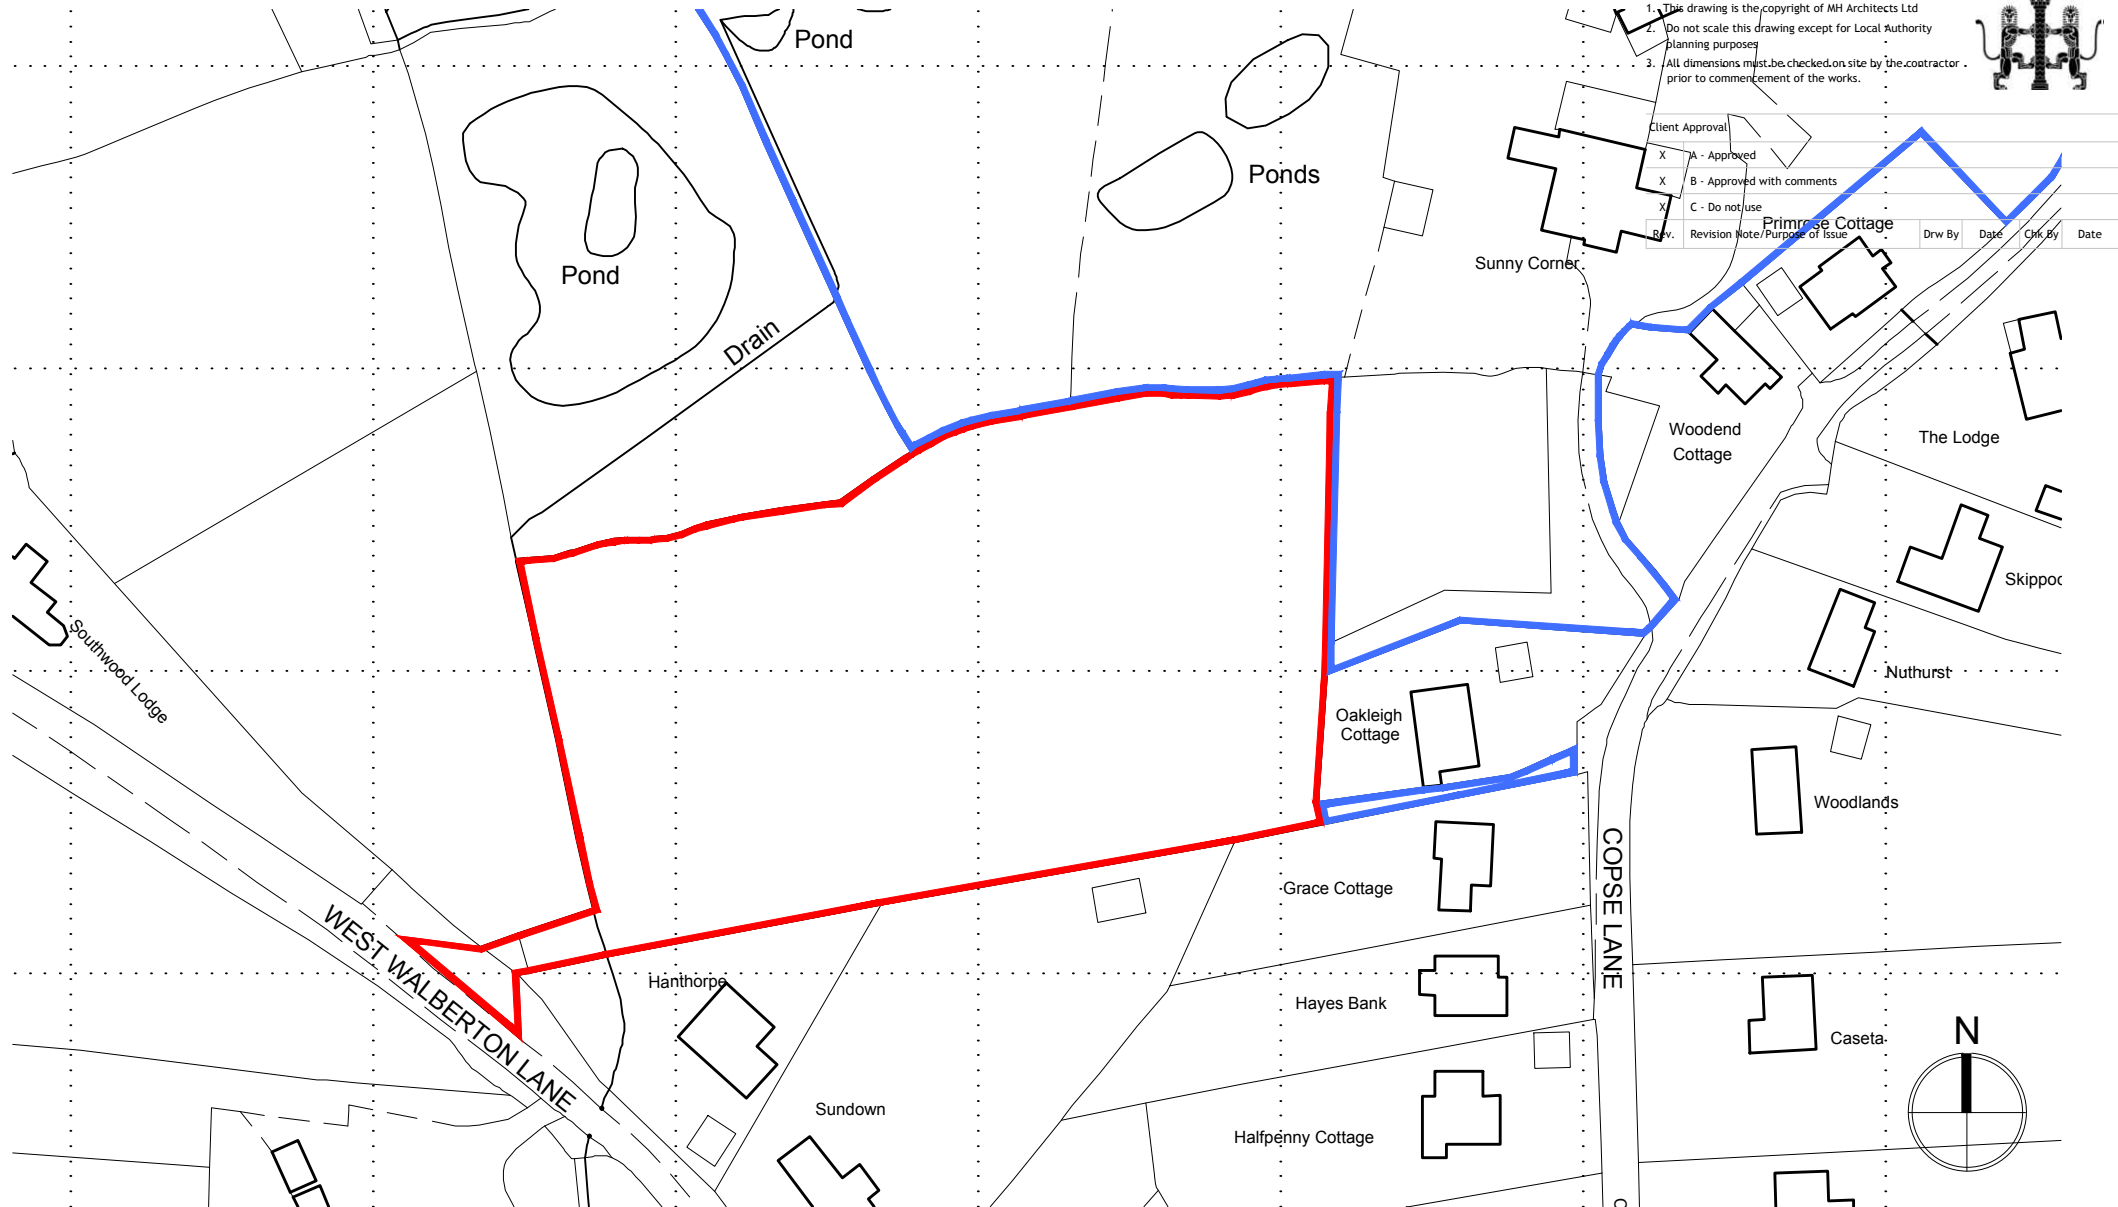

Development at Sunny Corner
 Copse Lane, Walberton,
 West Sussex, BN18 0QH
 for Mr & Mrs Holden

Licence number LIG0975

Location Plan 1:1250 @ A4

Drawing title

Site Location Plan

10 0 10 20 30 40 50

Drawn CJP Date Feb 17 Checked Date Scale at A4 1:1250

Job No. 17-025 Drawing No. SCR-MHA-00-XX-DR-A- 0001 Rev. P5

Purpose of Issue

PLANNING APPLICATION

Ground Floor Bicentennial Building
 Southern Gate | Chichester
 West Sussex | PO19 8EZ

t. 01243 774748
 e. admin@mharchitects.co.uk
 www.mharchitects.co.uk

Limited Company
 Registered in England No.1994233

mh
 ARCHITECTS