



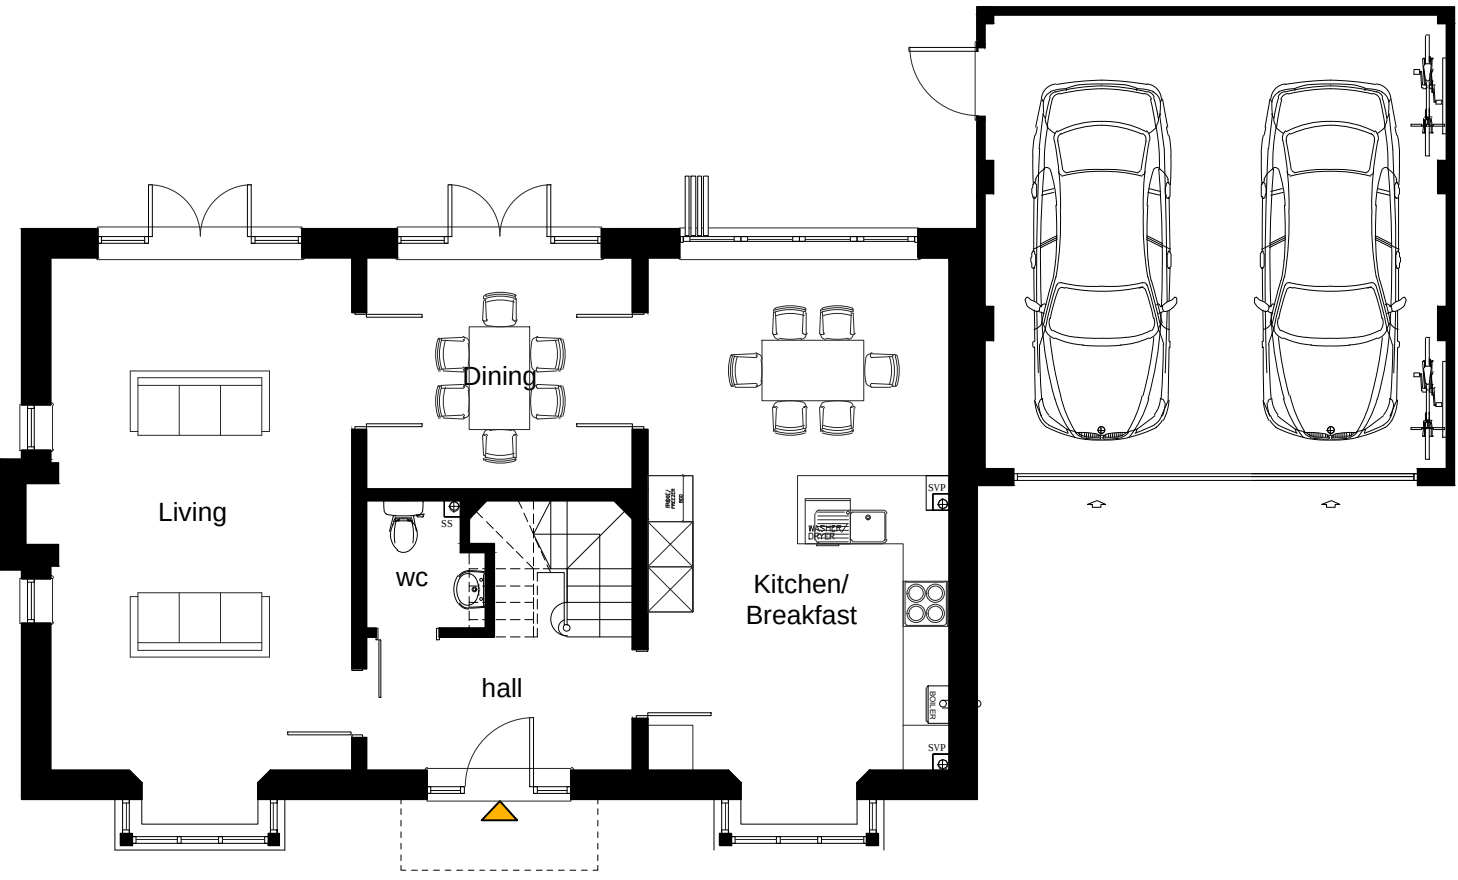

GROUND
plan



FRONT / SOUTH EAST
elevation

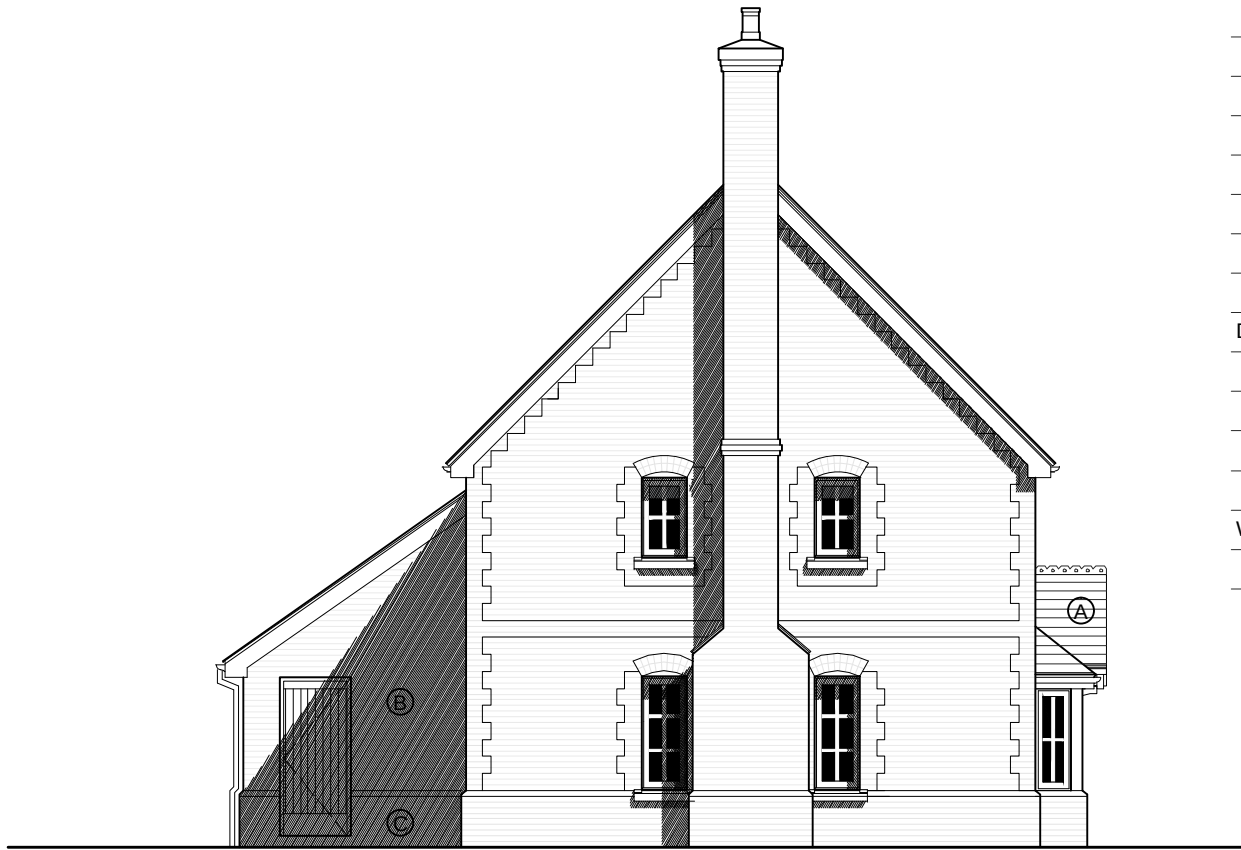

SIDE / SOUTH WEST
elevation

SCHEDULE OF EXTERNAL MATERIALS

Roof	A	Plain clay tiles
Walls	B	Multi red brick to main wall
	C	Contrast red stock brick details, to include:
		- sills
		- quoins
		- arches
		- plinth
	D	White Render
	E	Plain clay tile hanging,
		with club/diamond feature
		(where indicated)
Dressings	F	Recon stone details , including:
		- stone sill
		- kneeler
		- string course
Windows		White painted timber sash
		Casement windows




FIRST
plan



REAR / NORTH WEST
elevation



SIDE / NORTH EAST
elevation

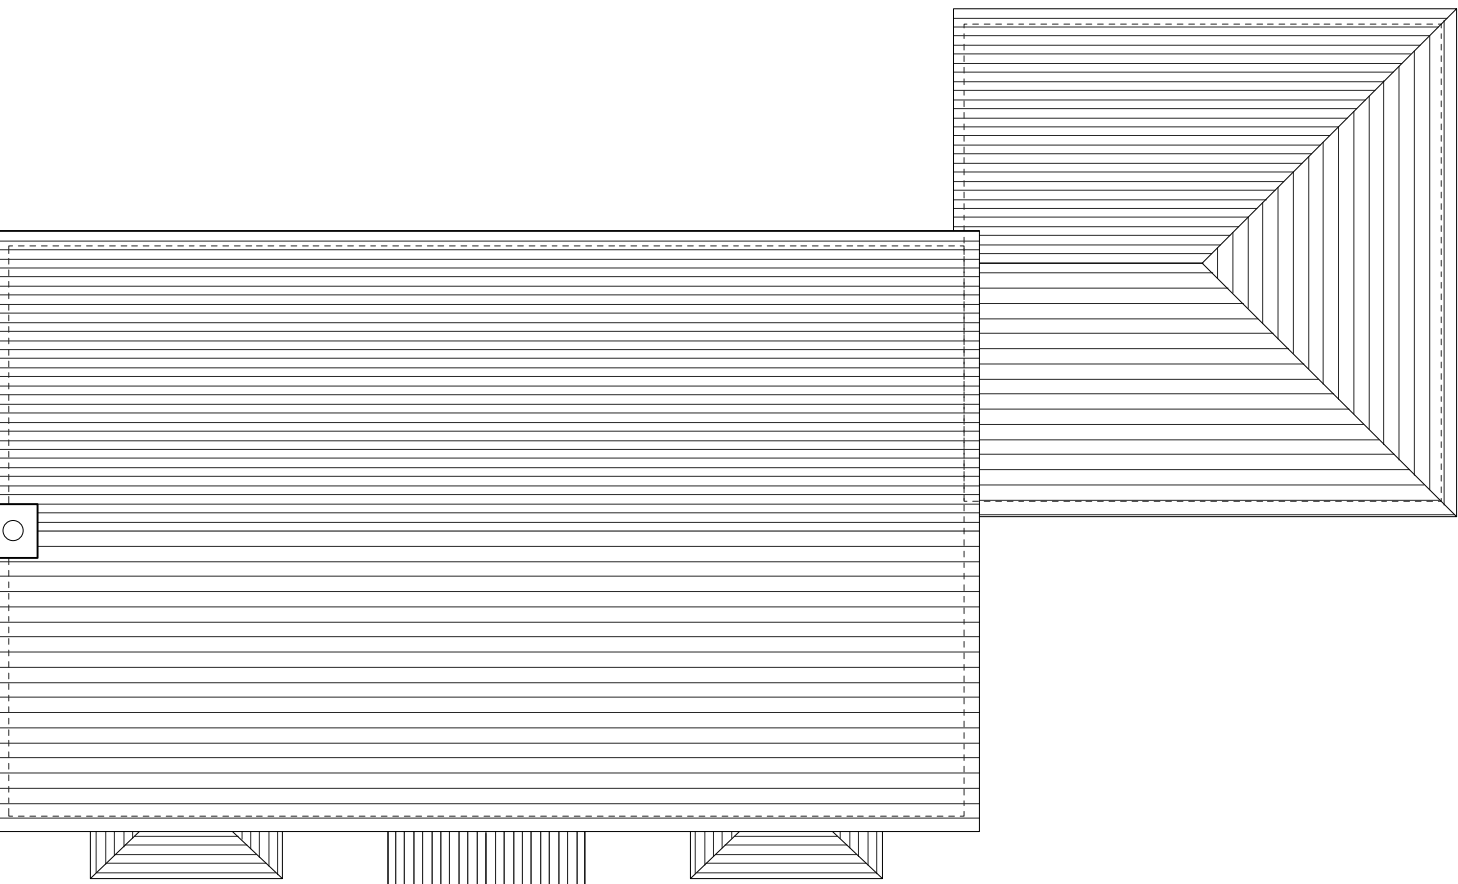

ROOF
plan

Rev.	Revision Note/Purpose of Issue	Drw By	Date	Chk By	Date
X	A - Approved				
X	B - Approved with comments				
X	C - Do not use				

Client

Mr & Mrs Holden

Job title

Development at Sunny Corner,
Copese Lane, Walberton,
West Sussex, BN18 0QH

Drawing title

Plot 2
-:-
Plans & Elevations

Drawn	Date	Checked	Date	Scale at A1
KP	06.07.17			1:100
Job No.	Drawing No.	Rev.		
17-025	SCR-MHA-00-XX-DR-A-	0011	P5	

Purpose of issue

PLANNING APPLICATION