




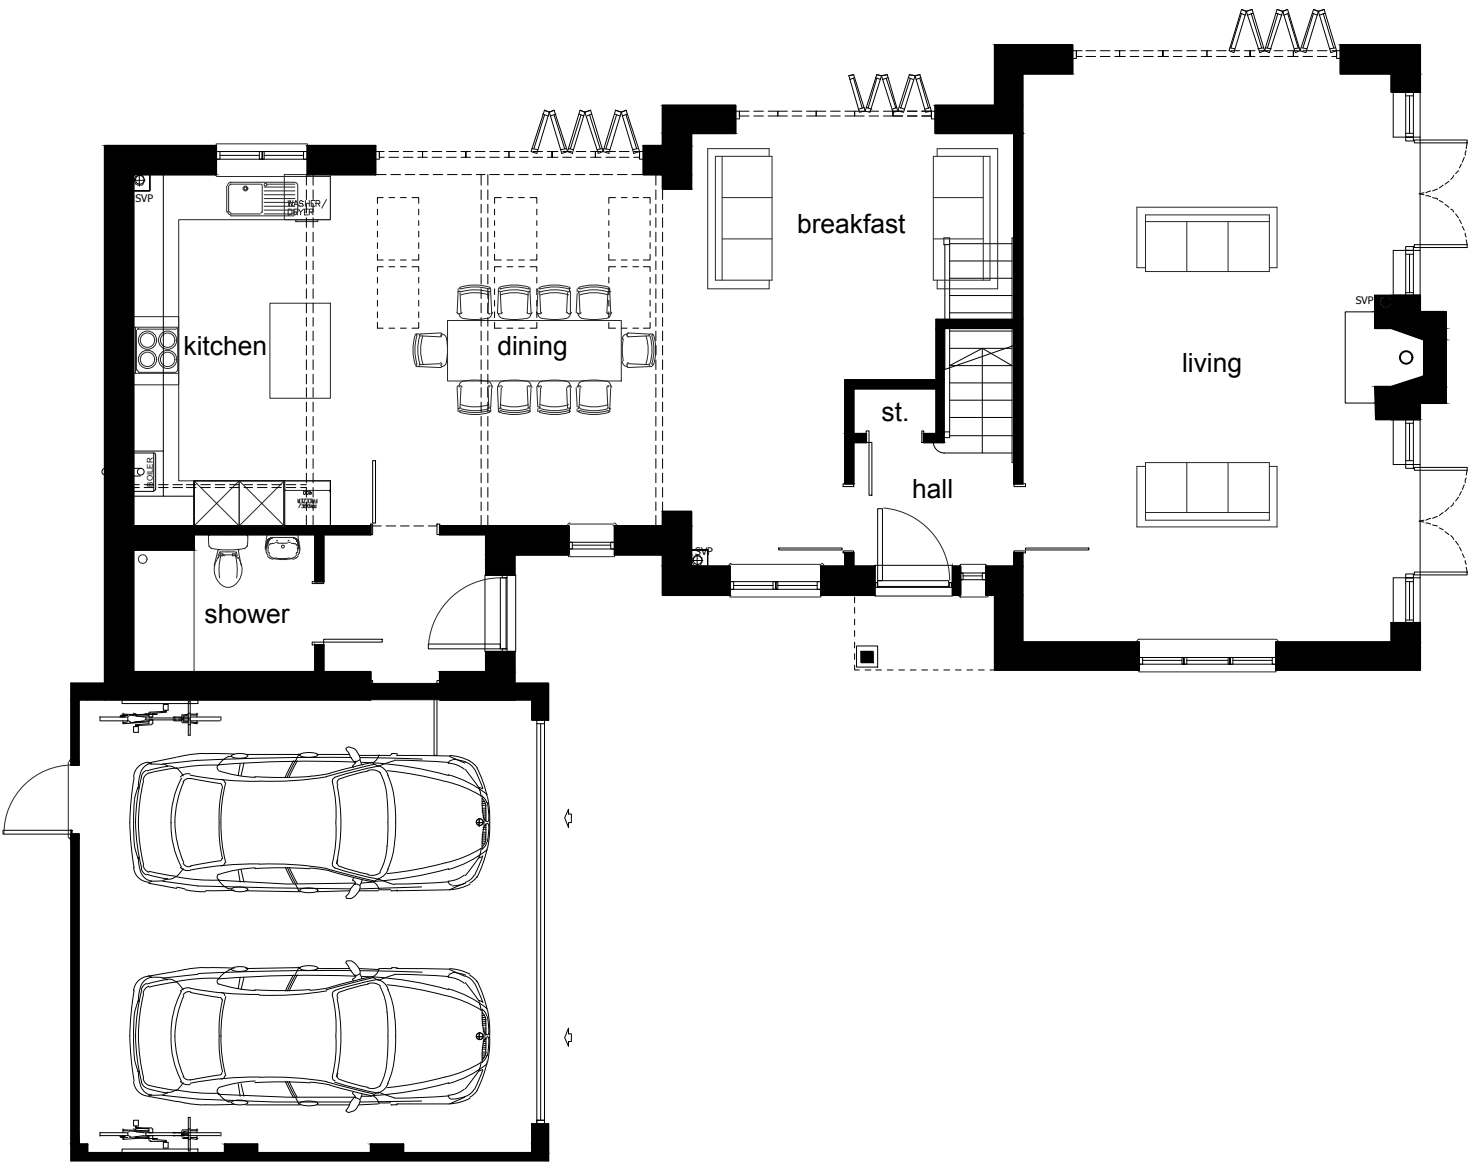

GROUND
plan

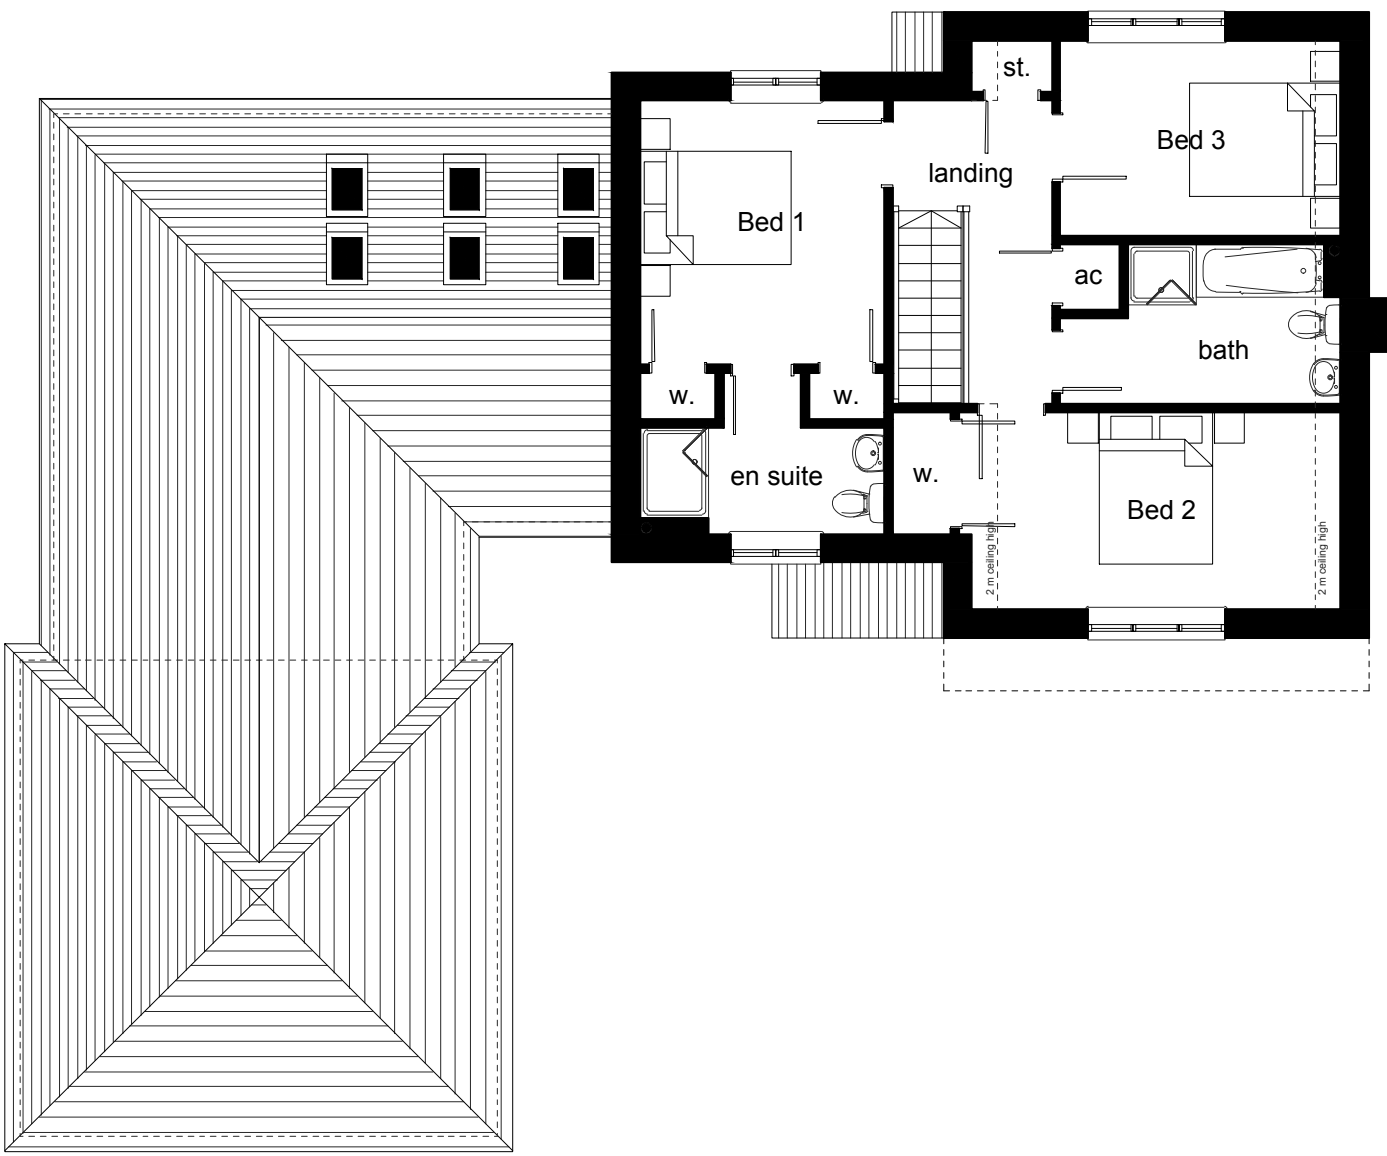

FIRST
plan

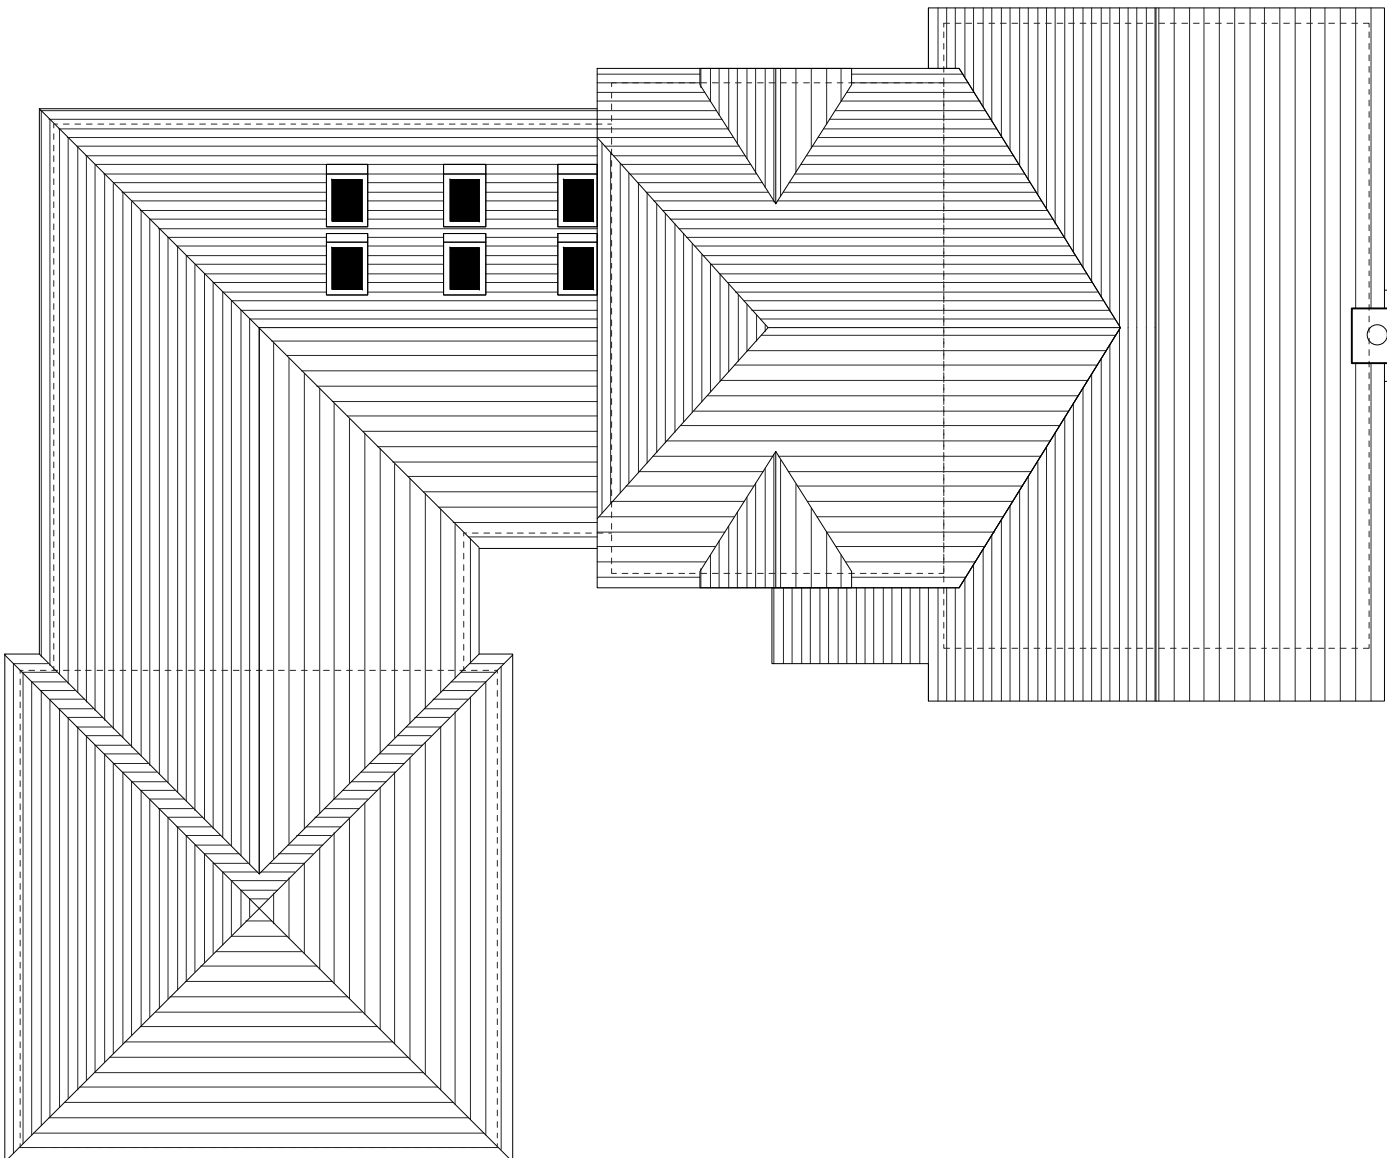

ROOF
plan

PROPOSED HOUSE 6

plans & elevations




1 FRONT - WEST
elevation



2 FRONT - WEST
sectional elevation




3 REAR - EAST
elevation

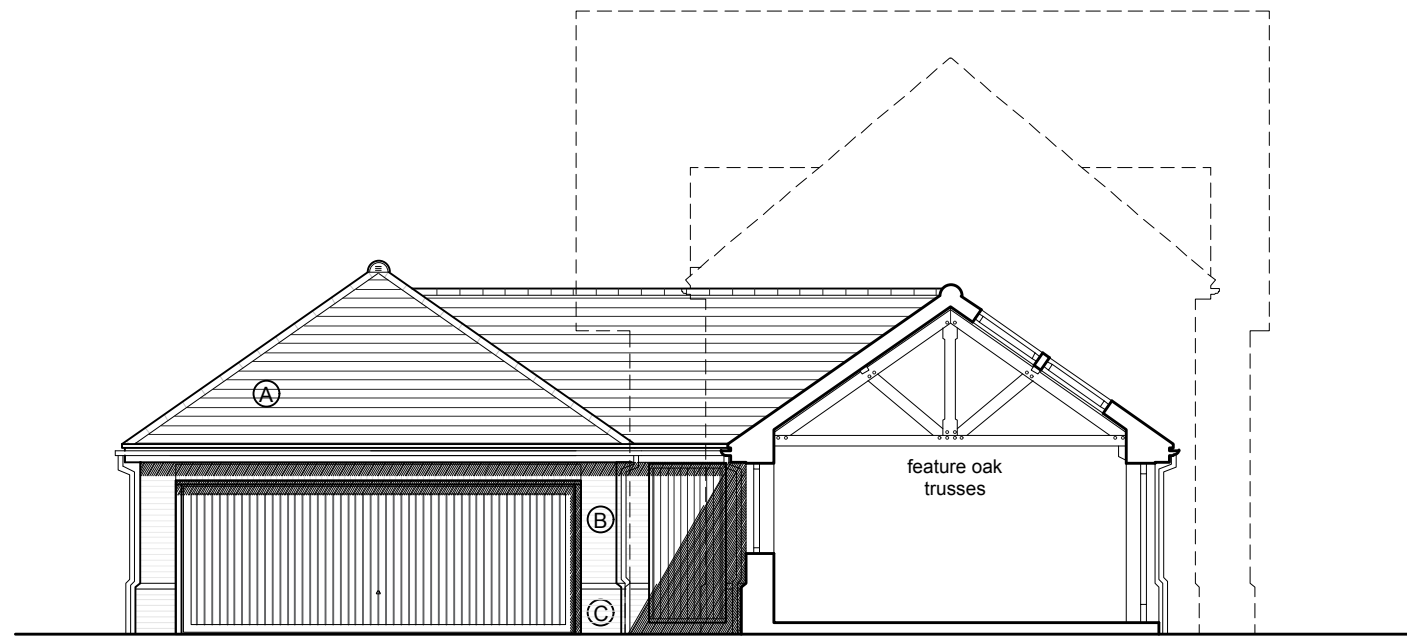

4 SIDE - SOUTH
sectional elevation



5 SIDE - SOUTH
elevation

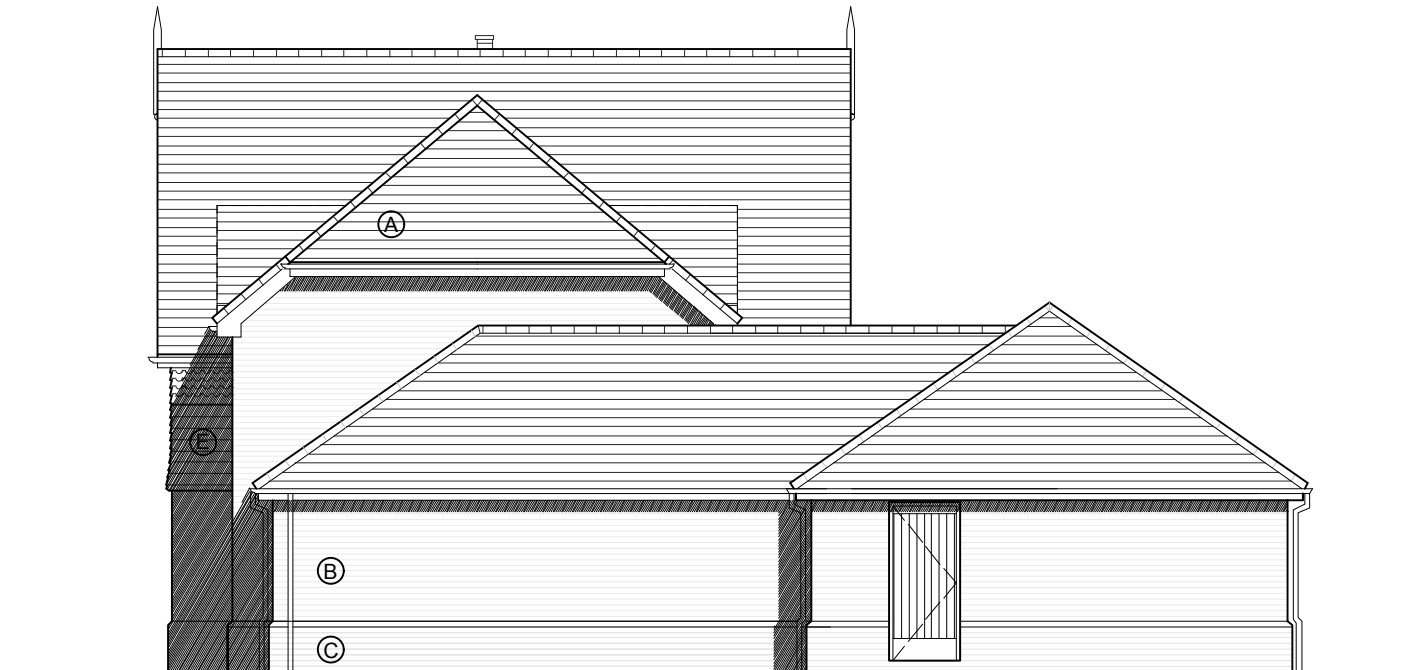

6 REAR - NORTH
elevation

SCHEDULE OF EXTERNAL MATERIALS

Roof	A	Plain clay tiles
Walls	B	Multi red brick to main wall
	C	Contrast red stock brick details, to include:
		- sills
		- quoins
		- arches
		- plinth
	D	White Render
	E	Plain clay tile hanging,
		with club/diamond feature
		(where indicated)
Dressings	F	Recon stone details , including:
		- stone sill
		- kneeler
		- string course
Windows		White painted timber sash
		Casement windows

Rev.	Revision Note/Purpose of Issue	Drw By	Date	Chk By	Date
Client Approval					
X	A - Approved				
X	B - Approved with comments				
X	C - Do not use				
Client					
Mr & Mrs Holden					
Job title					
Development at Sunny Corner, Copese Lane, Walberton, West Sussex, BN18 0QH					
Drawing title					
Plot 6 :-:- Plans & Elevations					
Drawn	Date	Checked	Date	Scale at A1	
CJP	06.07.17			1:100	
Job No.	Drawing No.			Rev.	
17-025	SCR-MHA-00-XX-DR-A-	0014		P6	
Purpose of Issue					
PLANNING APPLICATION					