Licence number LIG0975

Location Plan 1:1250 @ A3

N

10 0 10 20 30 40 50 100m

1:1250

Notes

1. This drawing is the copyright of MH Architects Ltd
2. Do not scale this drawing except for Local Authority planning purposes
3. All dimensions must be checked on site by the contractor prior to commencement of the works.

Client Approval	
X	A - Approved
X	B - Approved with comments
X	C - Do not use

Rev.	Revision Note/Purpose of Issue	Drw By	Date	Chk By	Date

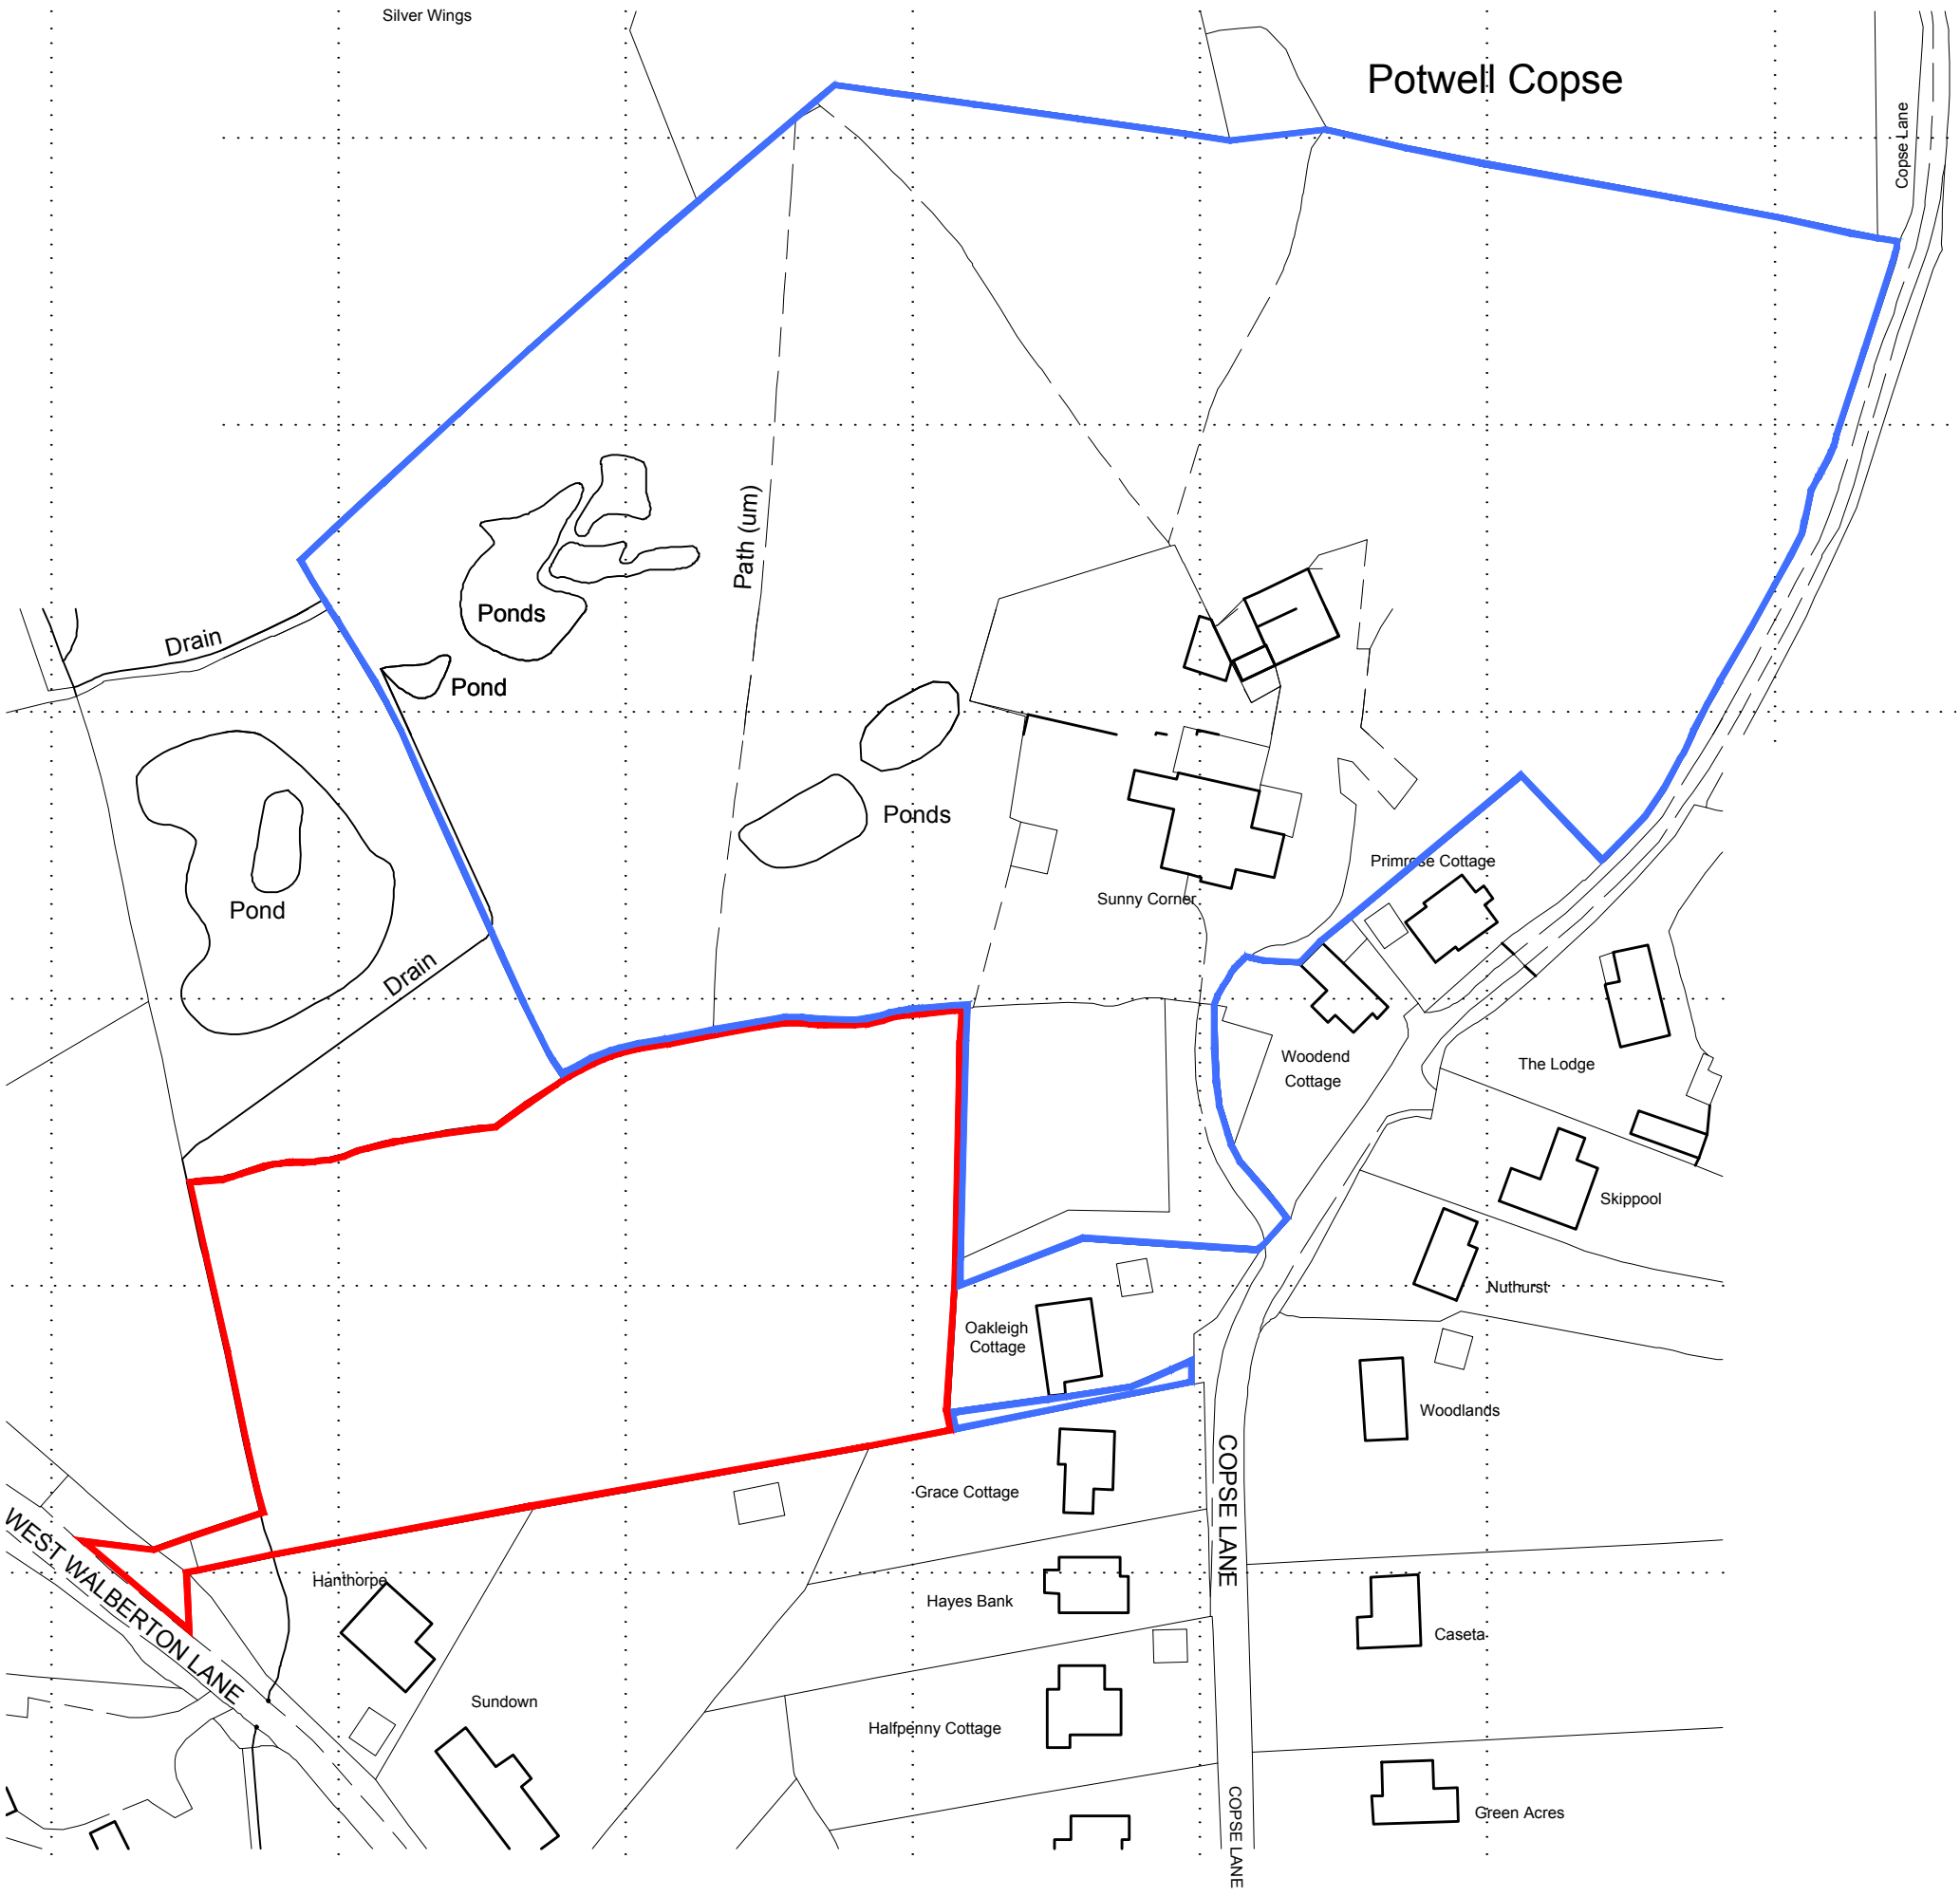

Development at Sunny Corner

Copse Lane, Walberton
West Sussex, BN18 0QH
for Mr & Mrs Holden

Drawing title

Site Location Plan

Drawn	Date	Checked	Date	Scale at A3
CJP	Feb 17			1:1250

Job No.	Pro.	Org.	Zone	Level	Type	Role	No.	Rev.
17-025	SCR	MHA	00	XX	DR	A	0001	P4

Purpose of Issue

PLANNING APPLICATION

Ground Floor | Bicentennial Building
Southern Gate | Chichester
West Sussex | PO19 8EZ

t. 01243 774748
e. admin@mharchitects.co.uk
www.mharchitects.co.uk

Limited Company
Registered in England No.1994233

ARCHITECTS

ARUN DISTRICT COUNCIL WA/75/17/PL