


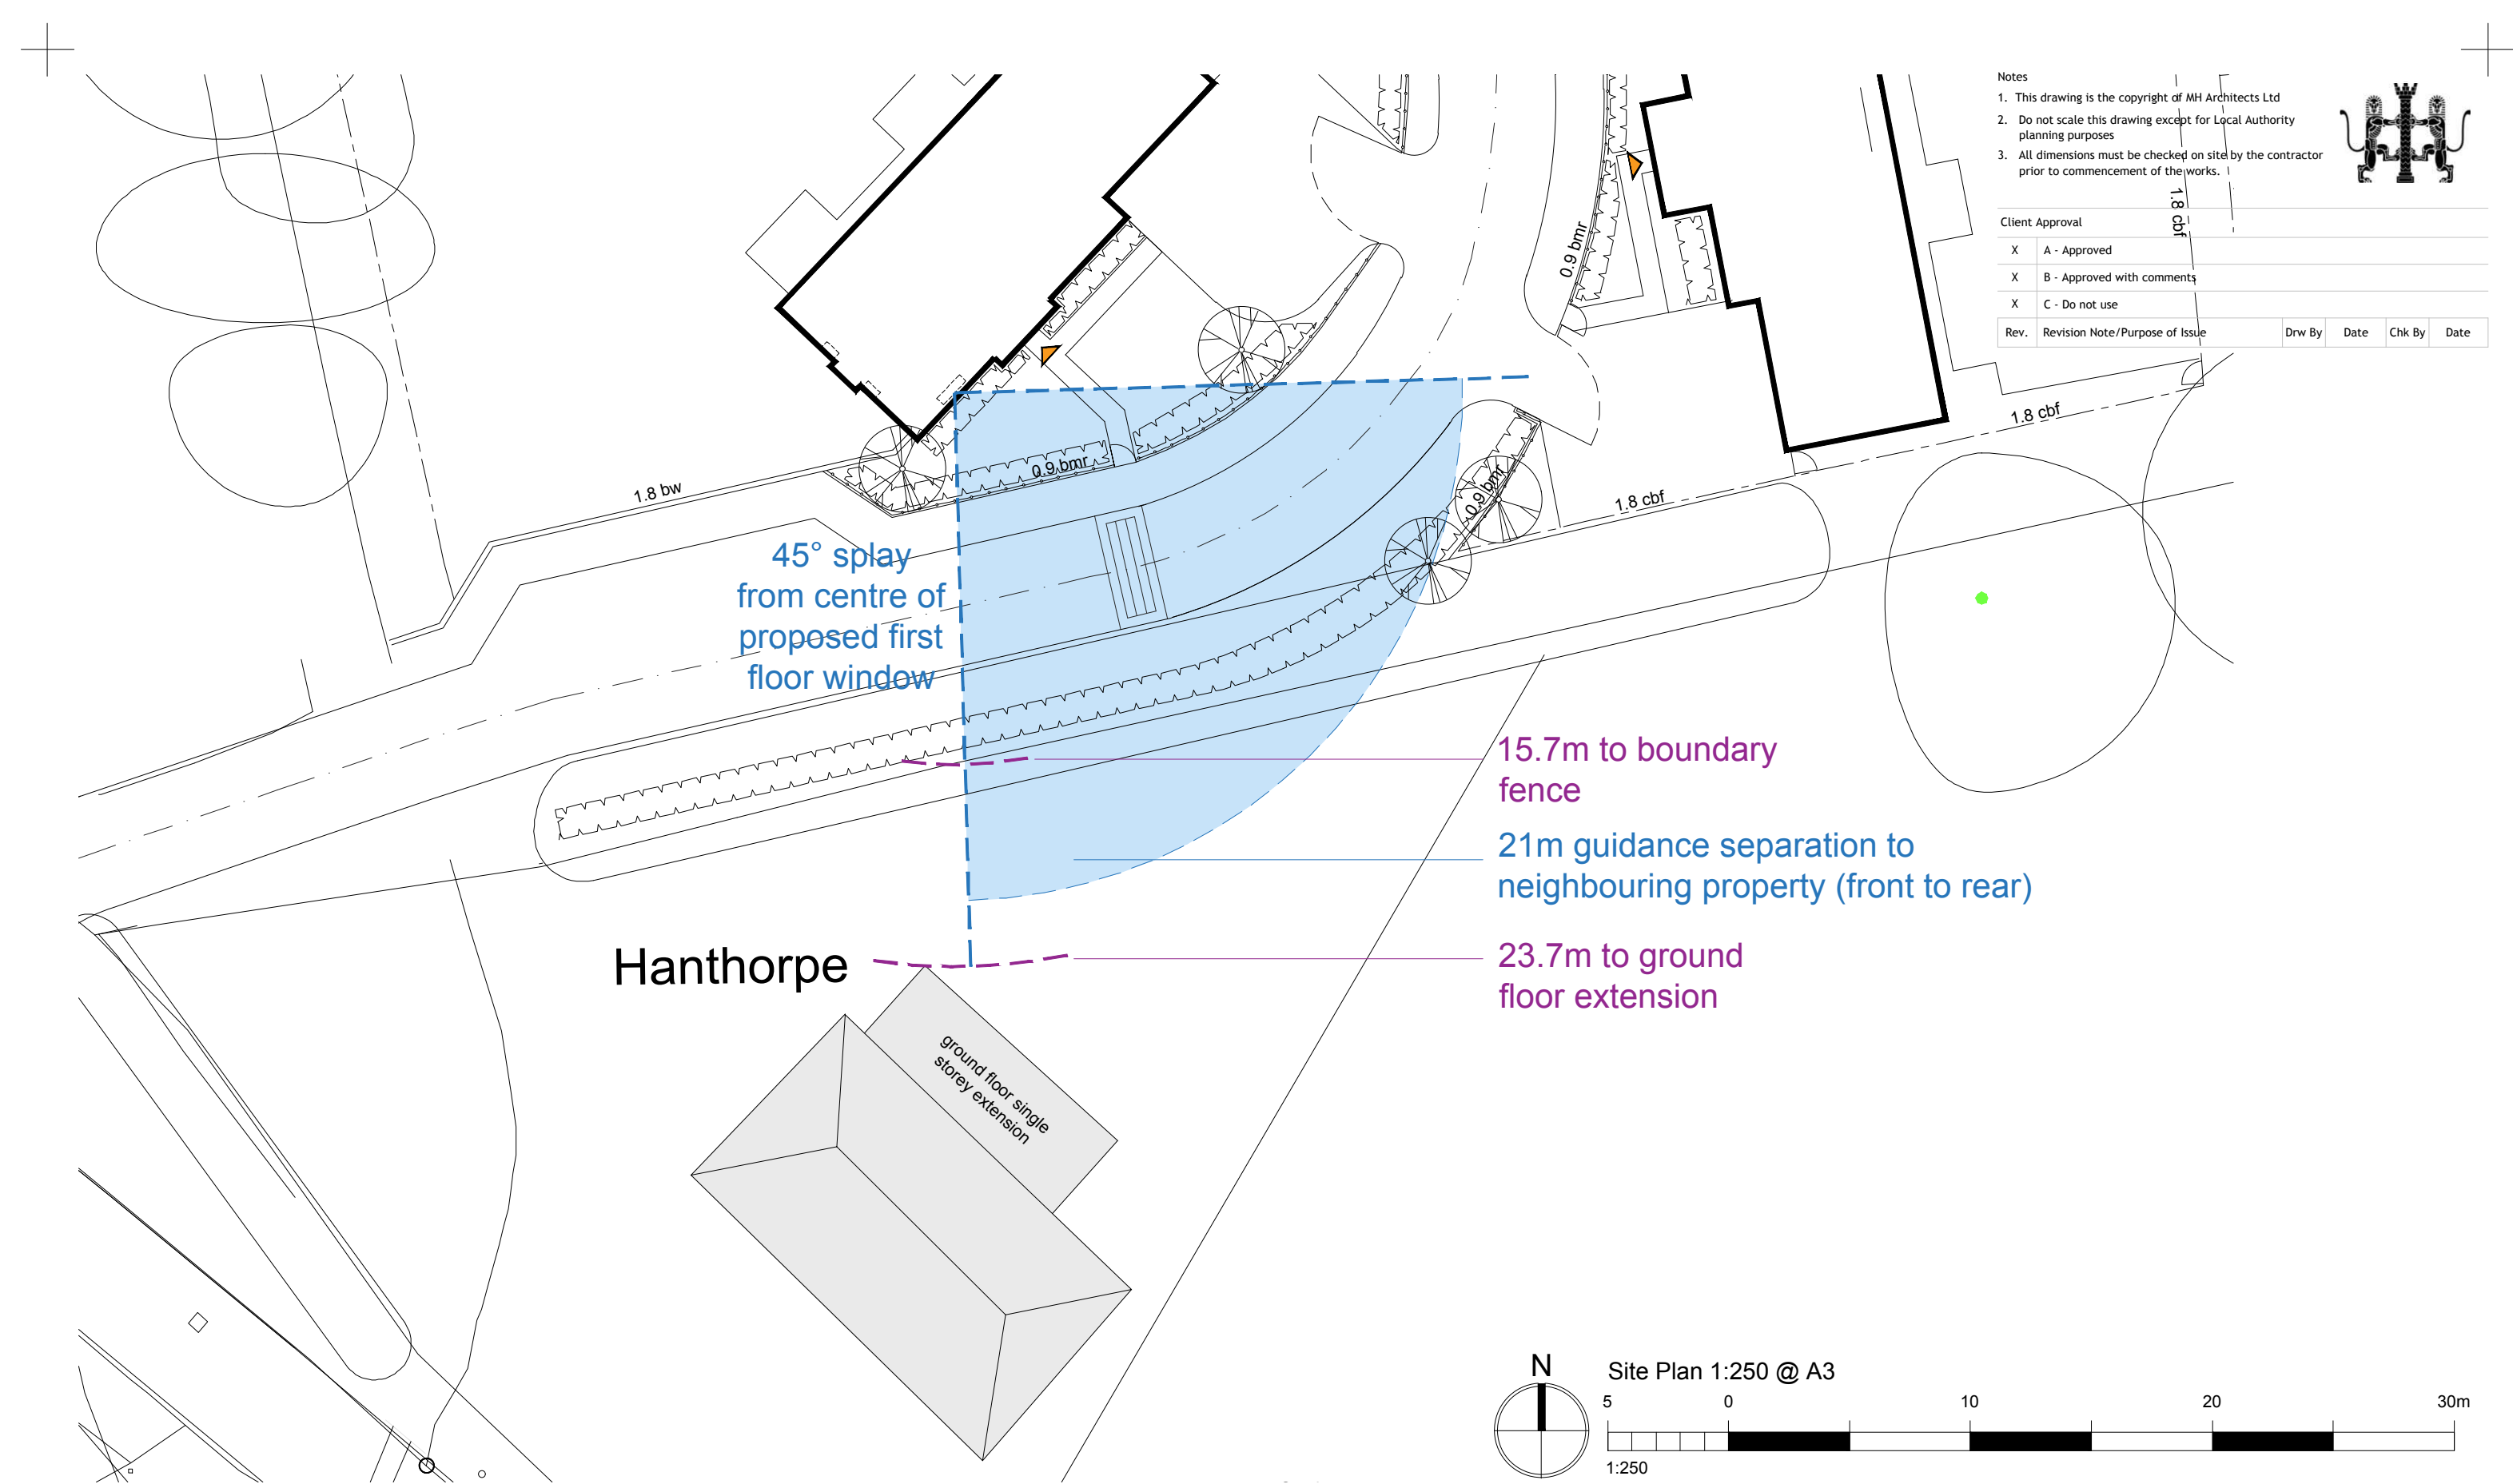

Development at Sunny Corner
Cope Lane
Walberton
for Mr & Mrs Holden

Drawing title								
Proposed Site Excerpt								
Drawn	Date	Checked	Date	Scale at A3				
CJP	Nov 17			1:200				
Job No.	Pro.	Org.	Zone	Level	Type	Role	No.	Rev.
17-025	SCR	MHA	00	XX	DR	A	SK03	P01
Purpose of Issue								
SKETCH FOR DISCUSSION								

Ground Floor | Bicentennial Building
Southern Gate | Chichester
West Sussex | PO19 8EZ

t. 01243 774748
e. admin@mharchitects.co.uk
www.mharchitects.co.uk

Limited Company
Registered in England No.1994233

