




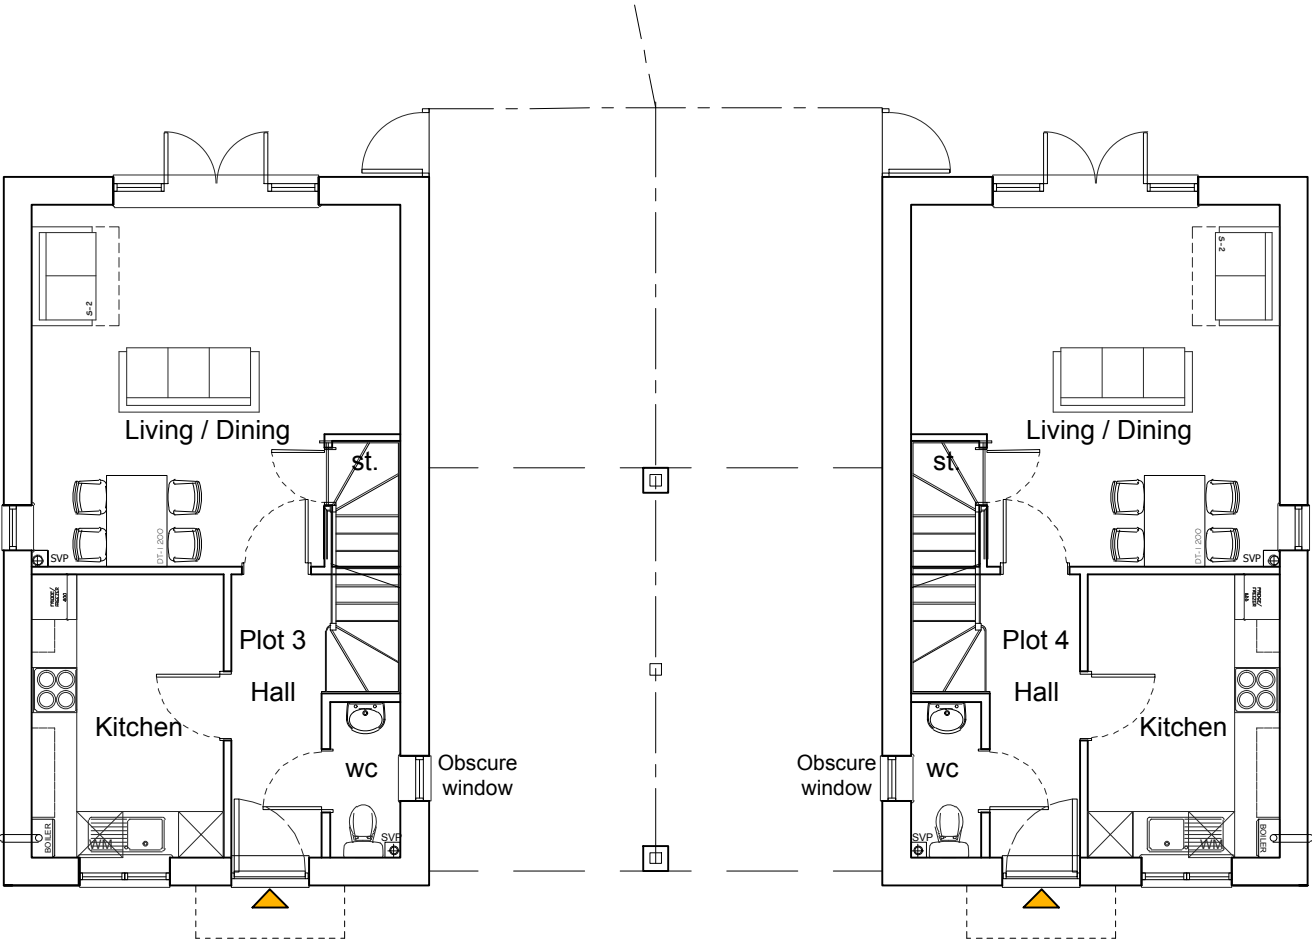

GROUND
plan

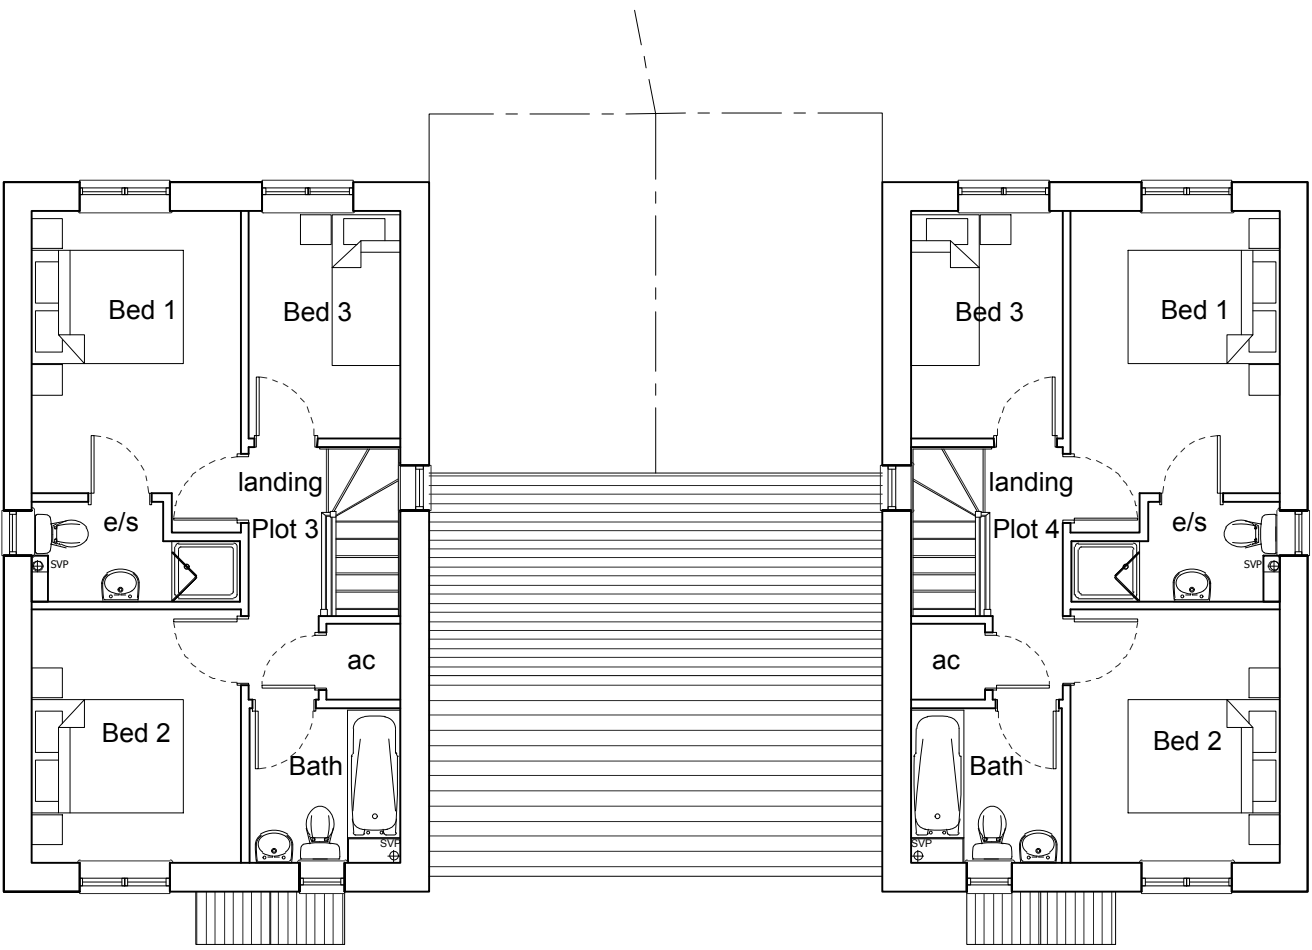


FIRST
plan

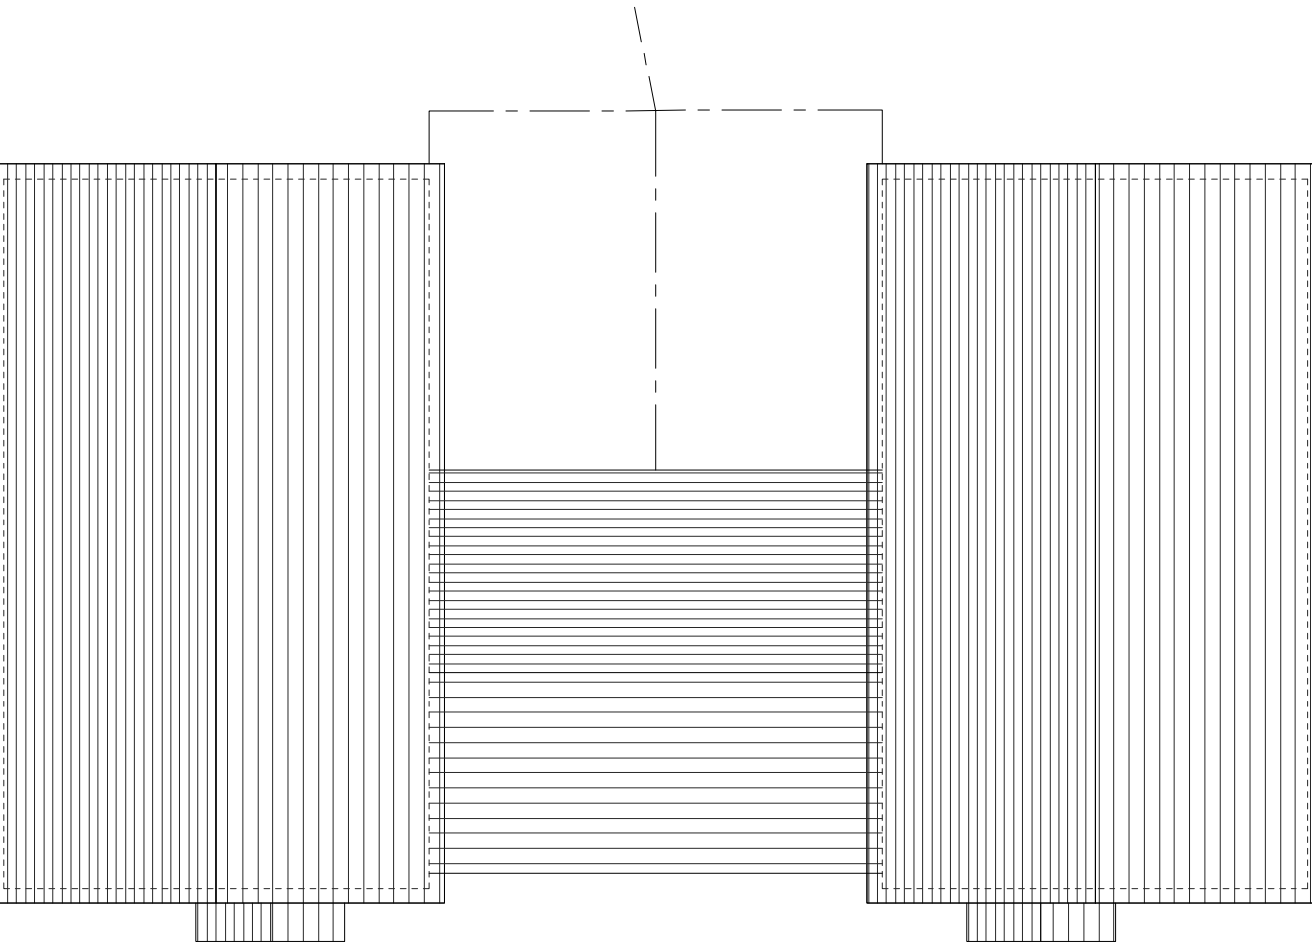

ROOF
plan

PROPOSED COTTAGES 4 & 5


plans & elevations

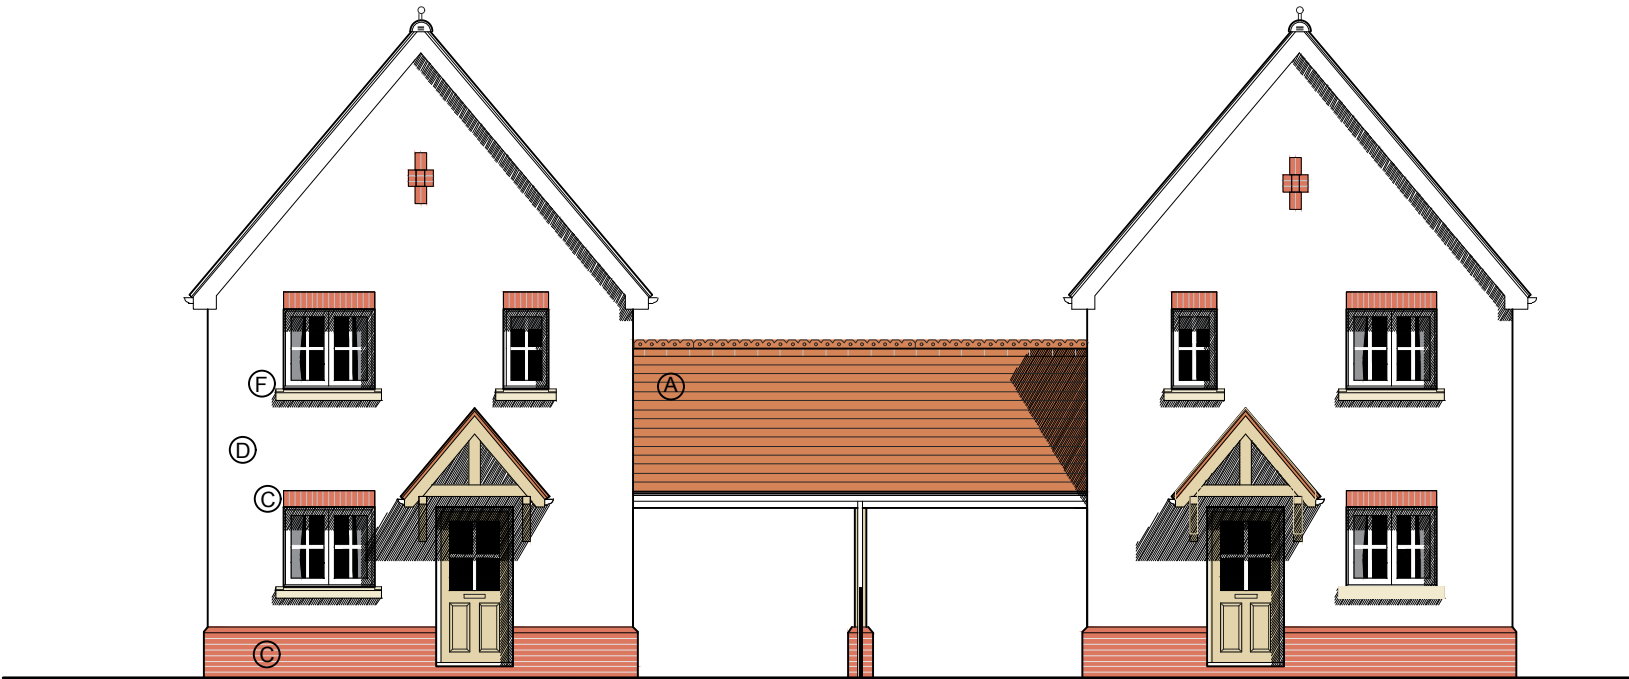


FRONT / SOUTH EAST
elevation



REAR / NORTH WEST
elevation

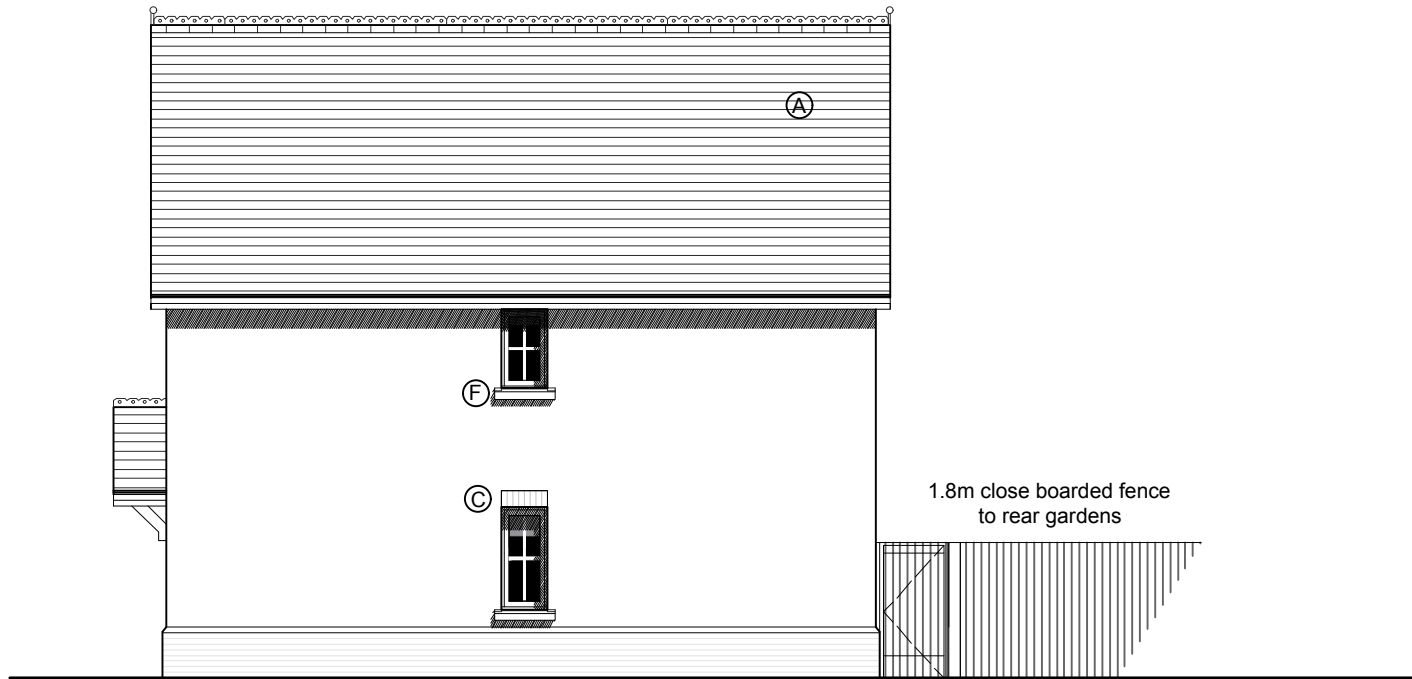

SIDE / NORTH EAST
elevation showing Cottage 4
(Cottage 3 elevation handed)

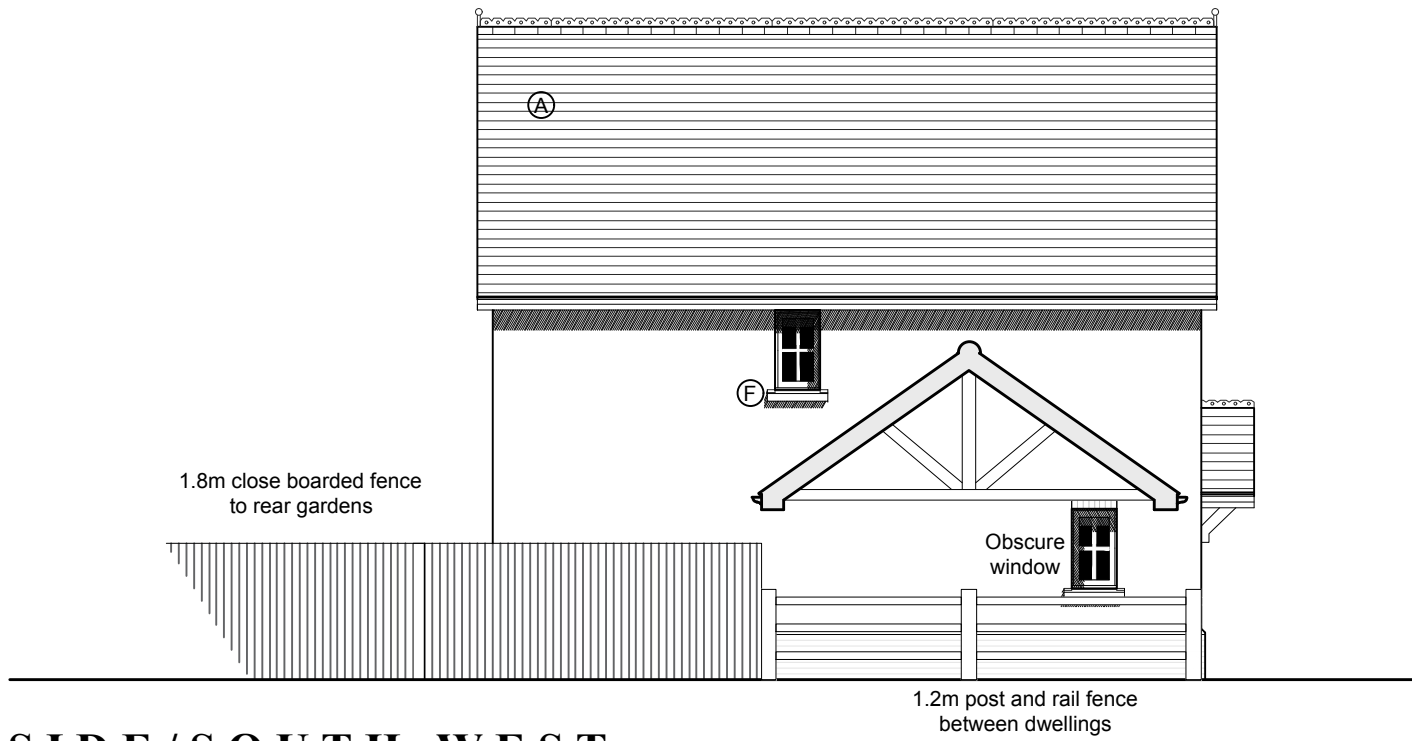

SIDE / SOUTH WEST
elevation showing Cottage 4
(Cottage 3 elevation handed)

SCHEDULE OF EXTERNAL MATERIALS

Roof	A	Plain clay tiles
Walls	B	Multi red brick to main wall
	C	Contrast red stock brick details, to include:
		- sills
		- quoins
		- arches
		- plinth
	D	White Render
	E	Plain clay tile hanging,
		with club/diamond feature
		(where indicated)
Dressings	F	Recon stone details, including:
		- stone sill
		- kneeler
		- string course
Windows		White painted timber sash
		Casement windows

Rev.	Revision Note/Purpose of Issue	Drw By	Date	Chk By	Date
X	A - Approved				
X	B - Approved with comments				
X	C - Do not use				

Client

Mr & Mrs Holden

Job title

Development at Sunny Corner,
Copese Lane, Walberton,
West Sussex, BN18 0QH

Drawing title

Plots 4 & 5
--
Plans & Elevations

Drawn	Date	Checked	Date	Scale at A1
KP	06.07.17	CJP	06.07.17	1:100
Job No.	Drawing No.	Rev.		
17-025	SCR-MHA-00-XX-DR-A-	0013	P6	

Purpose of issue

PLANNING APPLICATION