


STREET SCENE 1
looking north along the access road

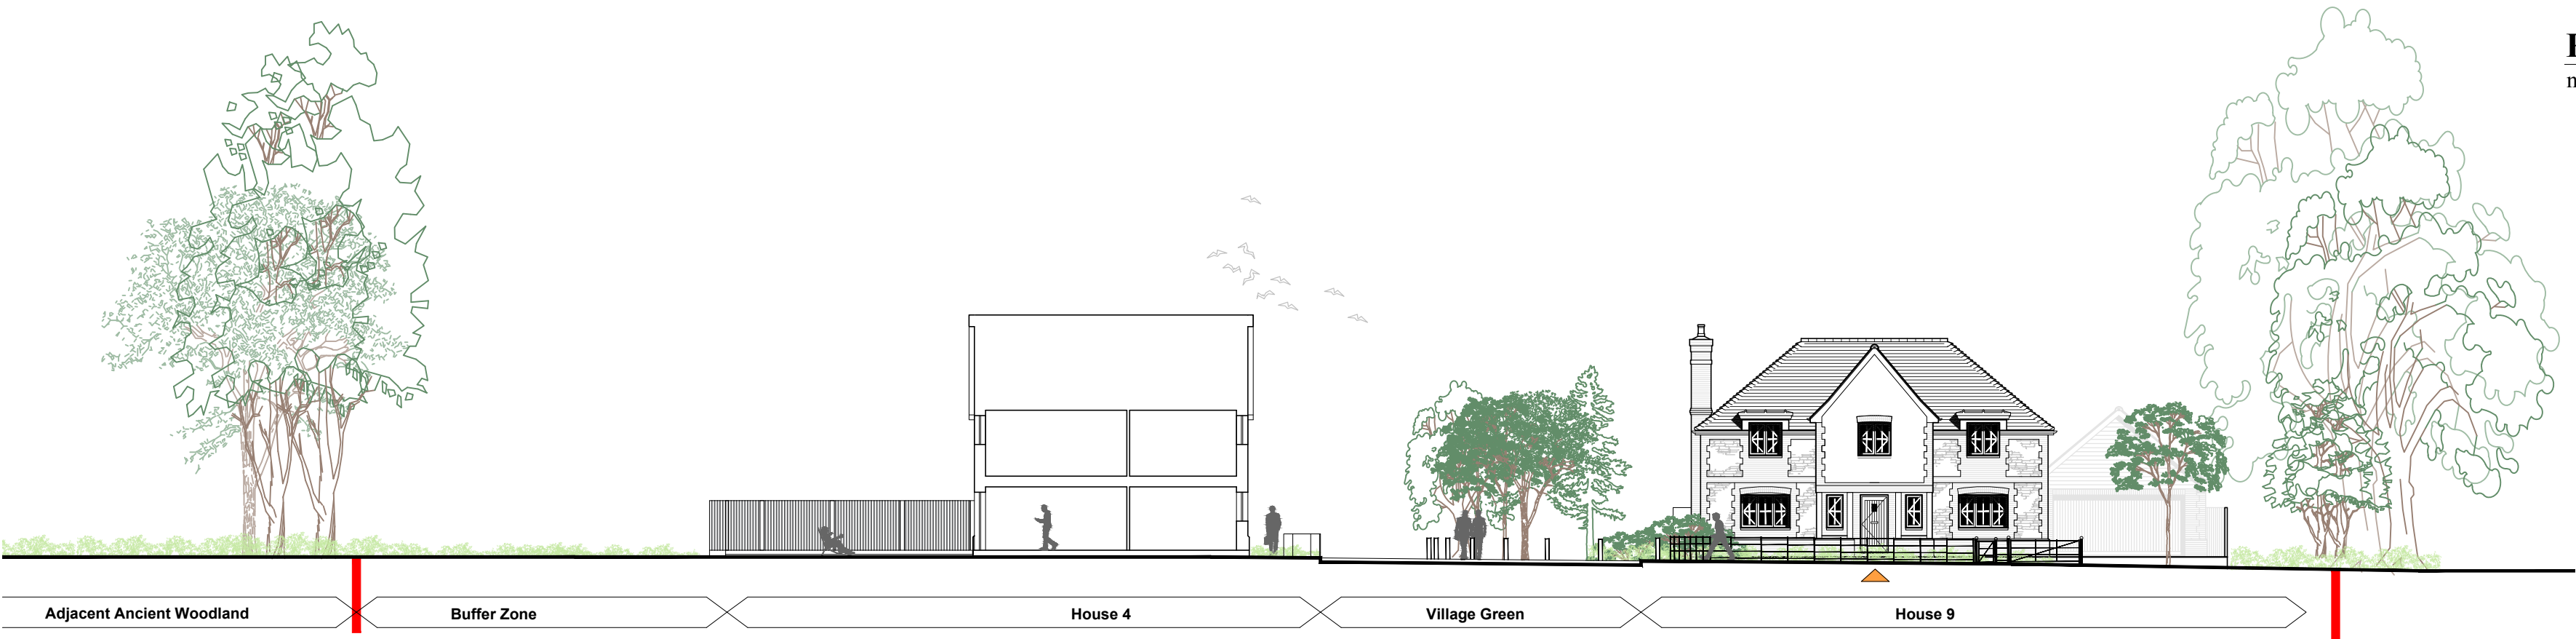

STREET SCENE 2
looking south along the access road



STREET SCENE 3
looking east, through the village green open space



KEY TO STREET SCENES
not to scale

P3 Client Amendments CS 31.01.18 CJP 31.01.18

Rev.	Revision Note/Purpose of Issue	Drawn By	Date	CHK By	Date
X	A - Approved				
X	B - Approved with comments				
X	C - Do not use				

Client

Mr & Mrs Holden
Development at Sunny Corner,
Copse Lane, Walberton,
West Sussex, BN18 0QH

Drawing title

Street Scene Elevations

Drawn	Date	Checked	Date	Scale at A1
KP	Aug 17			1:200
Job No.	Drawing No.			Rev.
17-025	SCR-MHA-00-XX-DR-A-	0005	P3	
Purpose of issue				

PLANNING APPLICATION

Ground Floor | Bicentennial Building
Southern Gate | Chichester
West Sussex | PO19 8EZ

T: 01243 774748
E: admin@mharchitects.co.uk
www.mharchitects.co.uk

Limited Company
Registered in England No. 0994233

mh
ARCHITECTS