



Planning and Development Services
Arun District Council
Arun Civic Centre
Maltravers Road
Littlehampton
West Sussex
BN17 5LF

Developer Services
Southern Water
Sparrowgrove House
Sparrowgrove
Otterbourne
Hampshire
SO21 2SW



Your Ref
WA/75/17/PL
Our Ref
PLAN-021782
Date
08/03/2018

Dear Sirs,

Proposal: 9 No. dwellings with associated car parking, bin storage & landscaping & creation of new access road from existing access onto West Walberton Lane. This application is a Departure from the Development Plan.
Site: Land adjacent to Sunny Corner, Copse Lane, Walberton, BN18 0QH.
WA/75/17/PL

Thank you for your letter of 06/02/2018.


The comments in our response dated 27/11/2017 remain unchanged and valid for the amended details.

Yours sincerely,



Developer Services

SOUTHERN WATER

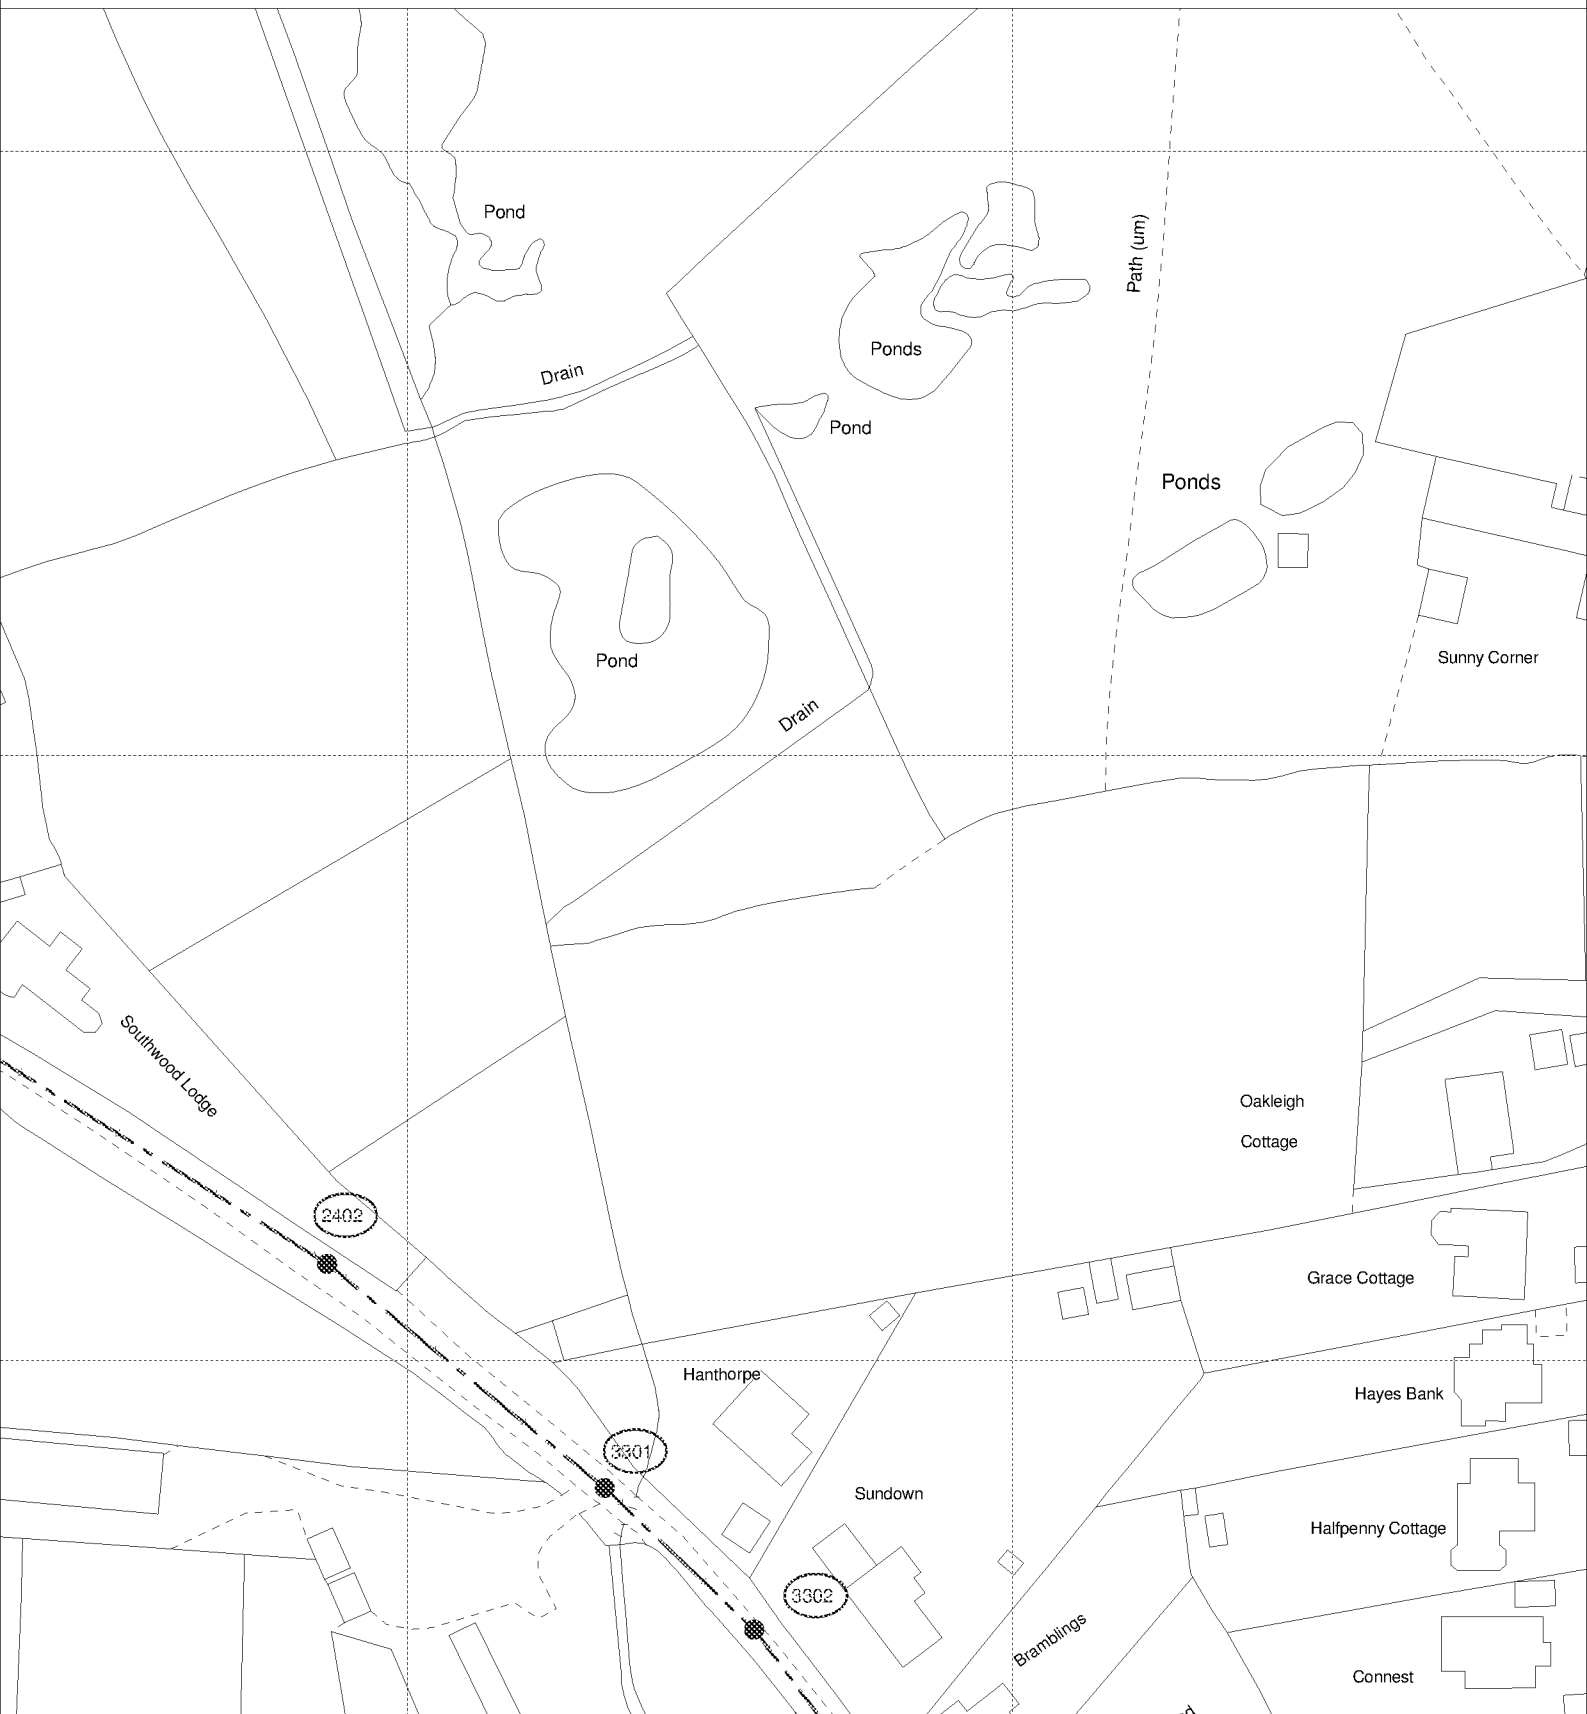

The positions of pipes shown on this plan are believed to be correct, but Southern Water Services Ltd accept no responsibility in the event of inaccuracy. The actual positions should be determined on site.

Based upon Ordnance Survey Digital Data with the permission of the controller of H.M.S.O. Crown Copyright Reserved Licence No. WU 298530

O.S. REF: SU9606SW

Scale: 1:1250

Screen Print

WARNING: BAC pipes are constructed of Bonded Asbestos Cement

WARNING: Unknown (UNK) materials may include Bonded Asbestos Cement

ARUN DISTRICT COUNCIL WA/75/17/PL



Printed By: banuh

Date: 1-3-2018

Southern Water MapGuide Browser

Requested By: