


Site Location Plan
Building at Fairmeads Farm

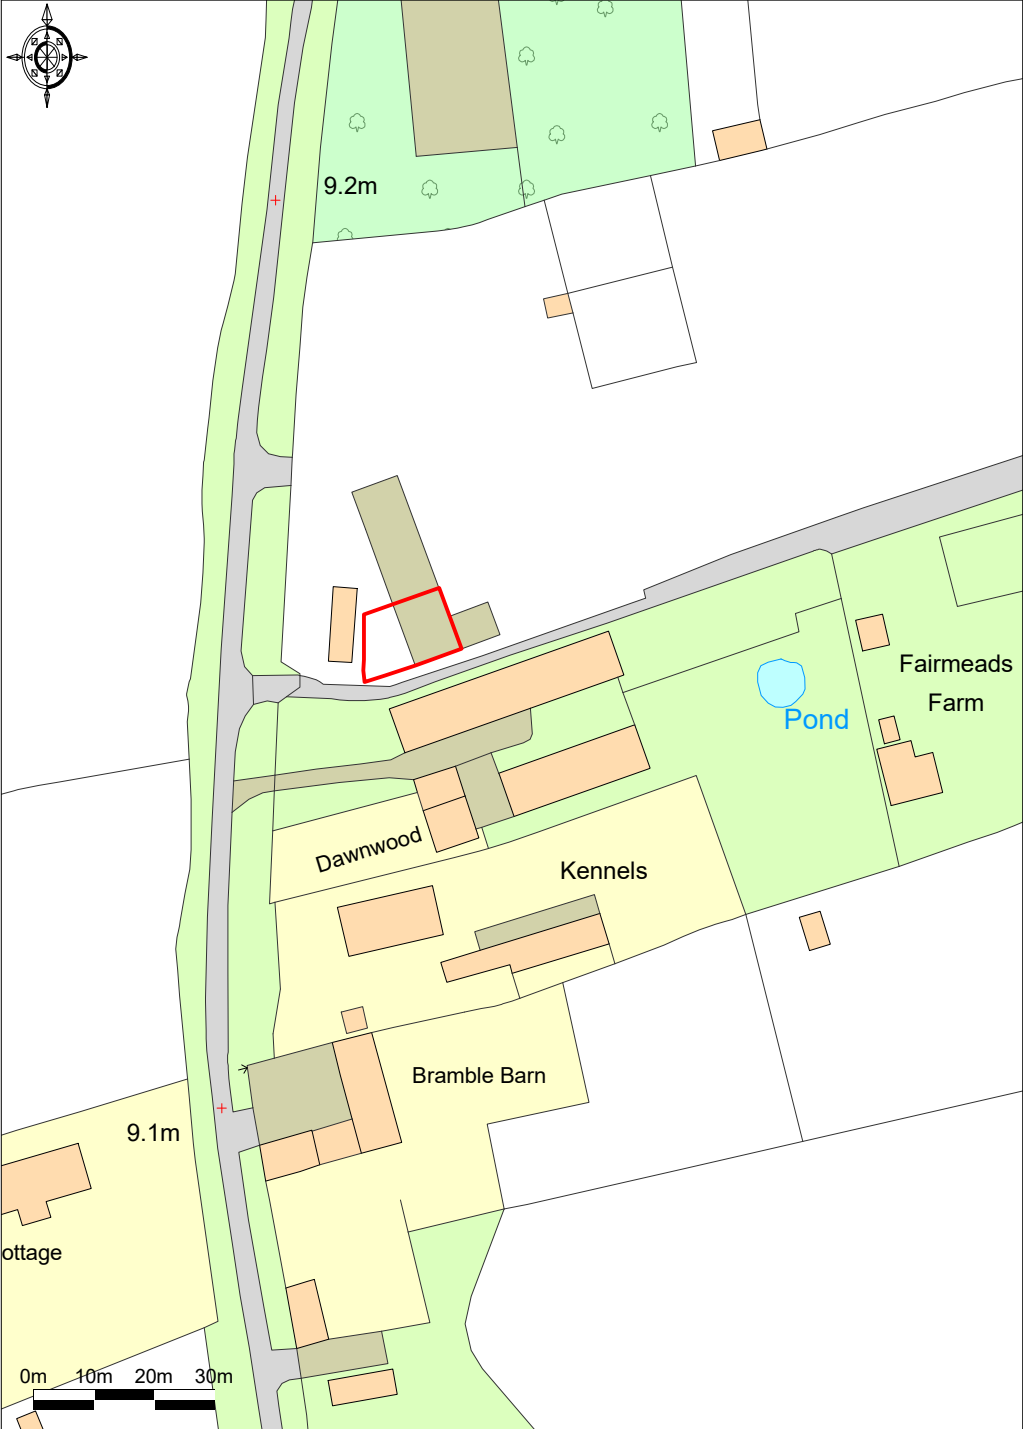

Promap

LANDMARK INFORMATION GROUP

Ordnance Survey © Crown Copyright 2019. All rights reserved.
Licence number 100022432. Plotted Scale - 1:1250