



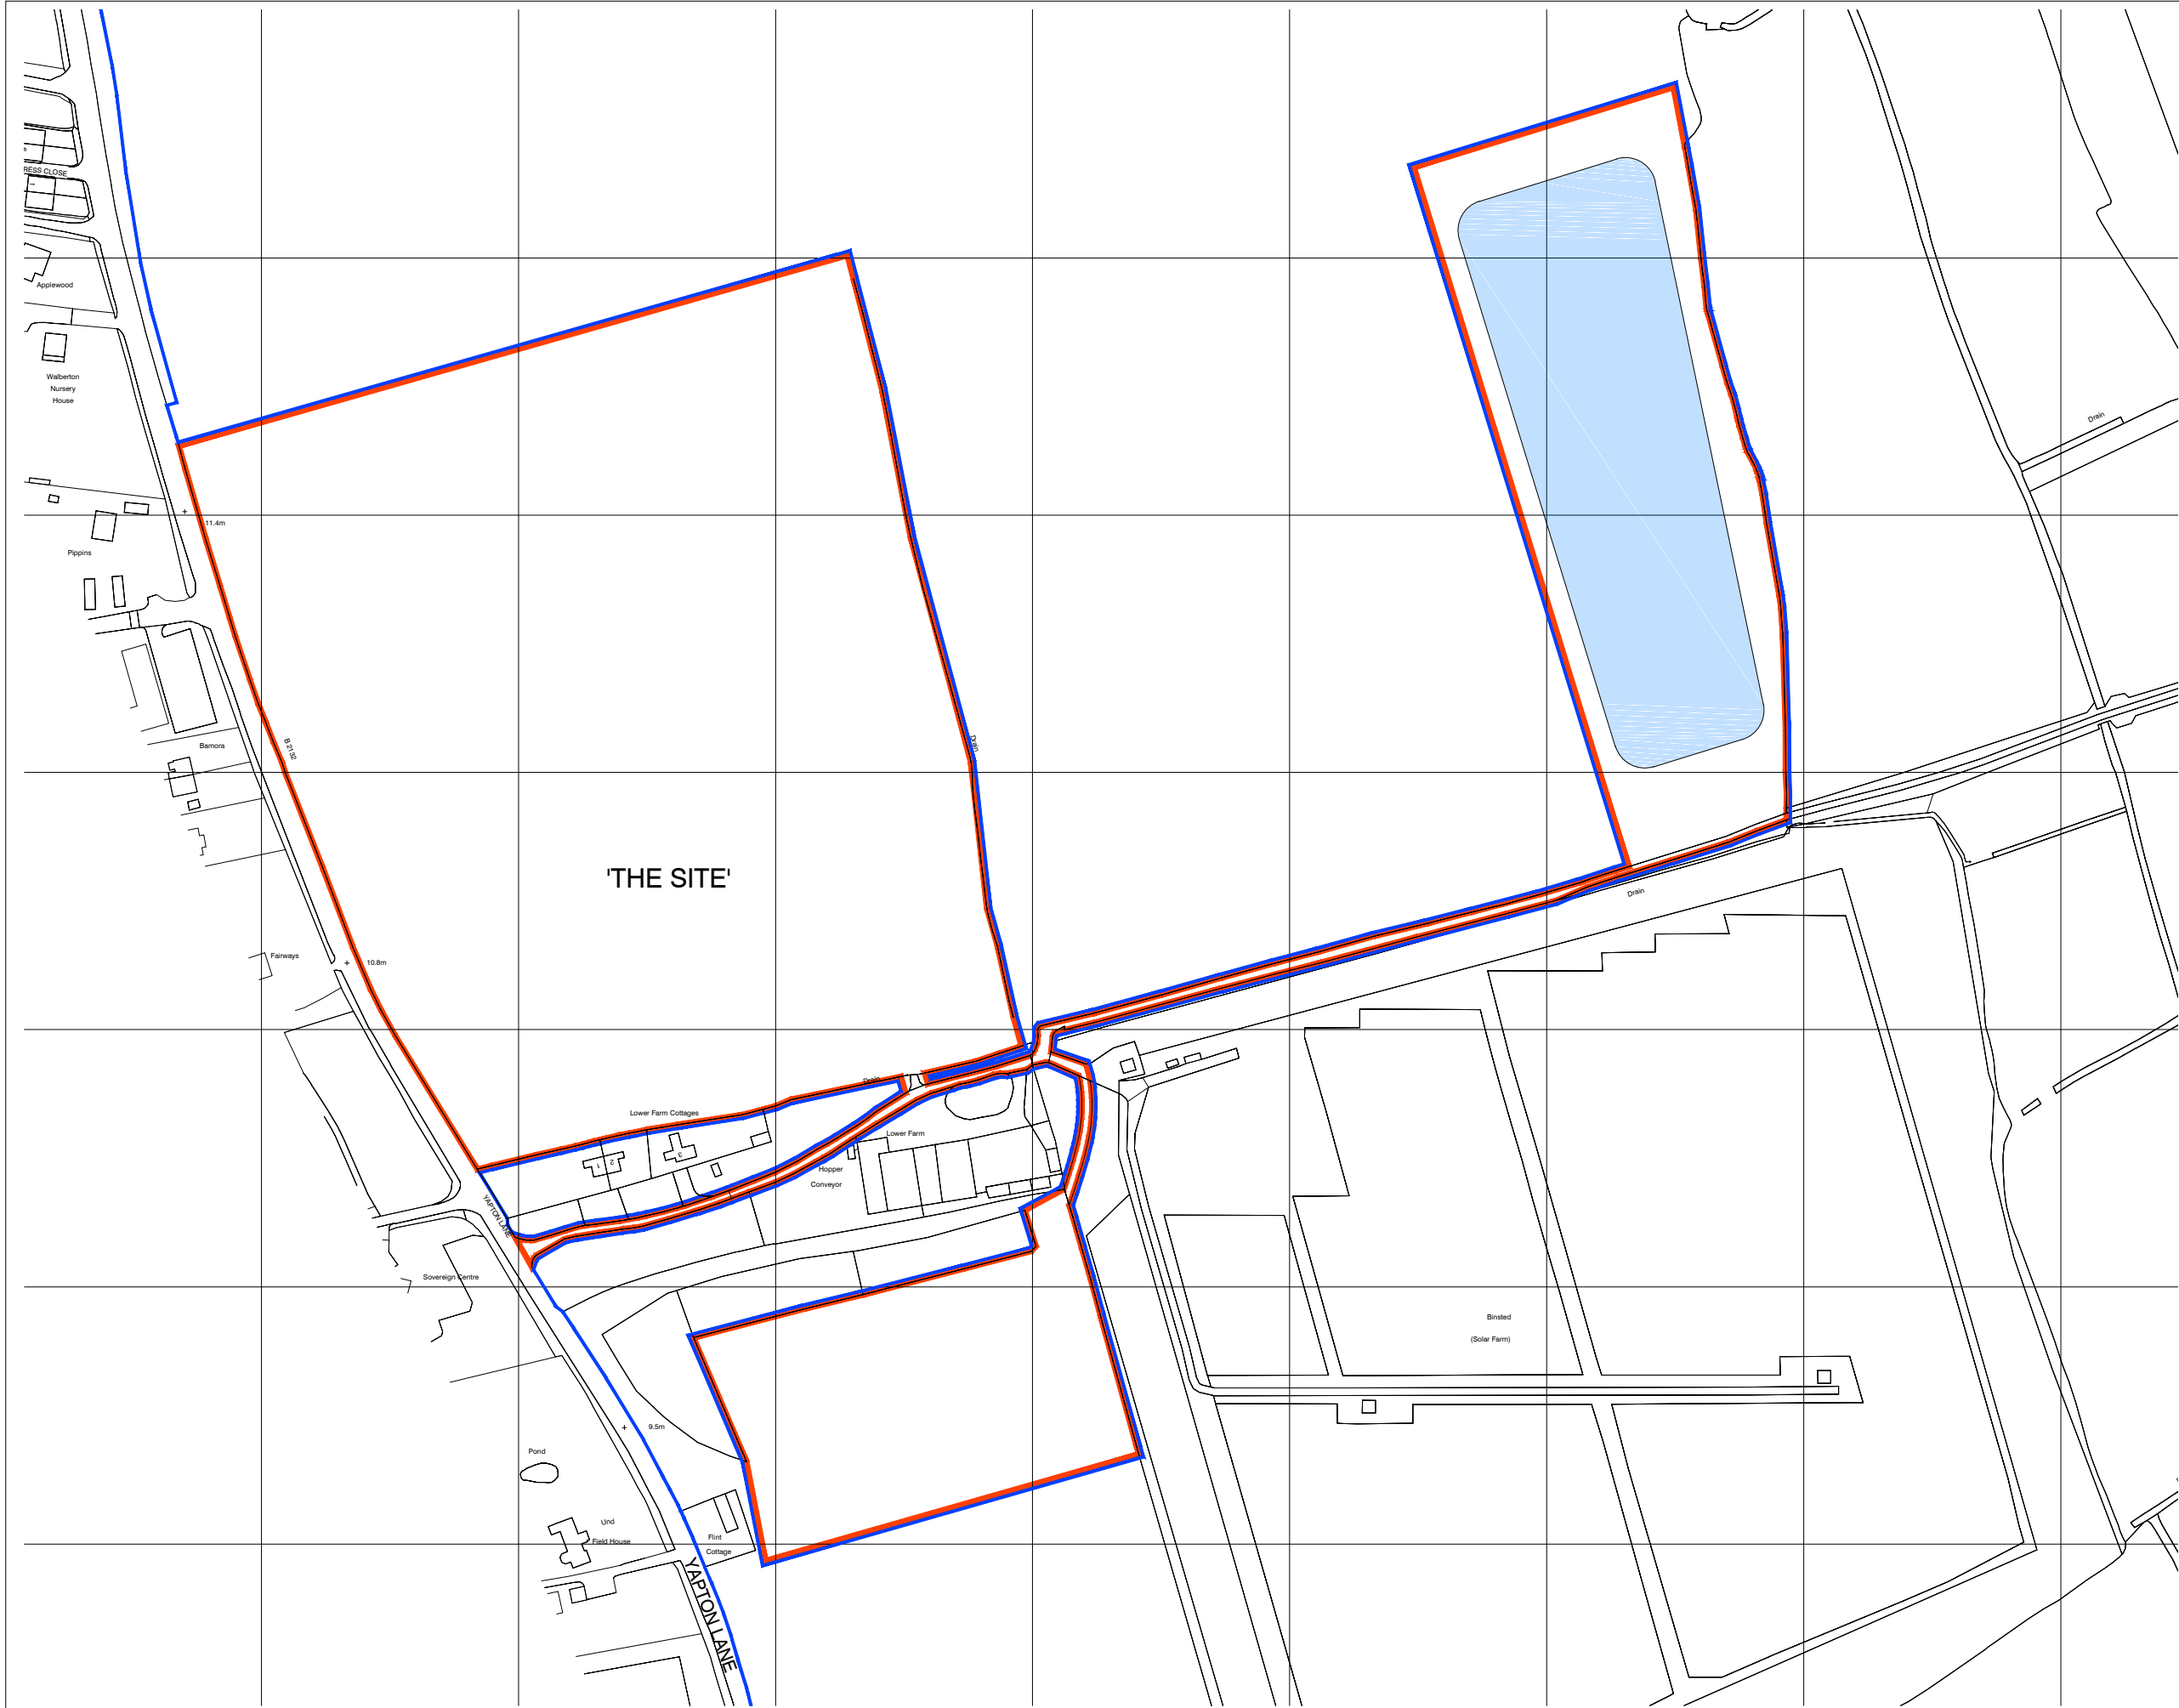

NOTES:  
Dimensions to be checked on site before commencing work. any discrepancies shall be reported to Curtis Leeves Technical Ltd. immediately.  
Do not scale from these drawings except for planning purposes. Use figured dimensions only.  
Where applicable this drawing is to be read in conjunction with other consultants' drawings.  
This drawing is the copyright of Curtis Leeves Technical Ltd. and may not be copied, altered or reproduced in any way, or passed to a third party, without written authority.

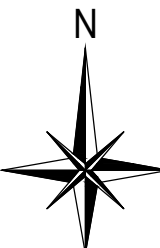

|     |                       |          |
|-----|-----------------------|----------|
| P04 | OS & redline updated. | 22.07.21 |
| P03 | OS & redline updated. | 21.07.21 |
| P02 | Issued for comment.   | 23.09.20 |
| P01 | Issued for comment.   | 21.09.20 |

| rev      | description | date |
|----------|-------------|------|
| status   |             |      |
| PLANNING |             |      |



CURTIS LEEVES TECHNICAL LTD  
01243 378070 | mail@cltechnical.co.uk

|                                                         |             |       |      |
|---------------------------------------------------------|-------------|-------|------|
| client Agricultural Investments Ltd & Binsted Farms Ltd |             |       |      |
| project Lower Farm Yapton Lane Walberton                |             |       |      |
| title Site Location Plan                                |             |       |      |
| date                                                    | scale @ A3  | drawn | chkd |
| 21.09.20                                                | 1:2500      | GBC   | GBC  |
| project no.                                             | drawing no. | rev   |      |
| 2015                                                    | PA21        | P04   |      |

(c) Crown Copyright and database rights 2021 OS 100047474

Physical Scale 1:2500  
0 50m 100m

Location Plan 1:2500@A3